RIVERSIDE CALIFORNIA

CITY OF RIVERSIDE — INCORPORATED 1883

PUBLIC WORKS DEPARTMENT

EUCALYPTUS AVENUE SIDEWALK

EASTSIDE STREET IMPROVEMENT PROJECT (2003-2004 CDBG)

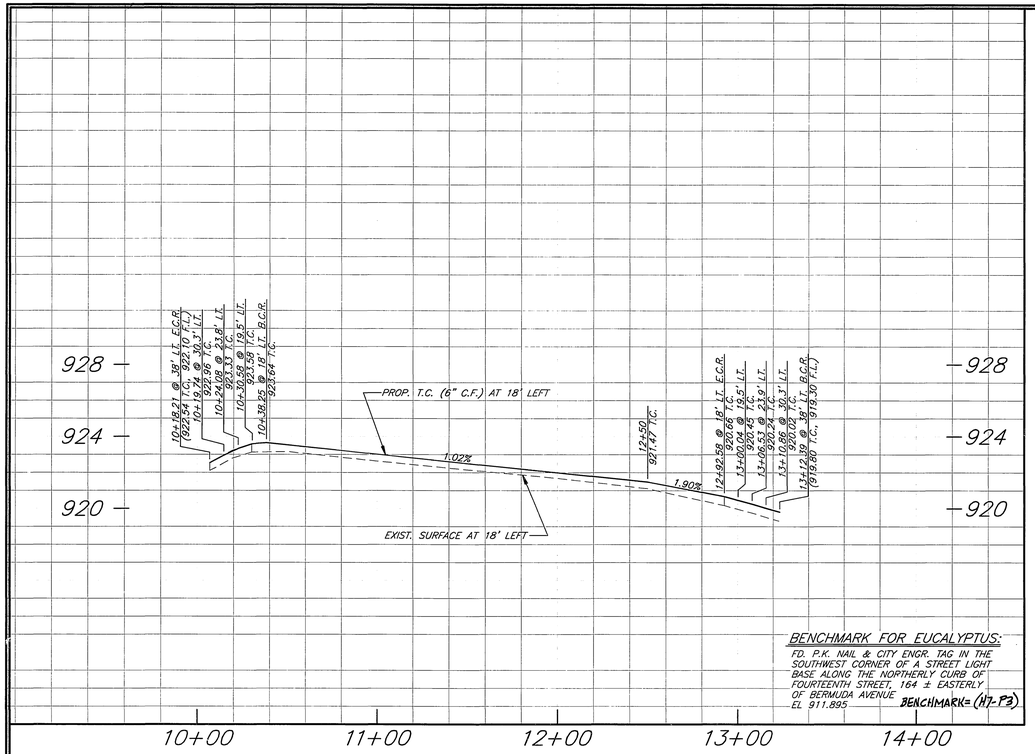

BENCHMARK FOR EUCALYPTUS:
FD. P.K. NAIL & CITY ENGR. TAG IN THE SOUTHWEST CORNER OF A STREET LIGHT BASE ALONG THE NORTHERLY CURB OF FOURTEENTH STREET, 164 ± EASTERLY OF BERMUDA AVENUE
EL 911.895
BENCHMARK= (H7-F3)

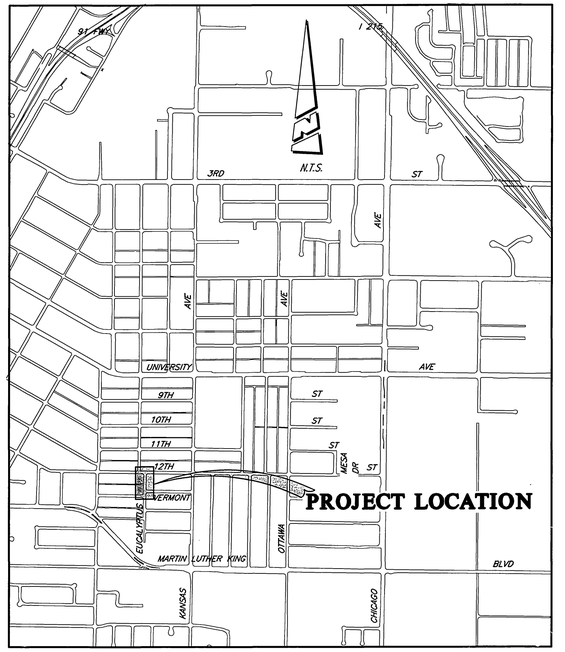

PROJECT LOCATION MAP
N.T.S.

GENERAL CONSTRUCTION NOTES

1. EXISTING UTILITIES SHOWN ON THIS PLAN ARE PLOTTED FROM UTILITY RECORDS. THE CONTRACTOR IS REQUIRED TO TAKE DUE PRECAUTIONARY MEASURES TO LOCATE AND PROTECT ALL UTILITIES WHETHER OR NOT SHOWN ON THIS PLAN. IF THE COVER OF A UTILITY IS KNOWN, IT IS SHOWN IN THE PROFILE. UTILITIES SHOWN IN THE PROFILE AS ——⅔—— INDICATES THAT THE COVER IS UNKNOWN, BUT THE UTILITY IS NOT EXPECTED TO CONFLICT WITH THE PROPOSED IMPROVEMENTS.
2. ALL ELEVATIONS SHOWN ON THE PLANS SHALL BE STAKED IN THE FIELD.
3. PRIME CONTRACTORS BIDDING THIS WORK SHALL HAVE A CLASS A OR C-12 LICENSE.
4. CONFLICTING UTILITIES SHOWN WITHIN CONSTRUCTION AREA WILL BE RELOCATED PRIOR TO CONSTRUCTION.
5. ALL PERMANENT PAVEMENT DELINEATION WILL BE PERFORMED BY CITY FORCES.

SPECIFIC CONSTRUCTION NOTES

(⬡) NUMBERS ABOVE 100 IN A HEXAGON ON THE PLAN REFER TO THE RESPECTIVE STANDARD DRAWING AND SHALL BE CONSTRUCTED ACCORDINGLY. UNLESS MODIFICATIONS ARE NOTED ON THE PLAN OR COVER SHEET. ANY NUMBER SHOWN BELOW THE STANDARD DRAWING NUMBER INDICATES THE SPECIFIC ALTERNATE TO BE CONSTRUCTED.

CONSTRUCTION LEGEND

(C S1) CONSTRUCT STRUCTURAL SECTION OF 8" FULL DEPTH D.G.A.C., WIDTH APPROXIMATELY 2'-5'. OVERLAY WHERE NEEDED FOR MATCH UP.

(504 IV) CONSTRUCT WHEELCHAIR RAMP PER STD. DWG 304.

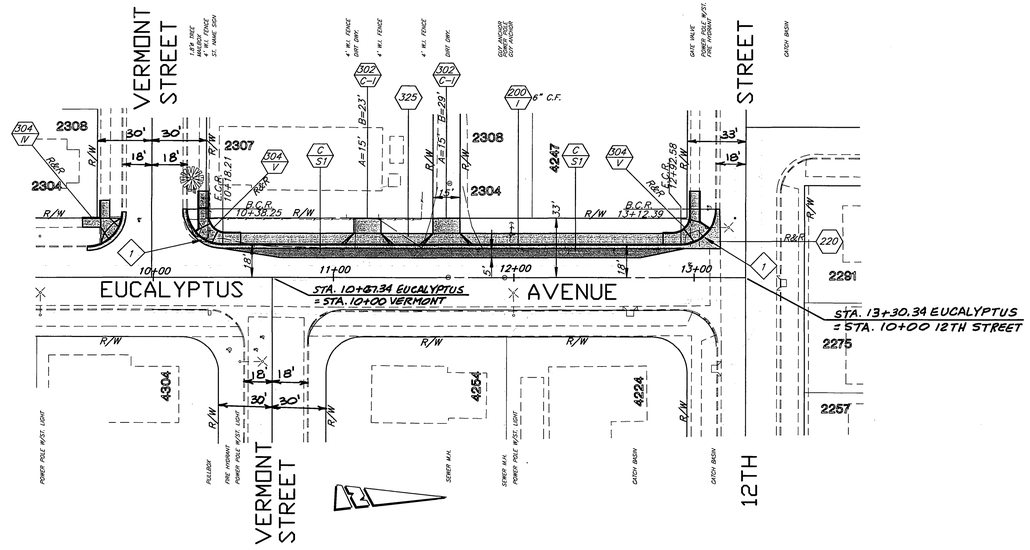

(1) CURVE DATA
R=20'
Δ=90°00"
L=31.41'
T=20.00'

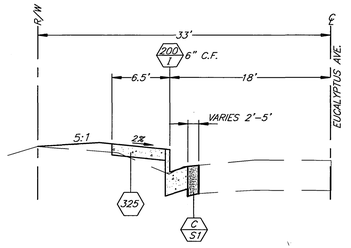

TYPICAL SECTION EUCALYPTUS AVE. @ STA. 10+50
N.T.S.

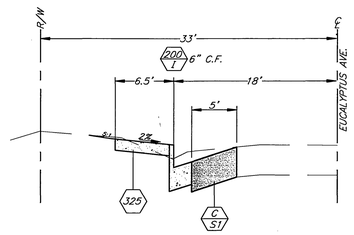

TYPICAL SECTION EUCALYPTUS AVE. @ STA. 12+00
N.T.S.

IMPORTANT NOTICE
Section 4216.4217 of the Government Code requires a Dig Alert Identification Number to be issued before a "Permit to Excavate" will be valid. For your Dig Alert I.D. Number call
CALL TOLL FREE
48 HOURS BEFORE YOU DIG
UNDERGROUND SERVICE ALERT
1-800-422-4133

ENGINEER IN RESPONSIBLE CHARGE
Farshid A. Mohammadi
FARSHID A. MOHAMMADI
R.C.E. No. 51304 expires 6/30/06
DATE 3/10/2004

REGISTERED PROFESSIONAL ENGINEER — FARSHID A. MOHAMMADI — No. 51304 Exp. 6-30-2006 — CIVIL — STATE OF CALIFORNIA

MARK	REVISIONS	APPR.	DATE

DESIGNED BY ADE DRAWN BY ADE, LH, DS CHECKED BY

CITY OF RIVERSIDE, CALIFORNIA
PUBLIC WORKS DEPARTMENT

APPROVED BY	BY	DATE
PRINCIPAL ENGINEER	FA	3/10/04
CONST. CONTRACT ADMIN.	DS	3/15/04
SURVEYOR	CS	3/12/04
TRAFFIC DIVISION	—	—
STREET SERVICES	ADE	3/15/04
PARKS DEPARTMENT	—	3/16/04

APPROVED BY Glenn Boyd
CITY ENGINEER
DATE 3/16/04

EUCALYPTUS AVENUE IMPROVEMENTS
EUCALYPTUS BETWEEN VERMONT & 12TH
HORIZ. SCALE: 1" = 40' VERT. SCALE: 1" = 4'

ACCT. NO. 9201500611 440120XX
R-3761
SHEET 1 OF 1

INDEXED 3-17-04 4H