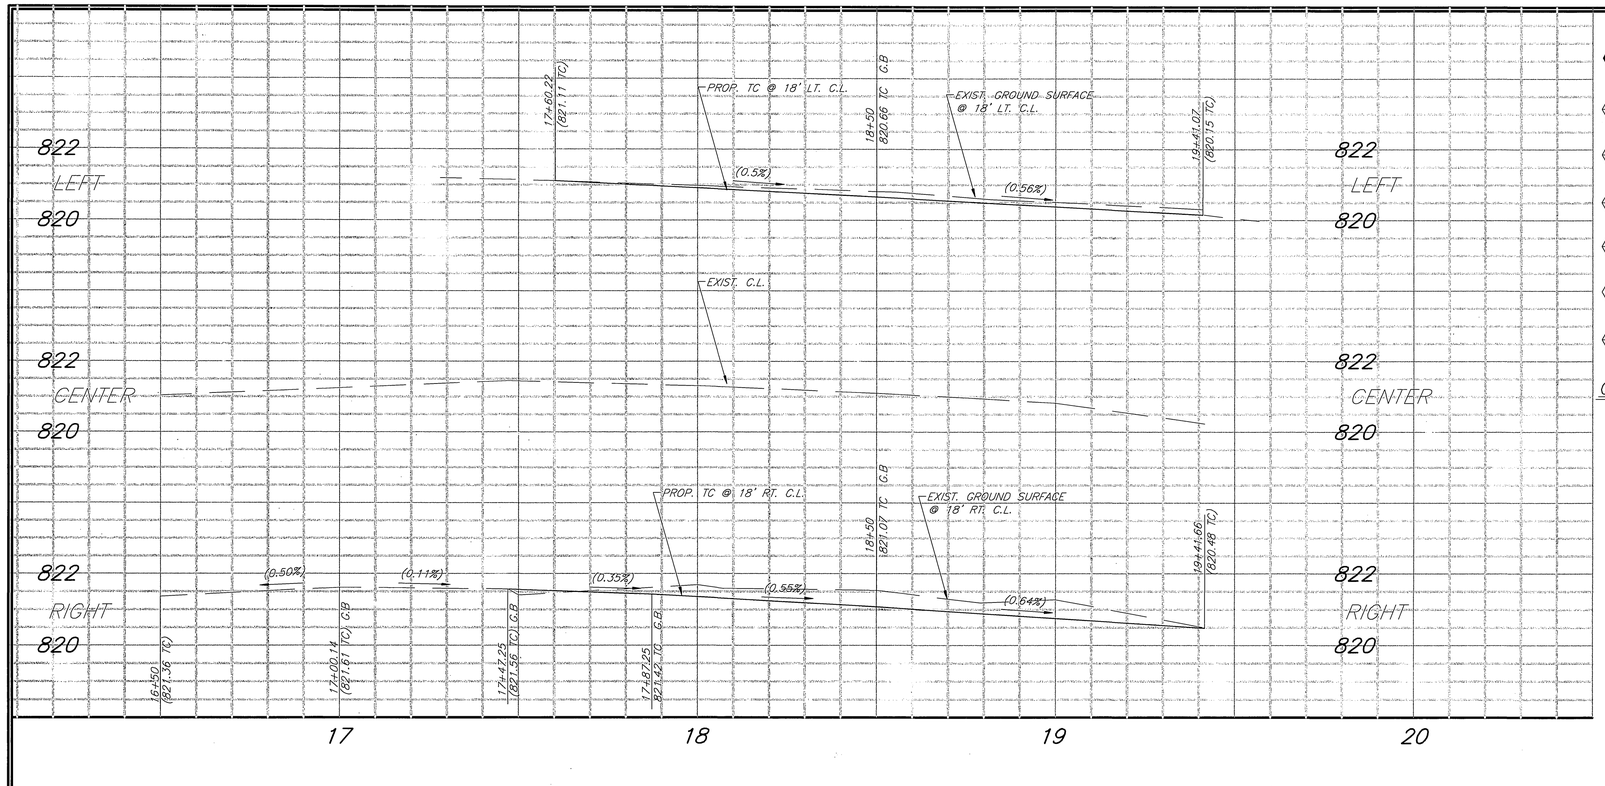

SPECIFIC CONSTRUCTION NOTES

NUMBERS ABOVE 100 IN A HEXAGON ON THE PLAN REFER TO THE RESPECTIVE STANDARD DRAWING AND SHALL BE CONSTRUCTED ACCORDINGLY. UNLESS MODIFICATIONS ARE NOTED ON THE PLAN OR COVER SHEET. ANY NUMBER SHOWN BELOW THE STANDARD DRAWING NUMBER INDICATES THE SPECIFIC ALTERNATE TO BE CONSTRUCTED.

- T / CL-I — TRANSPLANT EXISTING TREE (BY OTHERS)
- R / CL-I — REMOVE AND DISPOSE OF EXISTING TREE (BY OTHERS)
- 302 / CURB-I — CONSTRUCT PCC DRIVEWAY APPROACH PER STD. DWG. 302
- 200 / I — CONSTRUCT PCC CURB AND GUTTER PER STD. DWG. 302
- 325 — CONSTRUCT PCC SIDEWALK PER STD. DWG. 302 (W=6')
- S / I — CONSTRUCT STRUCTURAL SECTION OF 0.42' D.G.A.C OVER COMPACTED NATIVE.

GENERAL CONSTRUCTION NOTES

1. EXISTING UTILITIES SHOWN ON THIS PLAN ARE PLOTTED FROM UTILITY RECORDS. THE CONTRACTOR IS REQUIRED TO TAKE DUE PRECAUTIONARY MEASURES TO LOCATE AND PROTECT ALL UTILITIES WHETHER OR NOT SHOWN ON THIS PLAN. IF THE COVER OF A UTILITY IS KNOWN, IT IS SHOWN IN THE PROFILE. UTILITIES SHOWN IN THE PROFILE AS —?— INDICATES THAT THE COVER IS UNKNOWN, BUT THE UTILITY IS NOT EXPECTED TO CONFLICT WITH THE PROPOSED IMPROVEMENTS.
2. ALL ELEVATIONS SHOWN ON THE PLAN VIEW SHALL BE STAKED IN THE FIELD.
3. PRIME CONTRACTOR BIDDING THIS WORK SHALL HAVE A CLASS "A" OR "C-12" LICENSE.
4. CONSTRUCTION SHALL BE IN ACCORDANCE WITH THE CITY OF RIVERSIDE STANDARD DWGS AND STANDARD SPECIFICATIONS FOR PUBLIC WORKS CONSTRUCTION, LATEST EDITION.
5. TRIM EDGE OF EXISTING PAVEMENT WHERE NEW PAVEMENT JOINS, TO A SMOOTH STRAIGHT LINE.

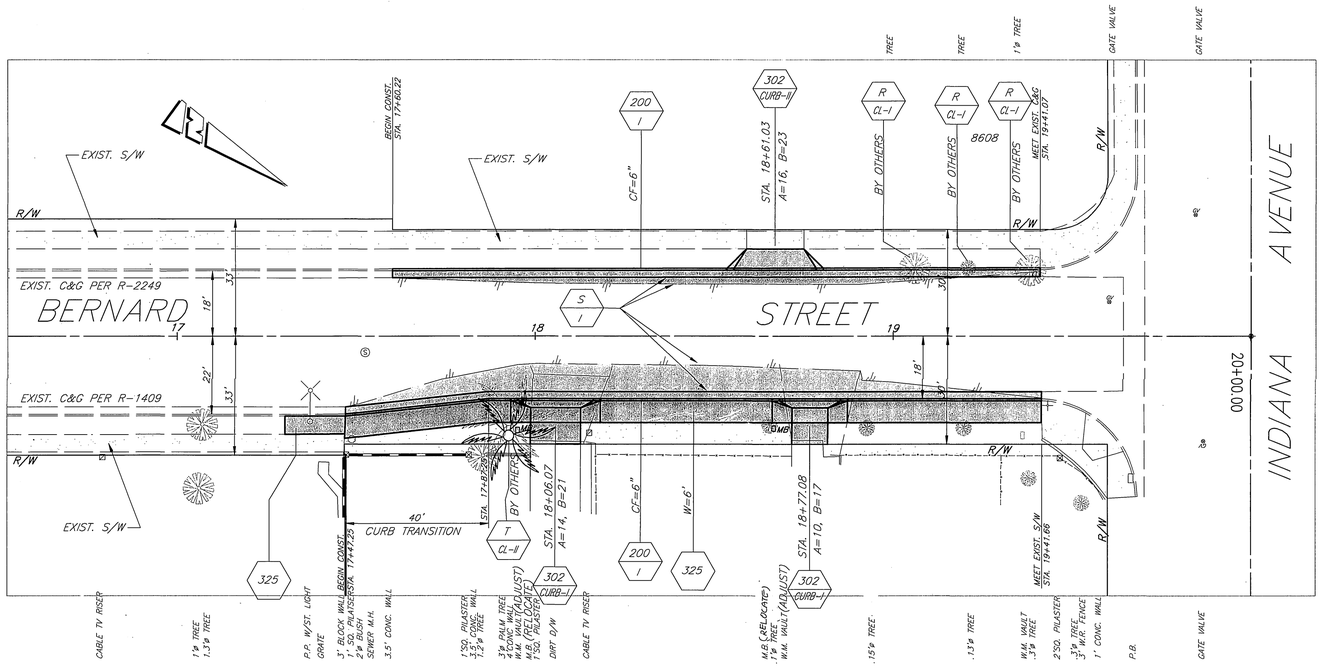

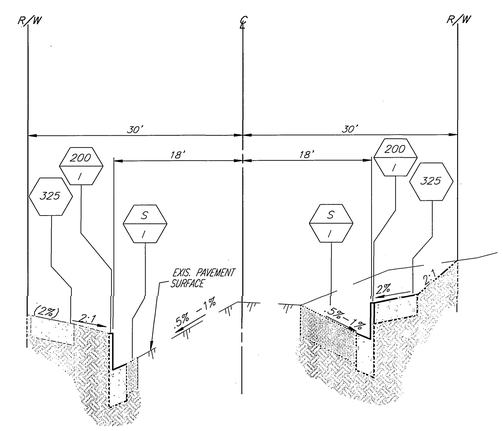

TYPICAL SECTION

NTS

BENCHMARK:

F4-A1
CALIFORNIA DIVISION OF HIGHWAYS BRASS DISK STAMPED "C/L MONROE" IN A MONUMENT WELL 40 FEET NORTHERLY ALONG THE C/L OF MONROE STREET FROM IT'S INTERSECTION WITH INDIANA AVENUE. SEE ALSO, 601-21-68, THEY ARE THE SAME POINT.

ELEV. – 810.933

REGISTERED PROFESSIONAL ENGINEER — PHILIP L. HANNAWI — No. 44747 — Exp. 3-31-2006 — CIVIL — STATE OF CALIFORNIA

ENGINEER IN RESPONSIBLE CHARGE

PHILIP I. HANNAWI
R.C.E. No. 44747 expires 3/31/06
DATE 9/21/05

MARK	REVISIONS	APPR.	DATE

DESIGNED BY Abe DRAWN BY ____ CHECKED BY ____

CITY OF RIVERSIDE, CALIFORNIA
PUBLIC WORKS DEPARTMENT

APPROVED BY	BY	DATE
DEPUTY P.W. DIRECTOR		
PRINCIPAL ENGINEER		9/21/05
STREET SERVICES		9/21/05
SURVEYOR		9/21/05
TRAFFIC DIVISION		
PARKS DEPARTMENT		
CONSTRUCTION		9/21/05

APPROVED BY ____
PUBLIC WORKS DIRECTOR
DATE 9/22/05

BERNARD STREET IMPROVEMENTS

S'LY OF INDIANA

HORIZ. SCALE: 1" = 20' VERT. SCALE: 1" = 2'

ACCT. NO. 9220800611-440120xx

R-3886

SHEET 1 OF 1

INDEXED 11-01-05 LH