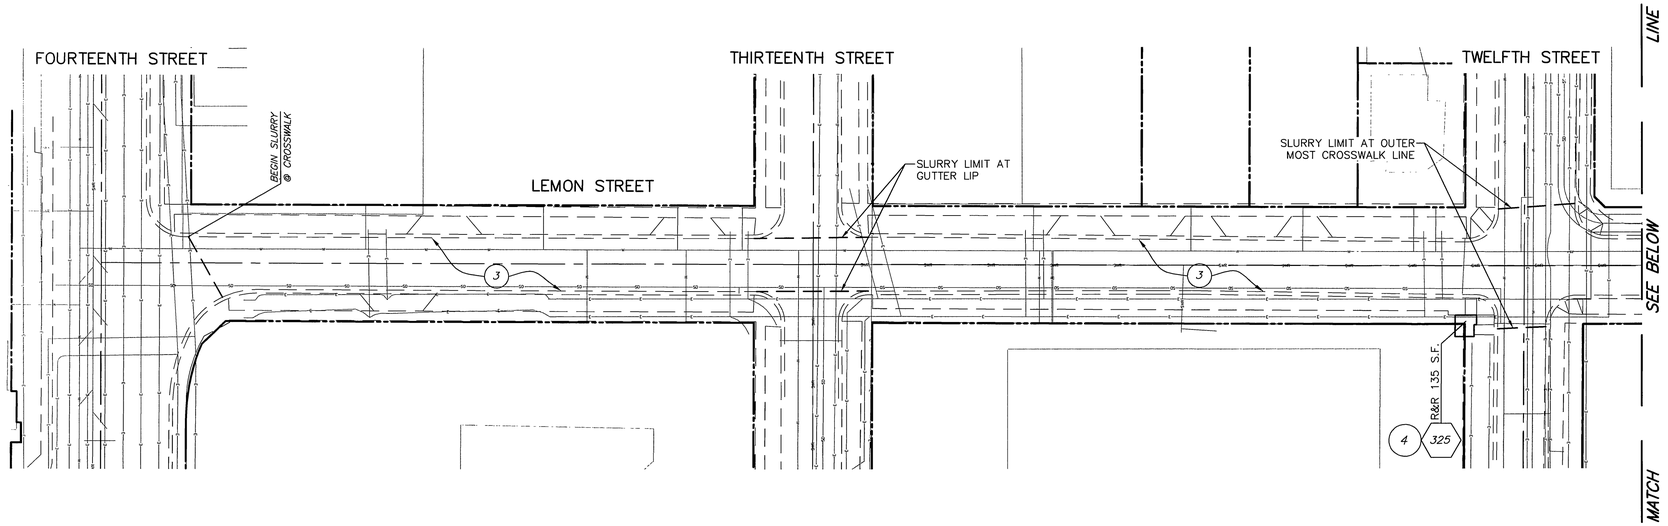

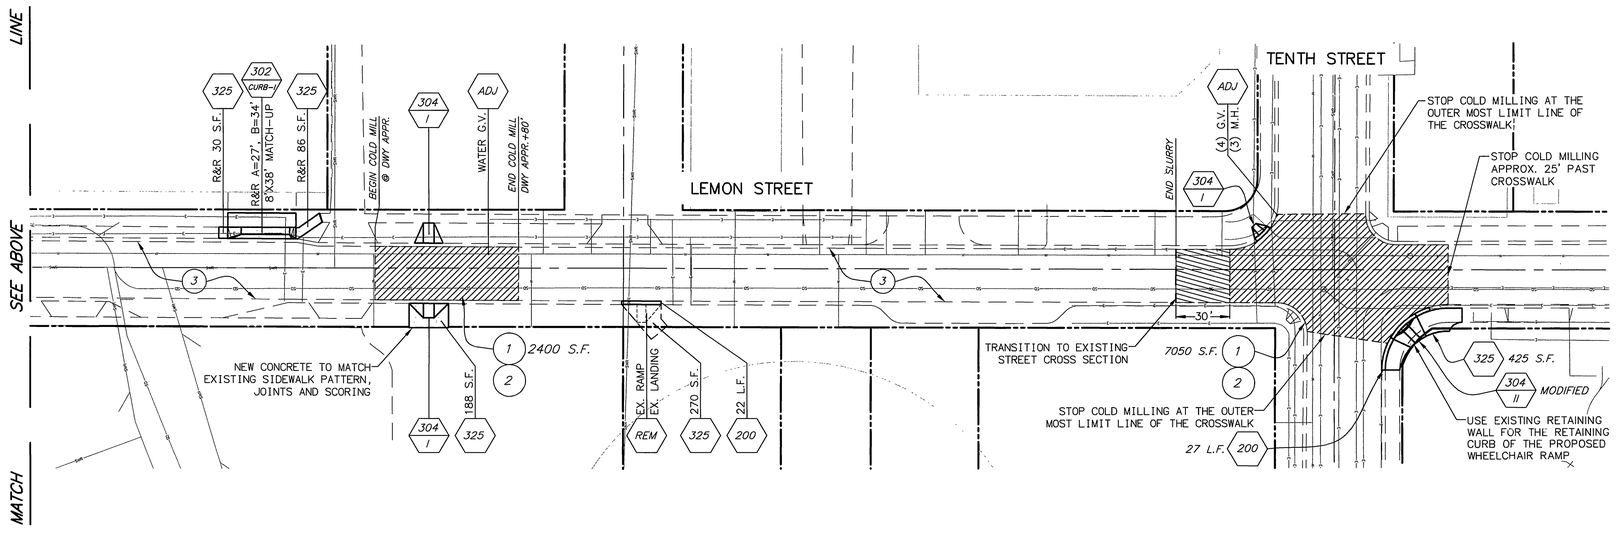

CONSTRUCTION NOTES:

- ⬡ NUMBERS ABOVE 100 IN A HEXAGON ON THE PLAN REFER TO THE RESPECTIVE STANDARD DRAWING AND SHALL BE CONSTRUCTED ACCORDINGLY. UNLESS MODIFICATIONS ARE NOTED ON THE PLAN OR COVER SHEET. ANY NUMBER SHOWN BELOW THE STANDARD DRAWING NUMBER INDICATES THE SPECIFIC ALTERNATE TO BE CONSTRUCTED.
- ⬡ 200 REMOVE AND REPLACE P.C.C. CURB & GUTTER PER CITY STANDARD DRAWING 200.
- ⬡ 302 REMOVE AND REPLACE P.C.C. DRIVEWAY APPROACH PER CITY STANDARD DRAWING 302. MATCH-UP LIMITS FOR DRIVEWAY MAY CHANGE AT THE TIME OF CONSTRUCTION FROM LIMITS NOTED ON PLANS TO ENSURE PROPER TRANSITION BETWEEN PROPOSED AND THE EXISTING IMPROVEMENTS. EARLY HIGH STRENGTH CONCRETE SHALL BE USED FOR DRIVEWAY REPLACEMENT.
- ⬡ 304/I CONSTRUCT P.C.C. WHEELCHAIR RAMP PER CITY STANDARD DRAWING 304, TYPE AND LOCATION OF RAMP MAY CHANGE DURING CONSTRUCTION TO FIT SITE CONDITION AS DIRECTED BY THE ENGINEER.
- ⬡ 325 CONSTRUCT P.C.C. SIDEWALK PER CITY STANDARD NO 325
- ⬡ ADJ ADJUST SEWER, STORM DRAIN, ELECTRIC, WATER MANHOLE COVERS OR GATE VALVES TO GRADE AS NOTED.
- ⬡ REL RELOCATE EXISTING SIGN, TREE OR OBJECT, AS SHOWN ON PLANS, AS DIRECTED BY THE ENGINEER AND/OR PROPERTY OWNER.
- ⬡ REM REMOVE AND DISPOSE EXISTING IMPROVEMENTS OR OBJECTS IN CONFLICT WITH PROPOSED CONSTRUCTION AND/OR IMPROVEMENTS.
- (1) COLD MILL EXISTING AC PAVEMENT AT A VARIABLE THICKNESS WITH A MIN. DEPTH OF 0.10' TO PROVIDE A MAX. OF 5% CROSSFALL AT THE WHEELCHAIR RAMPS. THE DEPTH OF THE COLD MILLING MAY VARY BETWEEN 0.10' TO 0.25'.
- (2) OVERLAY COLD MILLED AREAS WITH A VARIABLE THICKNESS OF DGAC AT A MIN. 0.10' TO PROVIDE MAX. CROSSFALL OF 5% FOR THE WHEELCHAIR RAMPS. THE OVERLAY THICKNESS MAY VARY BETWEEN 0.10' TO 0.25'.
- (3) SLURRY PAVED AREA WITH TYPE II SLURRY BETWEEN THE LIMITS SHOWN ON PLAN.
- (4) REMOVE EXISTING CONCRETE SIDEWALK INCLUDING HANDICAP RAMP GROOVES AND REPLACE WITH 3.5" P.C.C. SIDEWALK PER CITY STD. 325 TO MEET A.D.A. REQUIREMENTS.

Underground Service Alert
CALL BEFORE YOU DIG
Call: TOLL FREE
1-800 227-2600
TWO WORKING DAYS BEFORE YOU DIG

CITY OF RIVERSIDE

ENGINEER IN RESPONSIBLE CHARGE
IBRAHIM A. MASSOUD
R.C.E. No. 64224 EXPIRES: 6-30-11
DATE 4/30/2010

REGISTERED PROFESSIONAL ENGINEER
IBRAHIM A. MASSOUD
No 64224
Exp 6-30-2011
CIVIL
STATE OF CALIFORNIA

MARK	REVISIONS	APPR.	DATE

DESIGNED BY DMC DRAWN BY DMC CHECKED BY IM

APPROVED BY	BY	DATE
PRINCIPAL ENGINEER	DH	5/4/10
CONSTRUCTION ADMIN.	RS	5/5/10
SURVEYOR	---	---
STREET SERVICES	[illegible]	5.4.10
TRAFFIC ENGINEER	---	---

CITY OF RIVERSIDE, CALIFORNIA
PUBLIC WORKS DEPARTMENT
APPROVED BY
CITY ENGINEER
DATE 5/5/10

LEMON ST. IMPROVEMENTS
FOURTEENTH ST. TO TENTH ST.
ADA IMPROVEMENTS
HORIZ. SCALE: 1"=40'

ACCT. NO.
W.O. NO.
R-4166
SHEET 1 OF 1
FILE NO.

G:\Common\Design Projects\Misc. Street Improvements 2010-2011_Design Plans\Transportation\CADD_Sheets\Lemon ADA Improvements.dwg, 4/30/2010 3:15:30 PM, dchapman

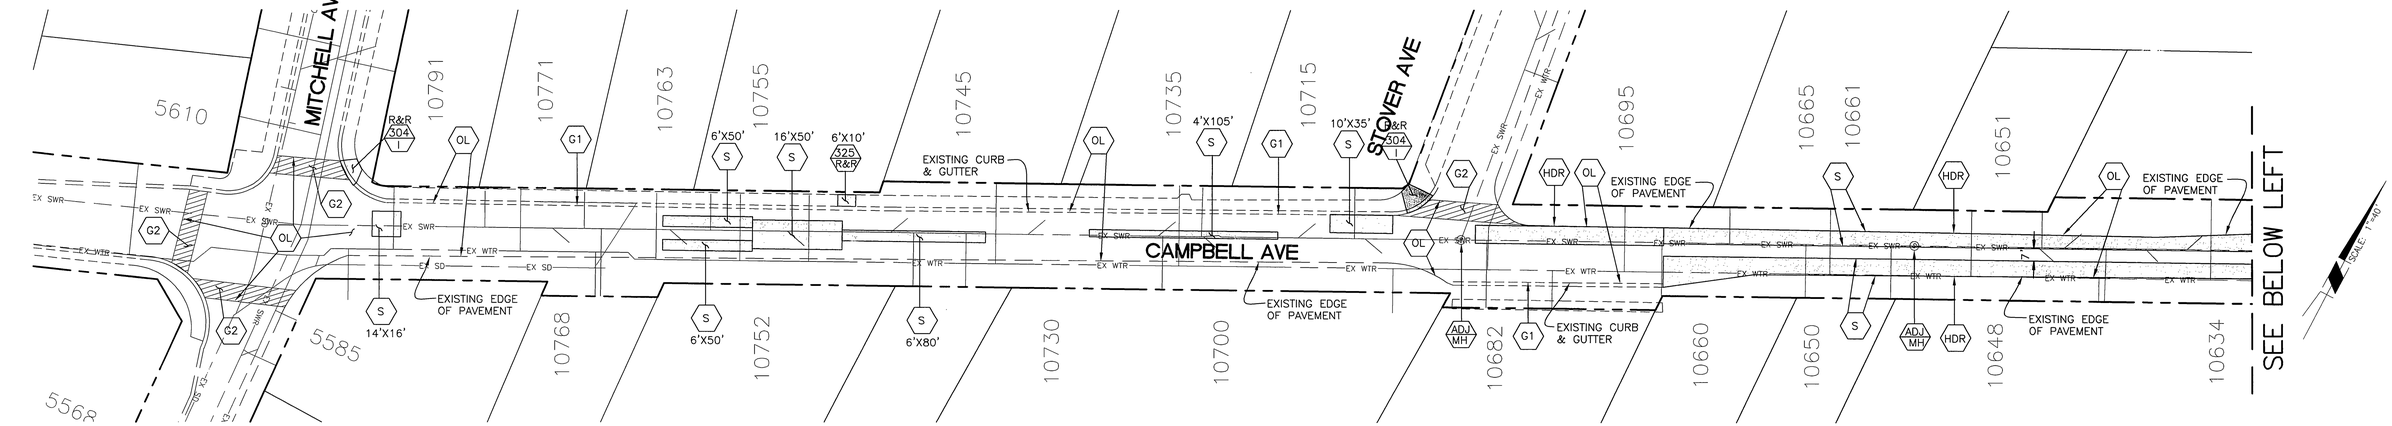

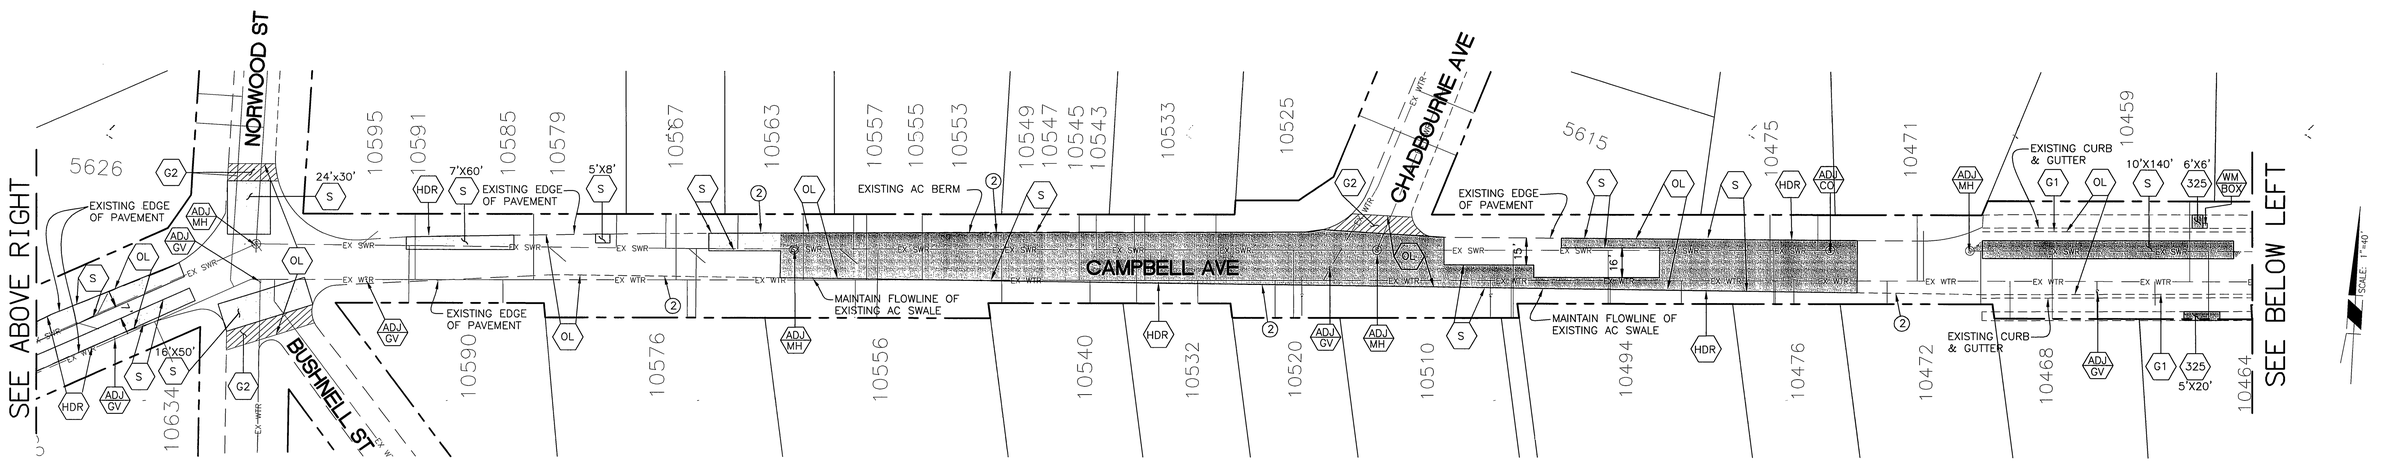

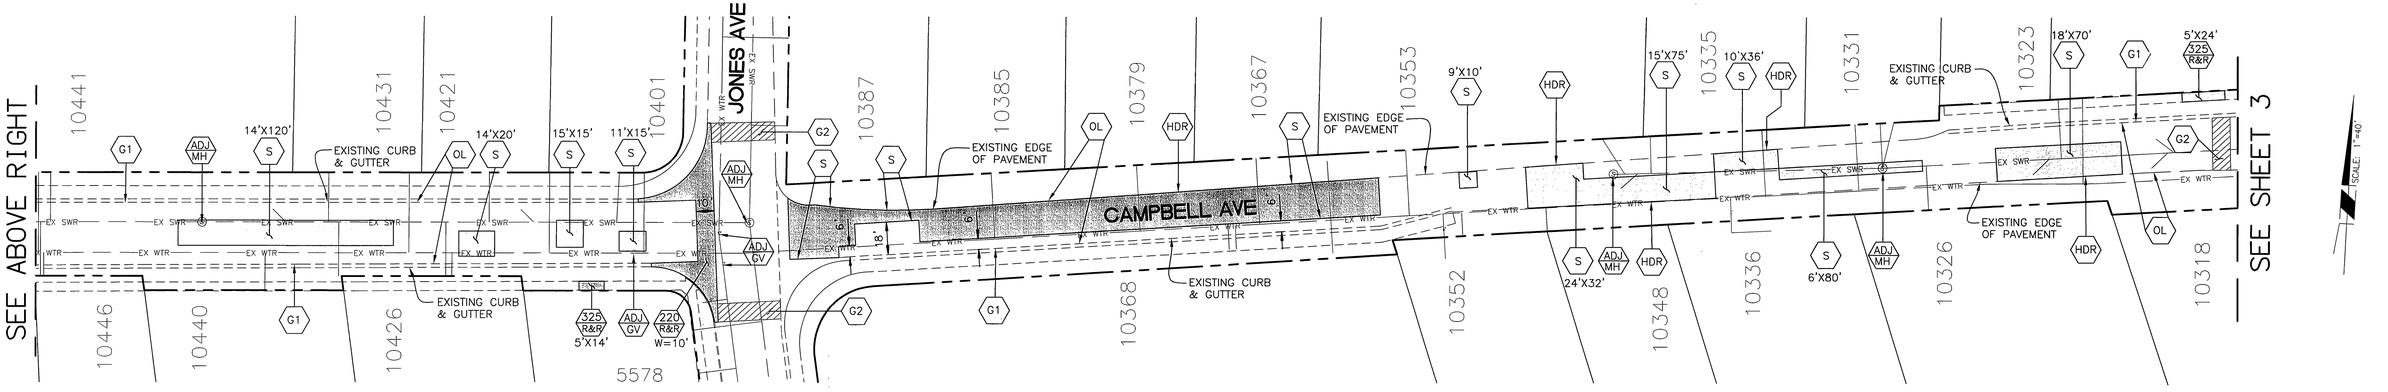

Under Ground Service Alert of Southern California
Call: TOLL FREE 1-800 227-2600
TWO WORKING DAYS BEFORE YOU DIG

CITY OF RIVERSIDE

ENGINEER IN RESPONSIBLE CHARGE
Name
R.C.E. No. 44747 EXPIRES: 3-31-12
DATE 11/12/2010

REGISTERED PROFESSIONAL ENGINEER — PHILLIP L. HANSMAN — No. 44747 Exp. 3-31-2012 — CIVIL — STATE OF CALIFORNIA

MARK	REVISIONS	APPR.	DATE

DESIGNED BY CS DRAWN BY CS CHECKED BY PH

CITY OF RIVERSIDE, CALIFORNIA
DEPARTMENT OF PUBLIC WORKS

APPROVED BY	BY	DATE
ENGINEERING MANAGER	PH	11/12/2010
CONSTRUCTION ADMIN.	AG	11/16/10
TRAFFIC DIVISION	[illegible]	11-12-10
STREETS SERVICES		
SURVEY	CS	11/15/10

APPROVED BY [signature] CITY ENGINEER
DATE 11/19/10

STREET IMPROVEMENTS
CDBG
CAMPBELL AVENUE IMPROVEMENTS
MITCHELL AVE. TO CREST AVE.
SCALE: 1" = 40'

R-4166
SHEET 2 OF 3
CONSTRUCTION WO# 110XXXX

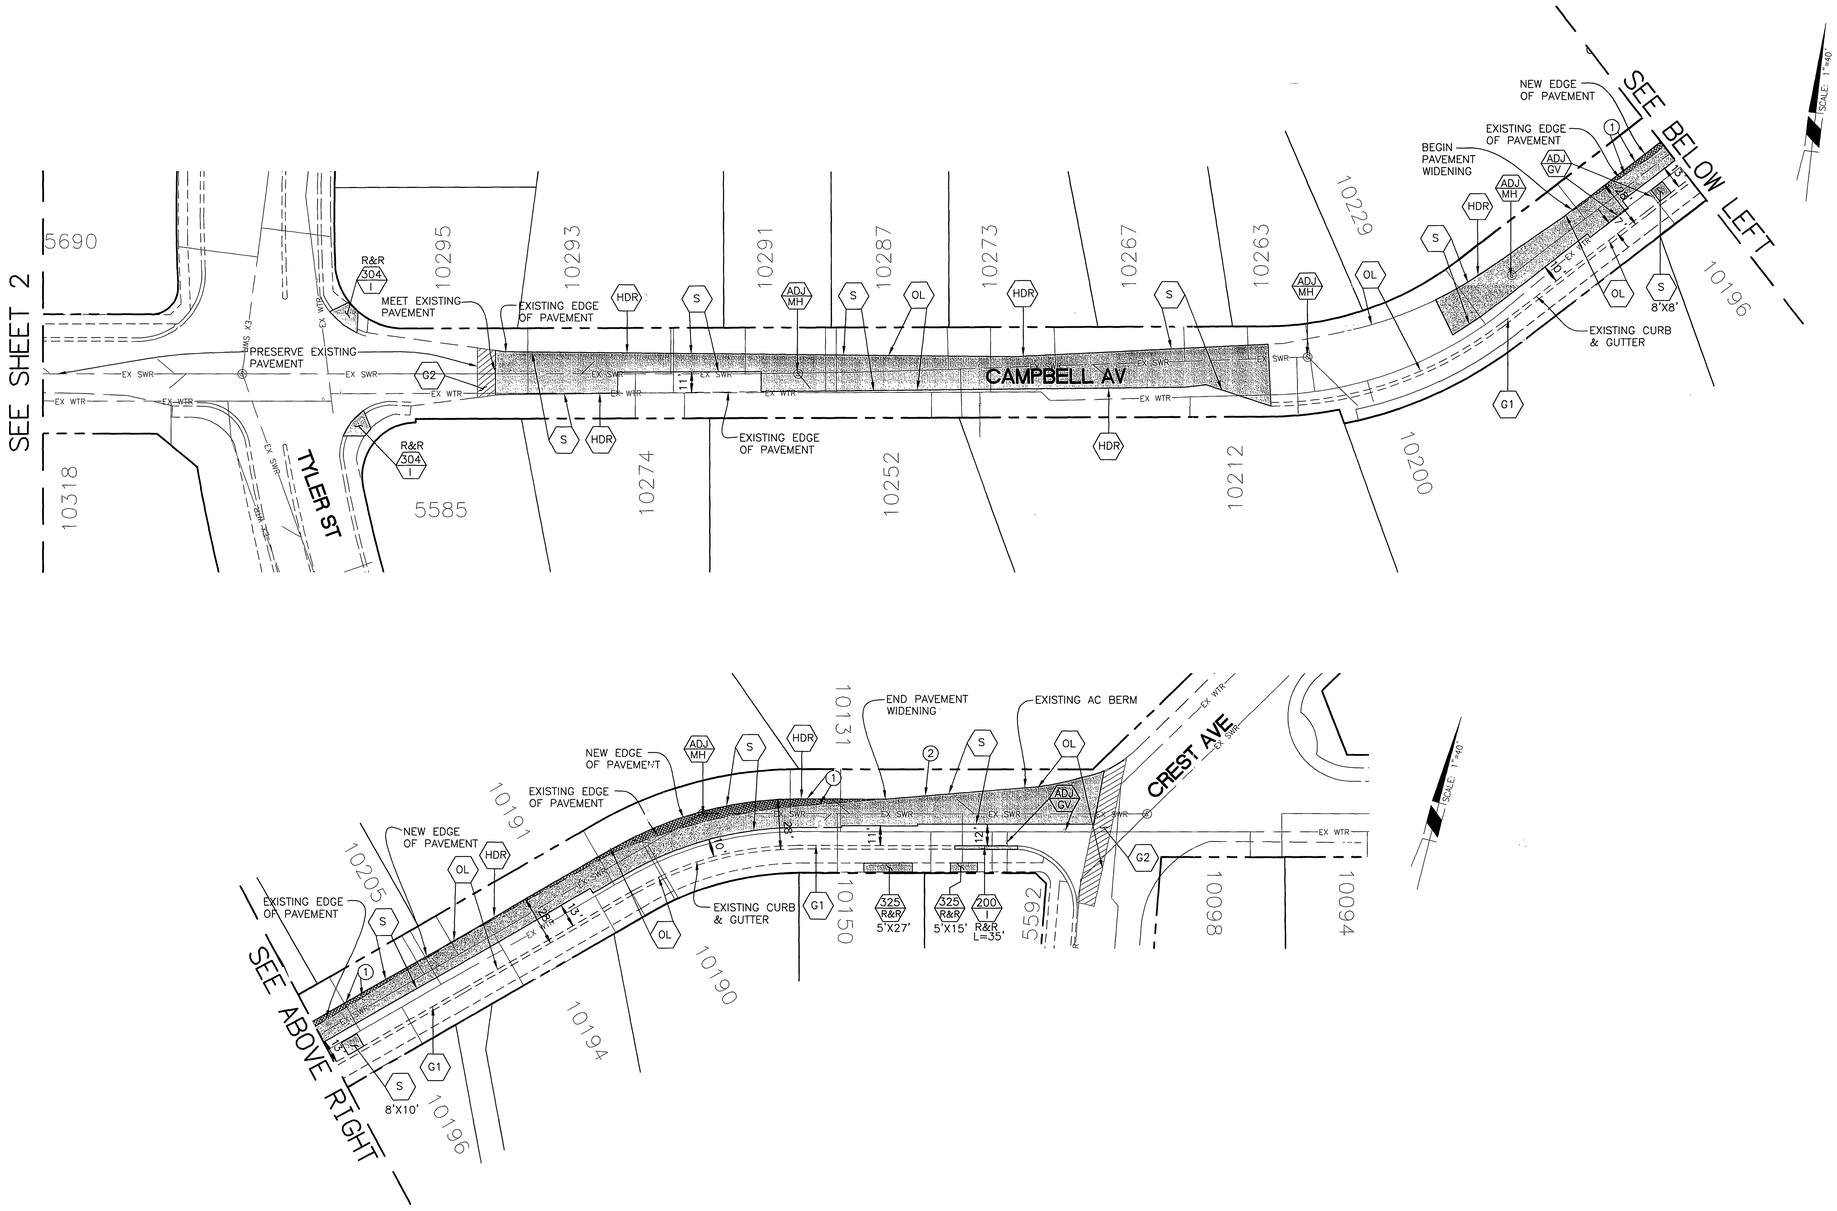

Under Ground Service Alert of Southern California
Call: TOLL FREE 1-800 227-2600
TWO WORKING DAYS BEFORE YOU DIG

CITY OF RIVERSIDE

ENGINEER IN RESPONSIBLE CHARGE
Name
R.C.E. No. 44747 EXPIRES: 3-31-12
DATE 11/12/2010

REGISTERED PROFESSIONAL ENGINEER PHILLIP L. HANNAM No. 44747 Exp. 3-31-2012 CIVIL STATE OF CALIFORNIA

MARK	REVISIONS	APPR.	DATE

DESIGNED BY CS DRAWN BY CS CHECKED BY PH

CITY OF RIVERSIDE, CALIFORNIA
DEPARTMENT OF PUBLIC WORKS

APPROVED BY	BY	DATE
ENGINEERING MANAGER	PH	4/14/2010
CONSTRUCTION ADMIN.	AB	11/14/10
TRAFFIC DIVISION		
STREETS SERVICES		
SURVEY	CS	11/15/10

APPROVED BY CITY ENGINEER
DATE 11/17/10

STREET IMPROVEMENTS
CDBG
CAMPBELL AVENUE IMPROVEMENTS
NORWOOD AVE. TO CREST AVE.
SCALE: 1" = 40'

R-4166
SHEET 3 OF 3
CONSTRUCTION WO# 110XXXX