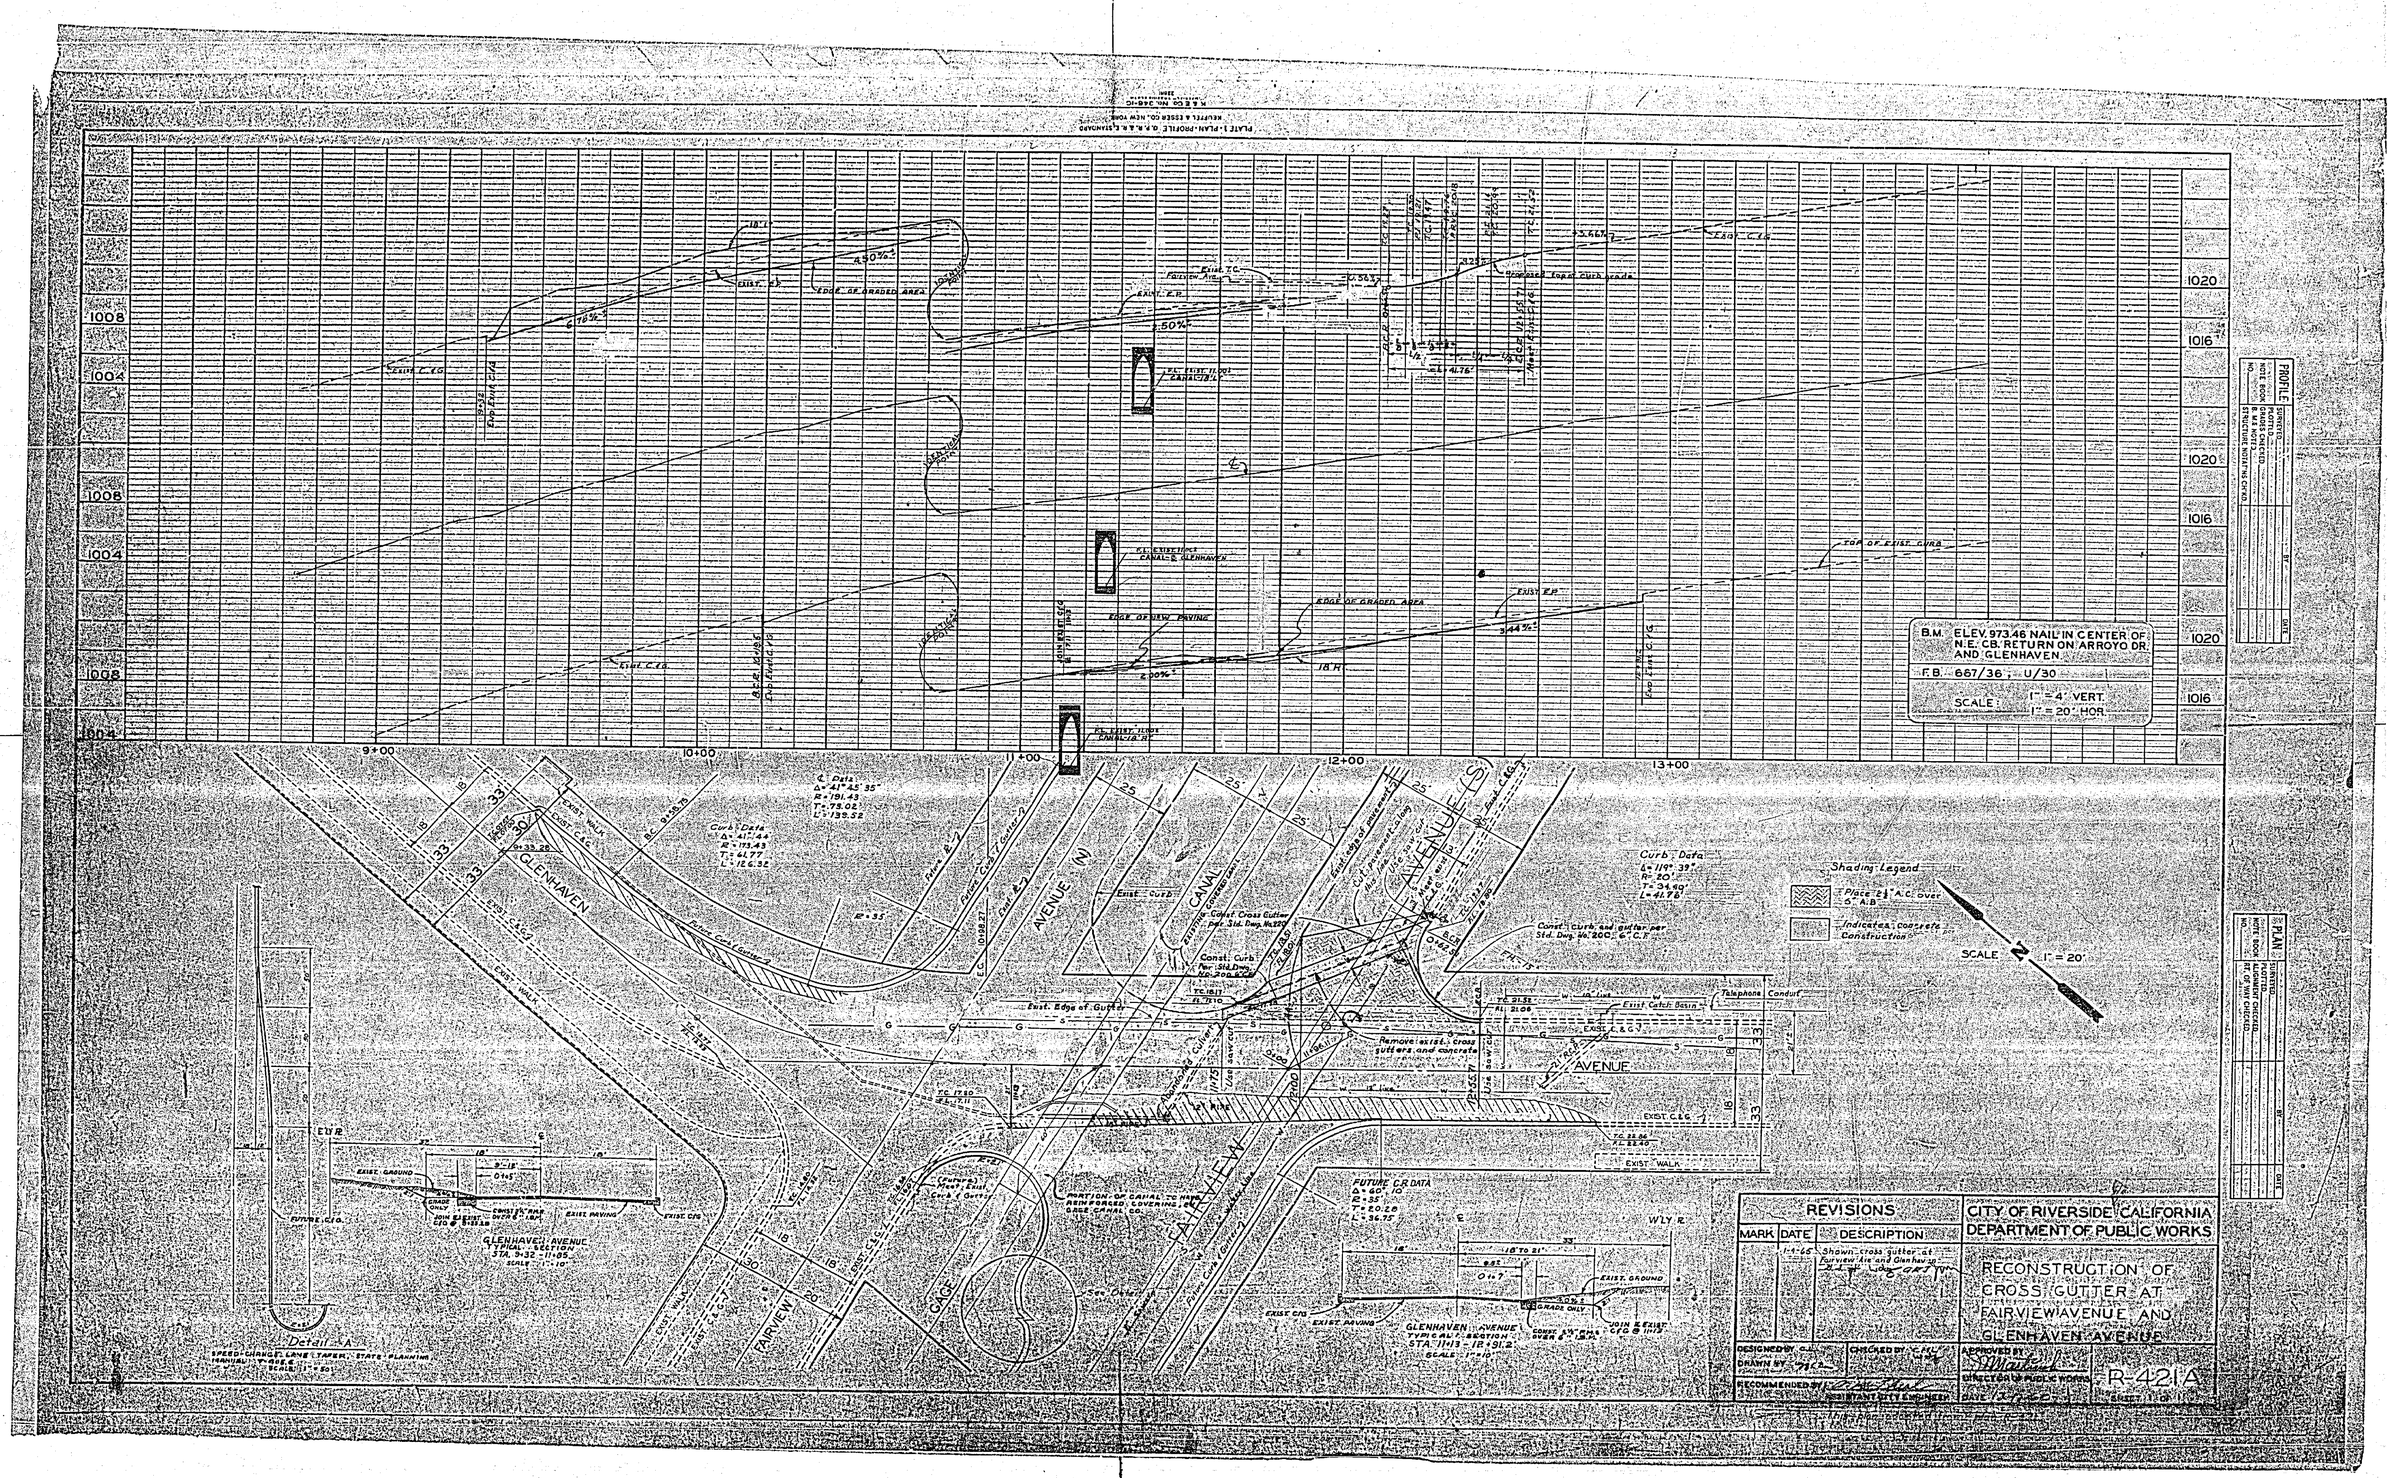

B.M. ELEV. 973.46 NAIL IN CENTER OF N.E. CB. RETURN ON ARROYO DR. AND GLENHAVEN
F.B. 667/36, U/30
SCALE: 1" = 4' VERT. 1" = 20' HOR.
PROFILE
PLAN
Shading Legend
Place 2½" A.C. over 5" A.B.
Indicates concrete Construction
SCALE 1" = 20'
GLENHAVEN
AVENUE (N)
CANAL
AVENUE (S)
FAIRVIEW
AVENUE
GAGE
Detail A
GLENHAVEN AVENUE TYPICAL SECTION
REVISIONS
MARK
DATE
DESCRIPTION
1-4-65
Shown cross gutter at Fairview Ave and Glenhaven
CITY OF RIVERSIDE CALIFORNIA
DEPARTMENT OF PUBLIC WORKS
RECONSTRUCTION OF CROSS GUTTER AT FAIRVIEW AVENUE AND GLENHAVEN AVENUE
DESIGNED BY
DRAWN BY
CHECKED BY
RECOMMENDED BY
ASSISTANT CITY ENGINEER
APPROVED BY
DIRECTOR OF PUBLIC WORKS
DATE
R-421A
SHEET 1 OF 1