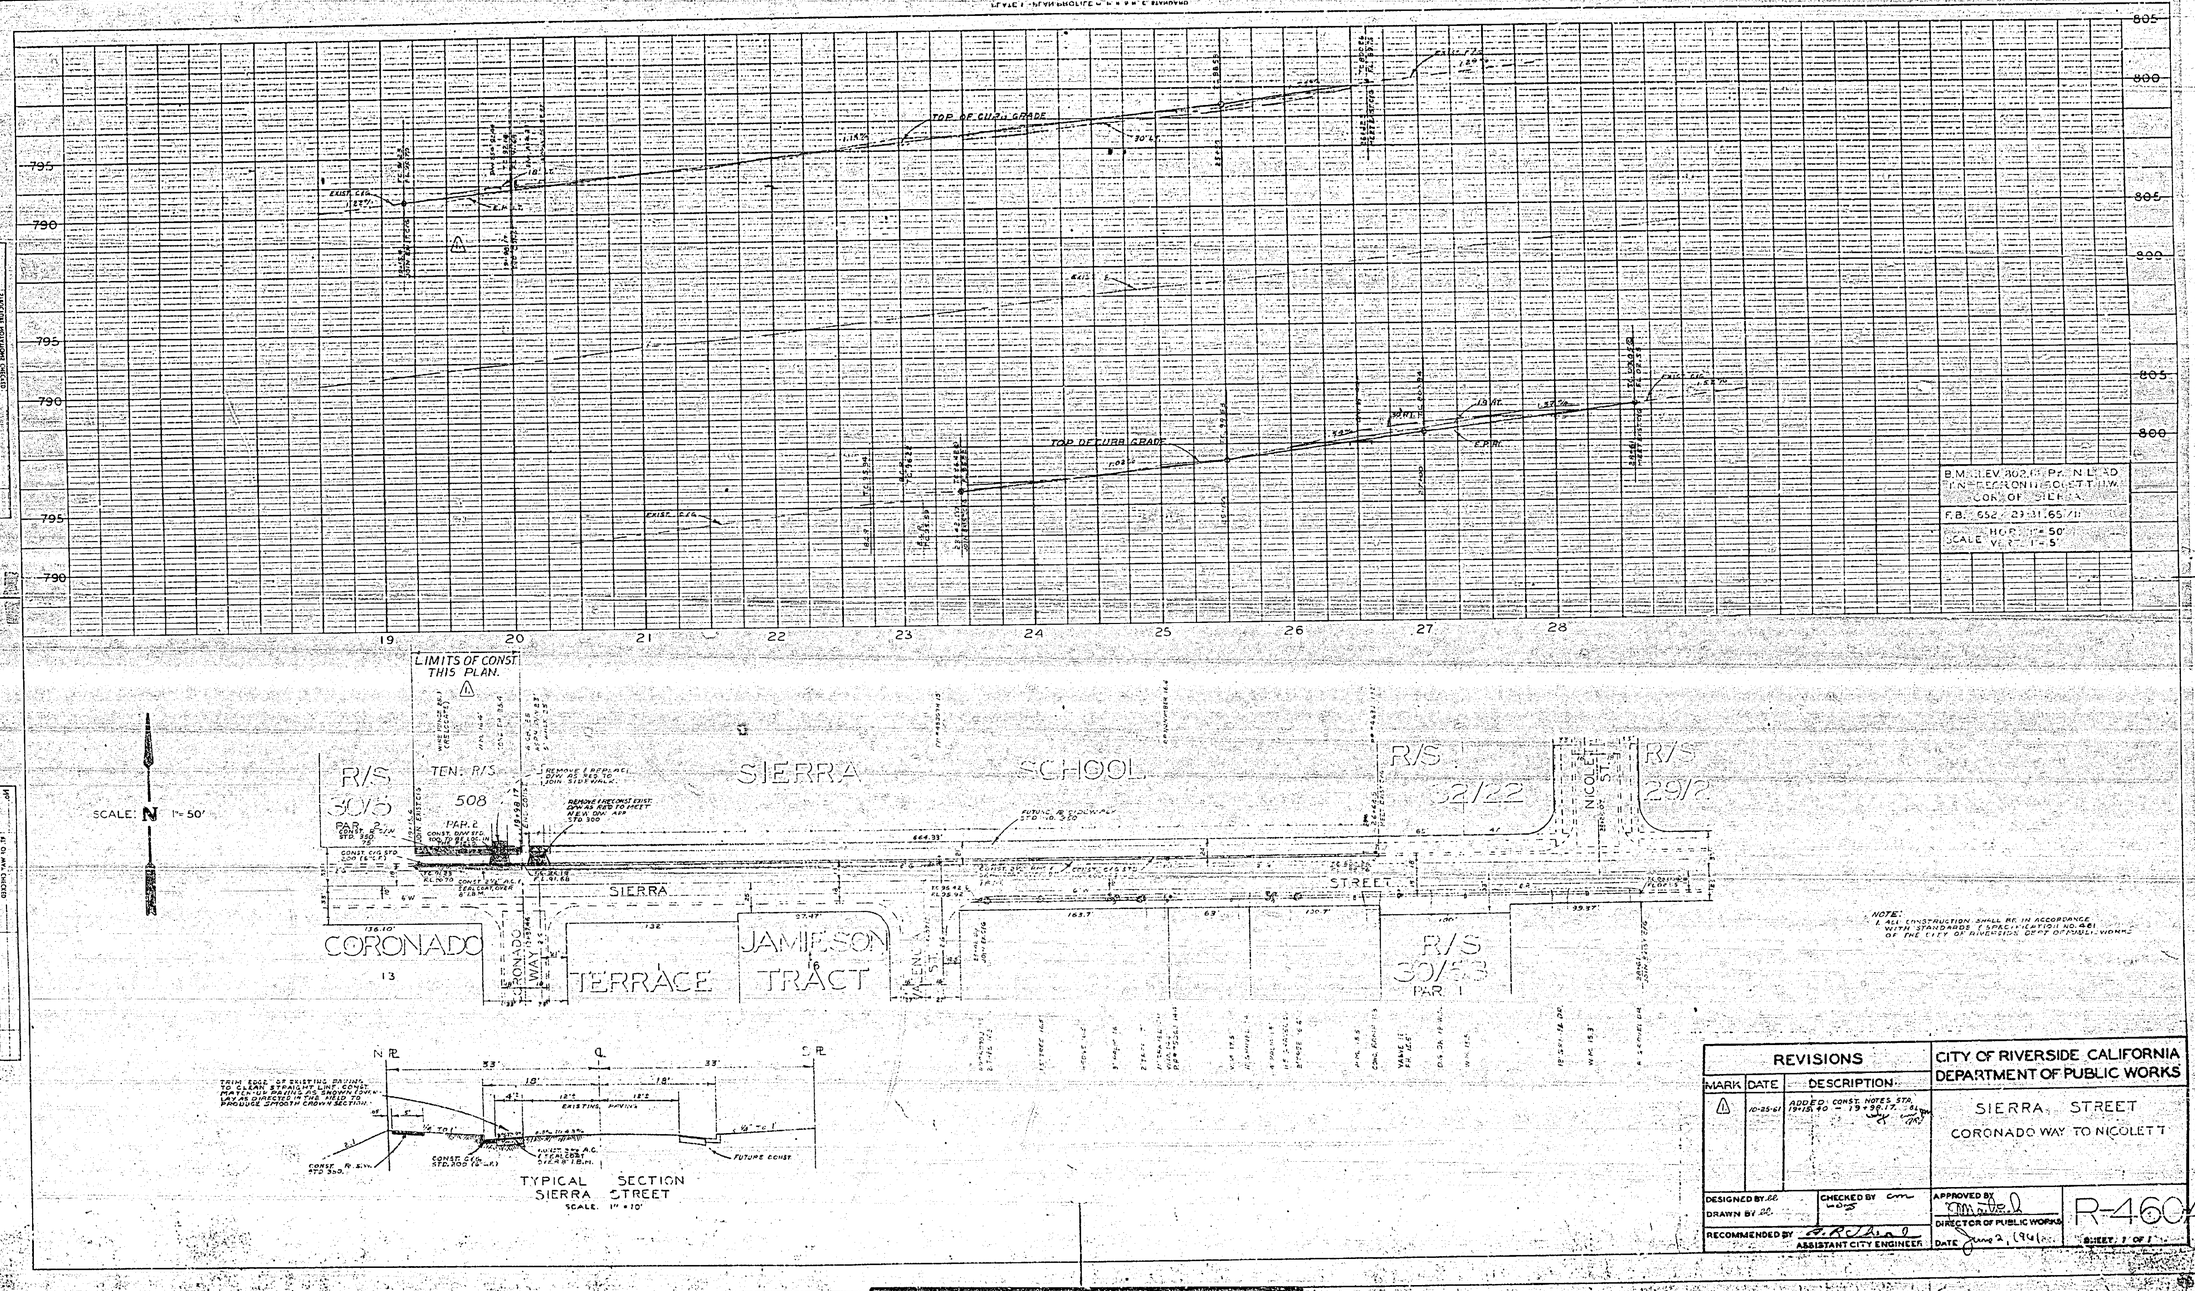

REVISIONS			CITY OF RIVERSIDE CALIFORNIA DEPARTMENT OF PUBLIC WORKS
MARK	DATE	DESCRIPTION	
1	10-25-61	ADDED: CONST. NOTES, STA. 19+18.40 - 19+26.17, Rt. & Lt.	SIERRA STREET CORONADO WAY TO NICOLET

DESIGNED BY EE — CHECKED BY CMC
DRAWN BY EE
RECOMMENDED BY ASSISTANT CITY ENGINEER
APPROVED BY DIRECTOR OF PUBLIC WORKS
DATE June 2, 1961
R-460
SHEET 1 OF 1

PLAN — HOLE BOOK — PROFILE — CHECKED — DRAWN — DESIGNED — DATE — BY — MARK