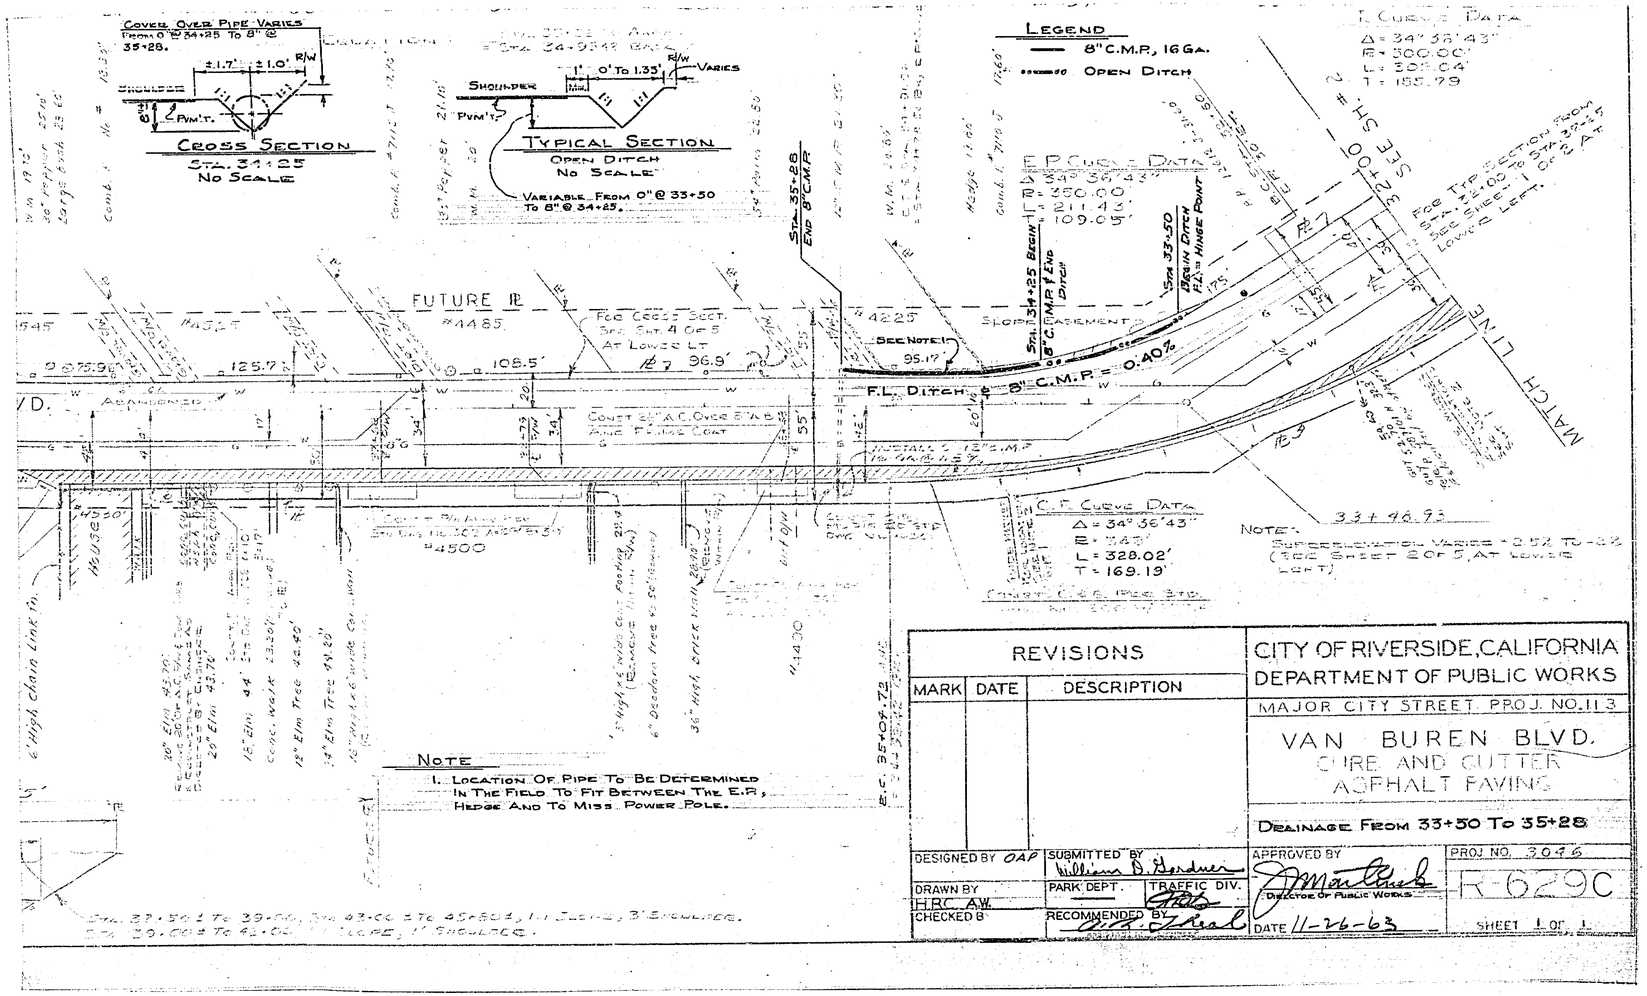

REVISIONS		
MARK	DATE	DESCRIPTION

CITY OF RIVERSIDE, CALIFORNIA
DEPARTMENT OF PUBLIC WORKS

MAJOR CITY STREET PROJ. NO. 113

VAN BUREN BLVD.
CURB AND GUTTER
ASPHALT PAVING

DRAINAGE FROM 33+50 TO 35+28

DESIGNED BY OAP	SUBMITTED BY William D. Gardner	APPROVED BY	PROJ. NO. 3046
DRAWN BY H.R.C. A.W.	PARK DEPT.	TRAFFIC DIV.	R-629C
CHECKED BY	RECOMMENDED BY	DIRECTOR OF PUBLIC WORKS	SHEET 1 OF 1
		DATE 11-26-63	