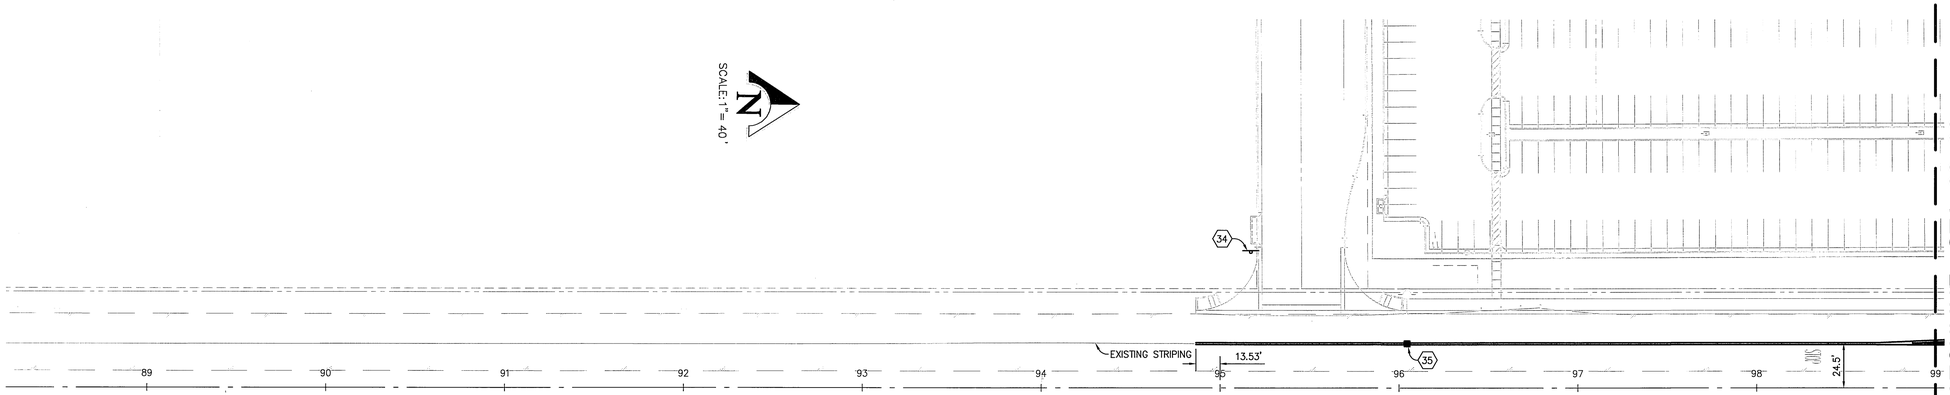

SYCAMORE CANYON BLVD.

CONSTRUCTION NOTES

SIGNING AND STRIPING

30. RELOCATE EXISTING "STOP" SIGN PER CITY OF RIVERSIDE STD. DWG. 666.
31. INSTALL STREET NAME SIGN PER CITY OF RIVERSIDE STD. DWG. 662A.
32. INSTALL TYPE F-1 DELINEATORS AT 20' O/C PER CITY OF RIVERSIDE STD. DWG. 665.
33. REMOVE AND RELOCATE EXISTING SPEED LIMIT SIGN.
34. INSTALL TYPE R1 STOP SIGN PER CITY OF RIVERSIDE STD. DWG. 666.
35. PLACE BLUE REFLECTIVE HYDRANT MARKER PER CITY OF RIVERSIDE STD. DWG. CWD-700.
36. PLACE 12" THERMOPLASTIC WHITE LIMIT LINE/CROSWALK PER CALTRANS STD. DWG. A24E.
37. PLACE THERMOPLASTIC "STOP" LEGEND PER CALTRANS STD. DWG. A24D.
38. PLACE DOUBLE YELLOW THERMOPLASTIC LINES PER CALTRANS STD. DWG. A20A, DETAIL 21.
39. PLACE 4" YELLOW CENTERLINE STRIPE PER CALTRANS STD. DWG. A20A, DETAIL 1.
40. REMOVE EXISTING STRIPING BY SANDBLASTING.
41. APPLY THERMOPLASTIC ARROW MARKING (TYPE IV) PER CALTRANS STD. A24A.
42. APPLY THERMOPLASTIC ARROW MARKING (TYPE I) PER CALTRANS STD. A24A.
43. PAINT 8" SOLID WHITE PER CALTRANS STD. DWG. A20D DETAIL 38.
44. PLACE THERMOPLASTIC "AHEAD" LEGEND PER CALTRANS STD. DWG. A24D.
45. INSTALL PAVEMENT WIDTH TRANSITION SIGN W11.
46. INSTALL THRU TRAFFIC MERGE LEFT SIGN W74.
47. APPLY THERMOPLASTIC ARROW MARKING (TYPE VI) PER CALTRANS STD. A24A.

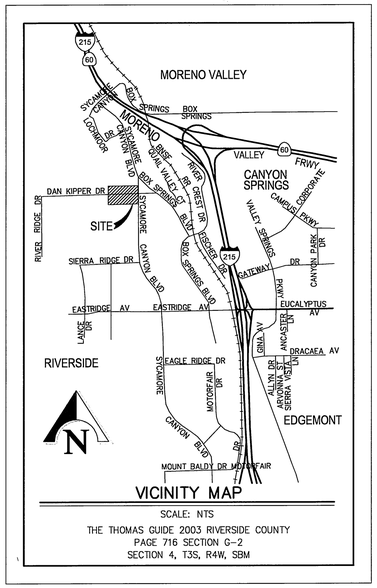

VICINITY MAP

SCALE: NTS

THE THOMAS GUIDE 2003 RIVERSIDE COUNTY
PAGE 716 SECTION G-2
SECTION 4, T3S, R4W, SBM

SEE ABOVE RIGHT - MATCHLINE - STA. 99+00

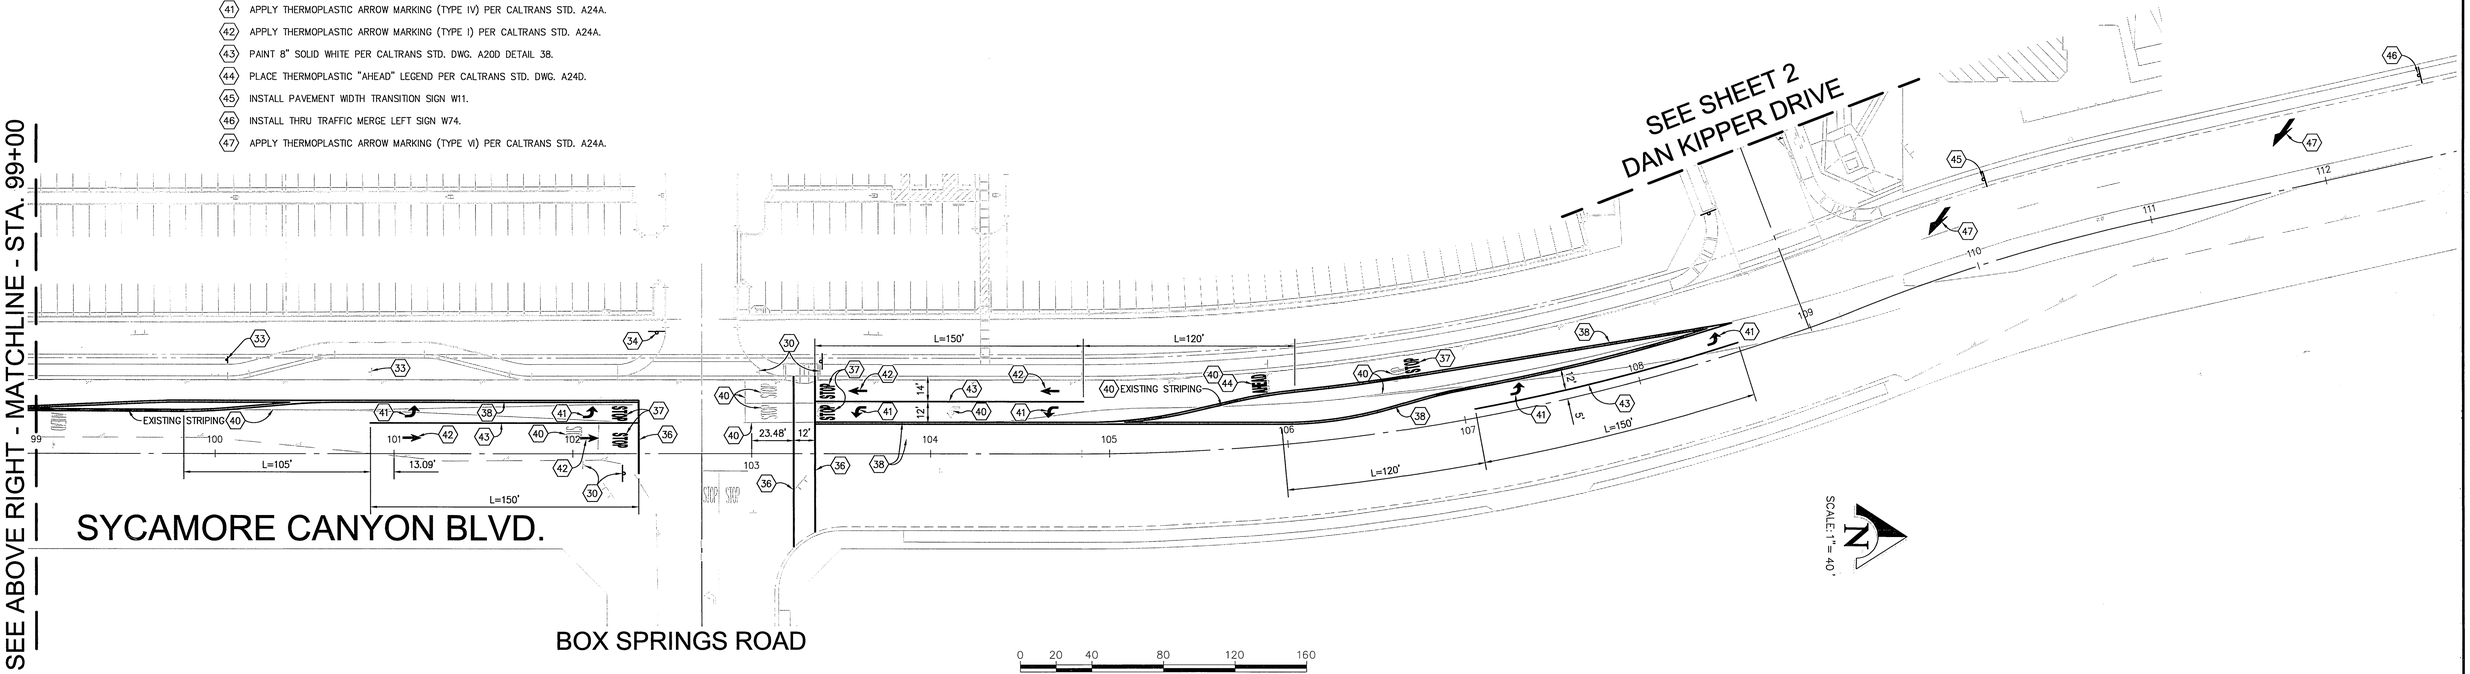

SYCAMORE CANYON BLVD.

BOX SPRINGS ROAD

0 20 40 80 120 160

SCALE: 1 INCH = 40 FEET

Underground Service Alert
Call: TOLL FREE
1-800
227-2600
TWO WORKING DAYS BEFORE YOU DIG

PRIVATE ENGINEERING NOTE

CONSTRUCTION CONTRACTOR AGREES THAT IN ACCORDANCE WITH GENERALLY ACCEPTED CONSTRUCTION PRACTICES, CONSTRUCTION CONTRACTOR WILL BE REQUIRED TO ASSUME SOLE AND COMPLETE RESPONSIBILITY FOR JOB SITE CONDITIONS DURING THE COURSE OF CONSTRUCTION OF THE PROJECT, INCLUDING SAFETY OF ALL PERSONS AND PROPERTY; THAT THIS REQUIREMENT SHALL BE MADE TO APPLY CONTINUOUSLY AND NOT BE LIMITED TO NORMAL WORKING HOURS, AND CONSTRUCTION CONTRACTOR FURTHER AGREES TO DEFEND, INDEMNIFY AND HOLD DESIGN PROFESSIONAL HARMLESS FROM ANY AND ALL LIABILITY, REAL OR ALLEGED, IN CONNECTION WITH THE PERFORMANCE OF WORK ON THIS PROJECT, EXCEPTING LIABILITY ARISING FROM THE SOLE NEGLIGENCE OF DESIGN PROFESSIONAL.

SEAL

REGISTERED PROFESSIONAL ENGINEER
TERESITO N. TABIOLO
RCE No. 38826
EXP. 3-31-05
CIVIL
STATE OF CALIFORNIA

PREPARED UNDER THE SUPERVISION OF:

TERESITO N. TABIOLO
REGISTERED CIVIL ENGINEER NO. 38826
EXPIRATION DATE: 3-31-05 DATE: 8-20-04

KCT CONSULTANTS, INC.
Civil Engineers - Surveyors - Planners
P.O. Box 5705 Riverside, CA 92517-5705
4344 Latham St., Suite 200, Riverside, CA 92501
Phone: 951-341-6940 Fax: 951-341-8945
e-mail: kctinc@kctconsultants.com

CITY BUSINESS TAX CERTIFICATE NO. 69540 EXP. 4-7-05

BENCHMARK:
CITY OF RIVERSIDE POINT I.D.: L1-A3 P.K. NAIL AND CITY ENGINEER TAG IN THE BASE OF A STREET LIGHT POLE ALONG THE NORTHERLY CURB OF EASTRIDGE AVENUE, 82 FEET WESTERLY OF BOX SPRINGS BOULEVARD. ELEVATION: 1534.311

MARK	REVISIONS	APPR.	DATE

DESIGNED BY M.M. DRAWN BY X CHECKED BY T.N.T.

CITY OF RIVERSIDE
PUBLIC WORKS DEPARTMENT

APPROVED BY	DATE	BY
PRINCIPAL ENGINEER	9/2/04	
TRAFFIC DIVISION	9/2/04	

APPROVED BY: for CITY ENGINEER
DATE: 9/2/04

STREET IMPROVEMENT PLAN
SIGNING AND STRIPING
SYCAMORE CANYON BLVD.
PM 31139-1

HORIZ. SCALE: AS SHOWN VERT. SCALE: N/A

ACCOUNT NO.
XL-491
SHEET 1 OF 2
FILE NO.: 1280-05

H:\2261\VD-PROJ\2261PMPKG\VD-SIGNP-01.dwg
Plot Date: August 18, 2004 - 10:52am | alfredo

W:\2261\PKG\PLOTS\VD-SIGNP-01.dwg

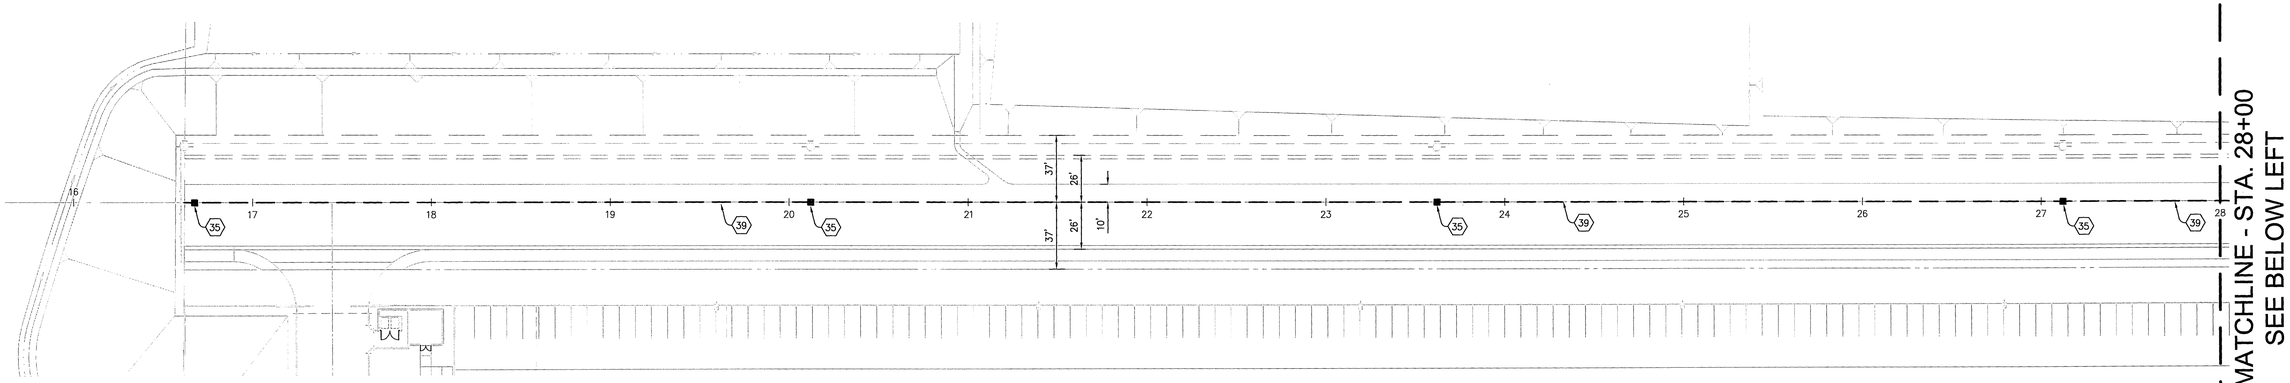

DAN KIPPER DRIVE

N

SCALE: 1"= 40 '

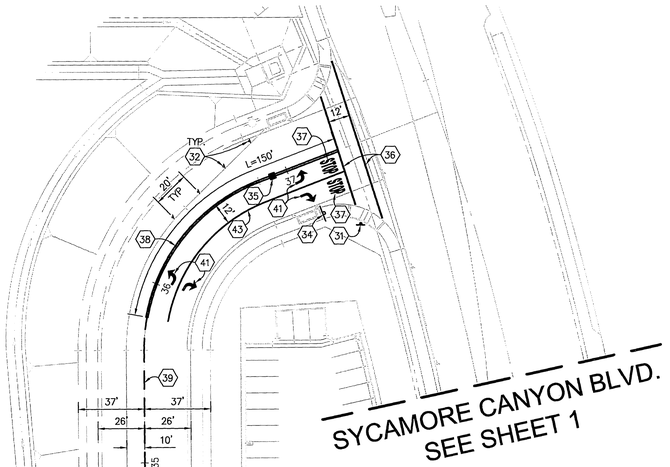

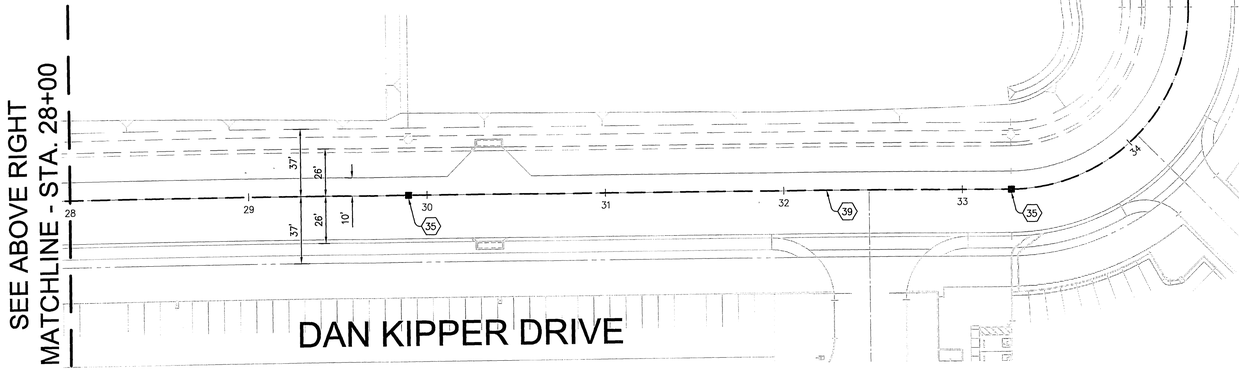

N

SCALE: 1"= 40 '

CONSTRUCTION NOTES

SIGNING AND STRIPING

30. RELOCATE EXISTING "STOP" SIGN PER CITY OF RIVERSIDE STD. DWG. 666.
31. INSTALL STREET NAME SIGN PER CITY OF RIVERSIDE STD. DWG. 662A.
32. INSTALL TYPE F-1 DELINEATORS AT 20' O/C PER CITY OF RIVERSIDE STD. DWG. 665.
33. REMOVE AND RELOCATE EXISTING SPEED LIMIT SIGN.
34. INSTALL TYPE R1 STOP SIGN PER CITY OF RIVERSIDE STD. DWG. 666.
35. PLACE BLUE REFLECTIVE HYDRANT MARKER PER CITY OF RIVERSIDE STD. DWG. CWD-700.
36. PLACE 12" THERMOPLASTIC WHITE LIMIT LINE/CROSWALK PER CALTRANS STD. DWG. A24E.
37. PLACE THERMOPLASTIC "STOP" LEGEND PER CALTRANS STD. DWG. A24D.
38. PLACE DOUBLE YELLOW THERMOPLASTIC LINES PER CALTRANS STD. DWG. A20A, DETAIL 21.
39. PLACE 4" YELLOW CENTERLINE STRIPE PER CALTRANS STD. DWG. A20A, DETAIL 1.
40. REMOVE EXISTING STRIPING BY SANDBLASTING.
41. APPLY THERMOPLASTIC ARROW MARKING (TYPE IV) PER CALTRANS STD. A24A.
42. APPLY THERMOPLASTIC ARROW MARKING (TYPE I) PER CALTRANS STD. A24A.
43. PAINT 8" SOLID WHITE PER CALTRANS STD. DWG. A20D DETAIL 38.
44. PLACE THERMOPLASTIC "AHEAD" LEGEND PER CALTRANS STD. DWG. A24D.
45. INSTALL PAVEMENT WIDTH TRANSITION SIGN W11.
46. INSTALL THRU TRAFFIC MERGE LEFT SIGN W74.
47. APPLY THERMOPLASTIC ARROW MARKING (TYPE VI) PER CALTRANS STD. A24A.

0 20 40 80 120 160

SCALE: 1 INCH = 40 FEET

Underground Service Alert
CALL BEFORE YOU DIG
Call: TOLL FREE
1-800
227-2600
TWO WORKING DAYS BEFORE YOU DIG

PRIVATE ENGINEERING NOTE

CONSTRUCTION CONTRACTOR AGREES THAT IN ACCORDANCE WITH GENERALLY ACCEPTED CONSTRUCTION PRACTICES, CONSTRUCTION CONTRACTOR WILL BE REQUIRED TO ASSUME SOLE AND COMPLETE RESPONSIBILITY FOR JOB SITE CONDITIONS DURING THE COURSE OF CONSTRUCTION OF THE PROJECT, INCLUDING SAFETY OF ALL PERSONS AND PROPERTY; THAT THIS REQUIREMENT SHALL BE MADE TO APPLY CONTINUOUSLY AND NOT BE LIMITED TO NORMAL WORKING HOURS, AND CONSTRUCTION CONTRACTOR FURTHER AGREES TO DEFEND, INDEMNIFY AND HOLD DESIGN PROFESSIONAL HARMLESS FROM ANY AND ALL LIABILITY, REAL OR ALLEGED, IN CONNECTION WITH THE PERFORMANCE OF WORK ON THIS PROJECT, EXCEPTING LIABILITY ARISING FROM THE SOLE NEGLIGENCE OF DESIGN PROFESSIONAL.

SEAL
REGISTERED PROFESSIONAL ENGINEER
TERESITO N. TABIOLO
RCE No. 38826
Exp. 3-31-05
CIVIL
STATE OF CALIFORNIA

PREPARED UNDER THE SUPERVISION OF:

TERESITO N. TABIOLO
REGISTERED CIVIL ENGINEER NO. 38826
EXPIRATION DATE: 3-31-05 DATE: 8-20-04

KCT CONSULTANTS, INC.
Civil Engineers - Surveyors - Planners
P.O. Box 5705 Riverside, CA 92517-5705
4344 Latham St., Suite 200, Riverside, CA 92501
Phone: 951-341-8940 Fax: 951-341-8945
e-mail: kctinc@kctconsultants.com
CITY BUSINESS TAX CERTIFICATE NO. 69540 EXP. 4-7-05

BENCHMARK:
CITY OF RIVERSIDE POINT I.D.: L1-A3 P.K. NAIL AND CITY ENGINEER TAG IN THE BASE OF A STREET LIGHT POLE ALONG THE NORTHERLY CURB OF EASTRIDGE AVENUE, 82 FEET WESTERLY OF BOX SPRINGS BOULEVARD.
ELEVATION: 1534.311

MARK	REVISIONS	APPR.	DATE

DESIGNED BY M.M. DRAWN BY X CHECKED BY T.N.T.

CITY OF RIVERSIDE
PUBLIC WORKS DEPARTMENT

	APPROVED BY	DATE	BY
PRINCIPAL ENGINEER		9/2/04	
TRAFFIC DIVISION		9/2/04	

APPROVED BY: for CITY ENGINEER
DATE: 9/2/04

STREET IMPROVEMENT PLAN
SIGNING AND STRIPING
DAN KIPPER DRIVE
PM 31139-1

HORIZ. SCALE: AS SHOWN VERT. SCALE: N/A

ACCOUNT NO.
XL-491
SHEET 2 OF 2
FILE NO.: 1280-05

H:\1280\CD-Engr\shts\01-07.dwg
Plot Date: August 18, 2004 - 10:58am | dfredo