7/29/65

[illegible]

CONSIDERATION, receipt of which is hereby acknowledged, does hereby grant to

[illegible]

[illegible] in the City [illegible] of

California, [illegible]

All that portion of the Riverside Water Company Canal right of way bounded on the northeast by the southwesterly right of way line of Adams Street (66 feet wide) and bounded on the southwest by a line parallel with and distant 33.00 feet northwesterly from, measured at right angles to, the northwesterly right of way line of the Atchison, Topeka and Santa Fe Railroad Company.

Dated October 25, 1954

CITY OF RIVERSIDE

By [signature]

Attest [signature] City

[signature]

[illegible]

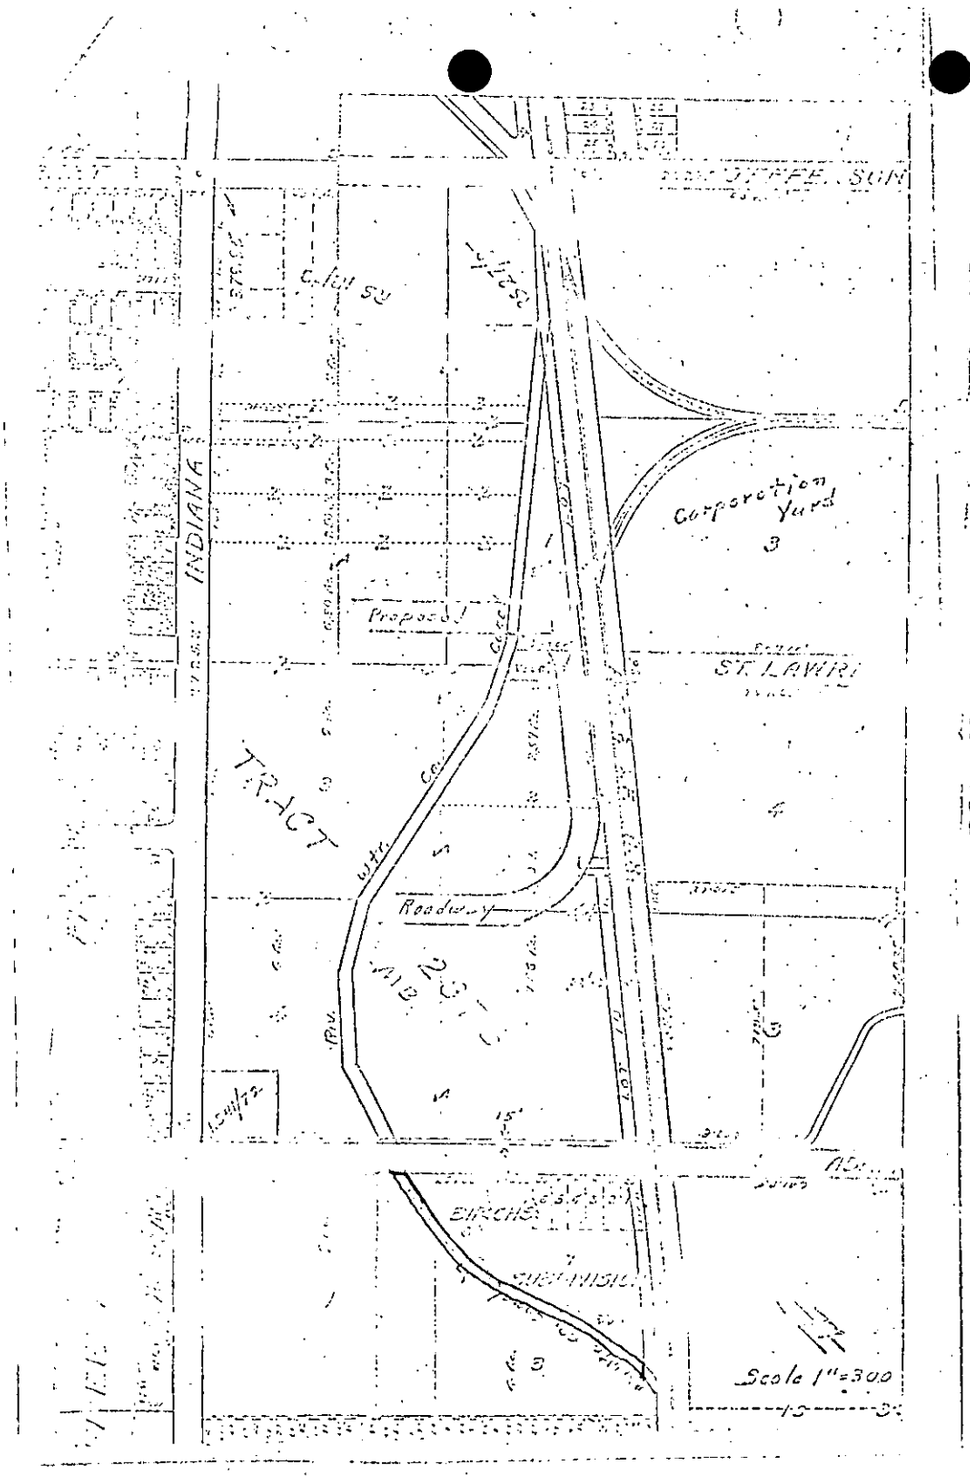
INDIANA
Corporation Yard
Proposed
ST. LAWRI
TRACT
Roadway
BIRCHS
Scale 1"=300