Gregorio Ferraro and Emma Ferraro, husband and wife

xxxxxx

City of Riverside

for public street purposes

City of Riverside

Riverside

That portion of Lot 28, Block 26 of of the Village of Arlington as shown by map on file in Map Book 1 at Page 62, Records of San Bernardino County, California, described as follows:

Beginning at a point on the northeasterly line of said Lot 28 which bears S 33° 38' 51" W along said northeasterly line, 77.99 feet from the most easterly corner of said Lot 28;

Thence continuing S 33° 38' 51" W, along said northeasterly line, 4.62 feet;

Thence S 56° 22' W, a distance of 1.98 feet;

Thence S 56° 50' 02" E, a distance of 5.03 feet to the point of beginning.

SS

Gregorio Ferraro

Emma Ferraro

Riverside

Gregorio Ferraro
and Emma Ferraro

s s are

they

BK. 2275 pg. 332
May 22, 1958

3258

(Ar Freeway) Van Buren

PLAT

SHOWING LAND TO BE ACQUIRED FOR STREET PURPOSES

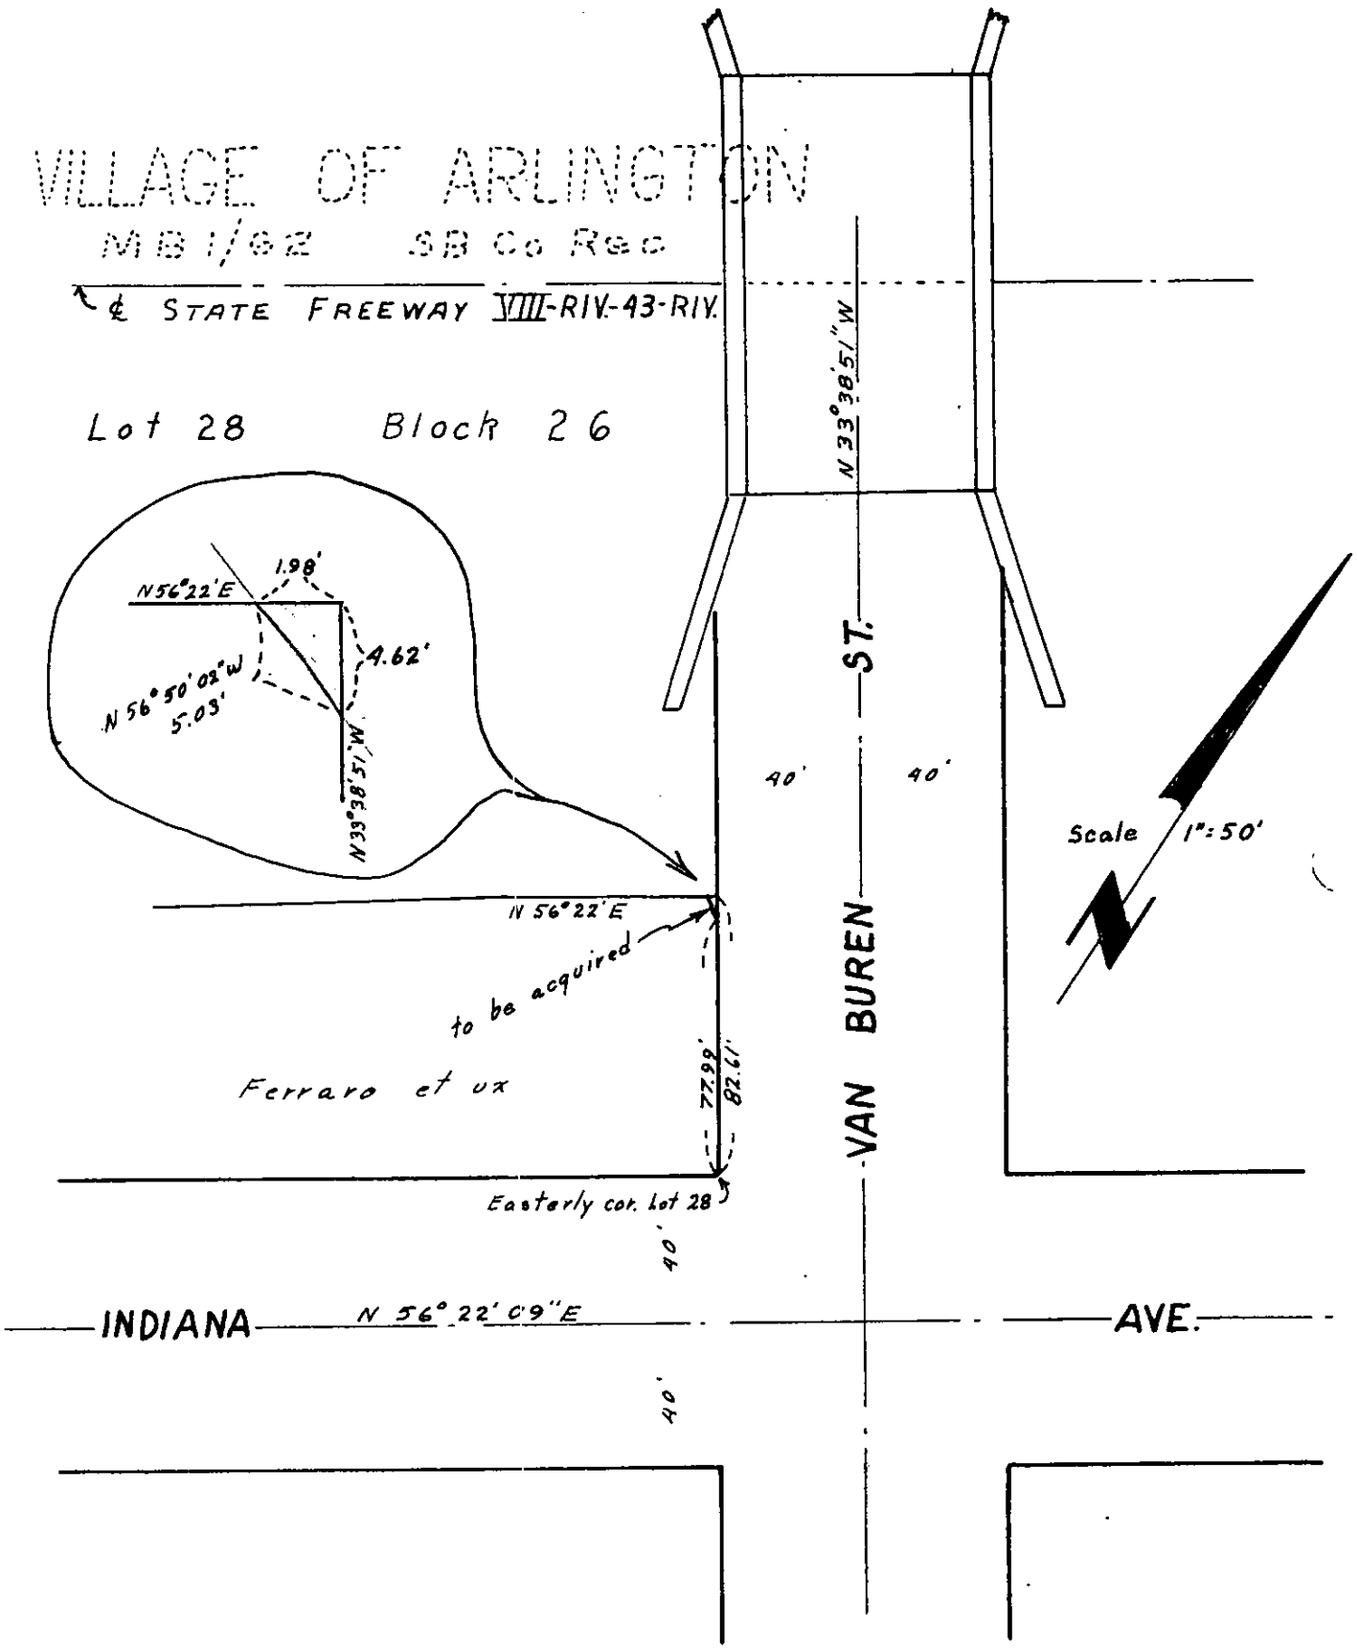

3258