14th

GRANT DEI

NE D. ... and wife;
S. WE... husband and wife;
... husband and wife;
TY M. KELLEY, husband and wife; (Grantor ...

RATION, receipt of which is hereby acknowl...

the CITY OF RIVERSIDE, ...ipal corporation, ...al property in ...

...side, County of Riverside, State of California, described as follows:

...ions of Lots 17 and 18 of Block 20 of Santa ...
... Book ... page 14, of Maps, Record of San Bern...
California, described as follows:

...1
The northeasterly ... feet of said Lot 1...
For public stree... ...poses.

...
The southeasterly 2.0 feet of said Lots 17 and 18. ...
... 17.0 feet of said Lot 18.
... alley purposes.

MAY ... 19 62

...est N. W...
(5)
Irene D. Web...
(5)
A. Robert Web...
... S. Webb
... Staaf
(5)
...

RECORDED MAY 18, 1962
BOOK 3143 PAGE 13
... RECORDS, RIV. CO.
...ENT NO. 46796

PLAT
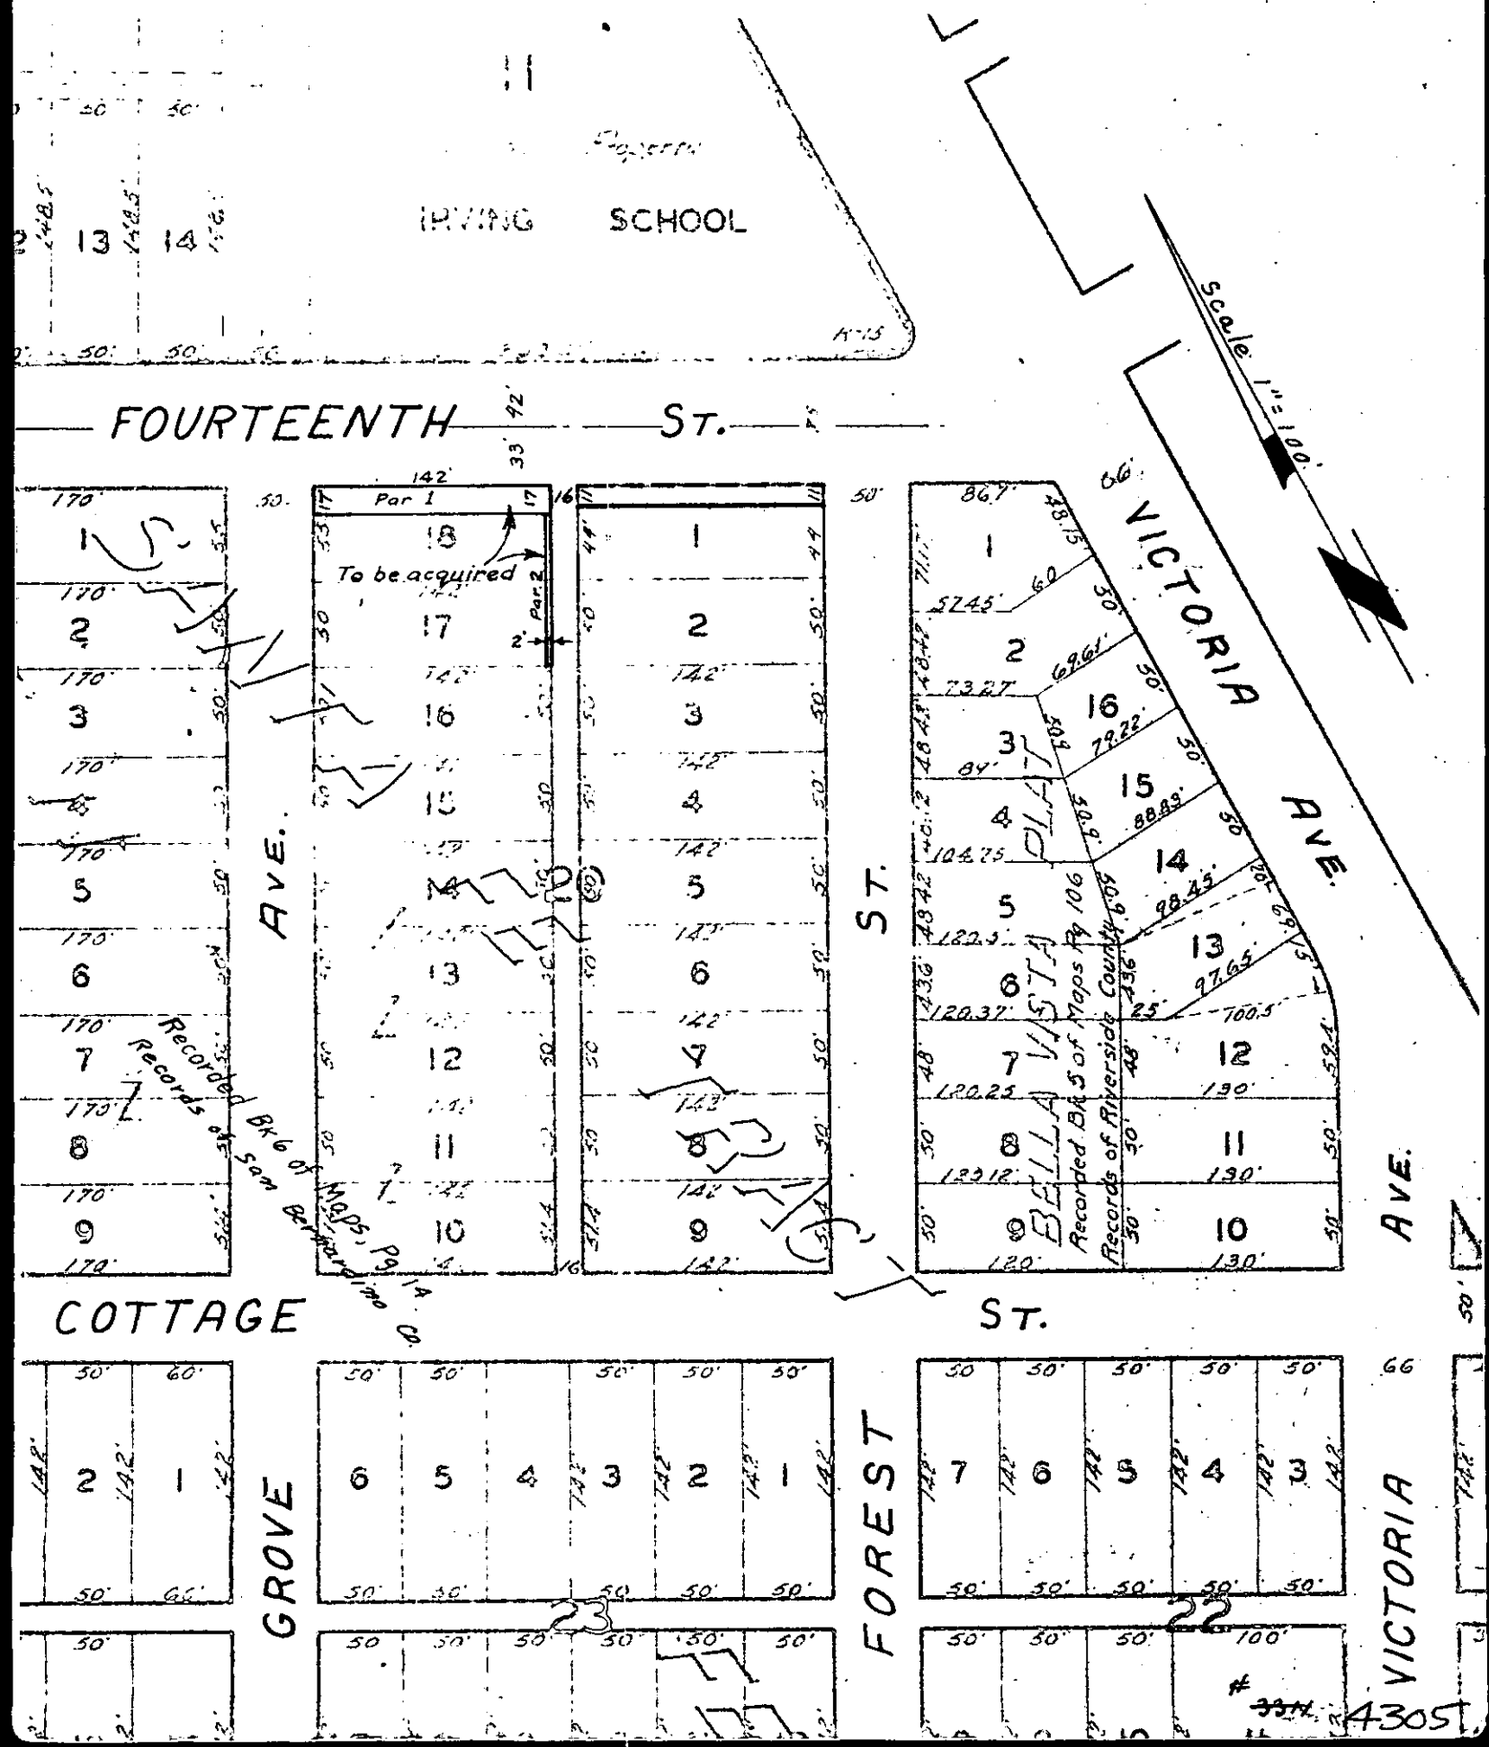
LAND TO BE ACQUIRED FOR STREET PURPOSES