Riverside, California RESOLUTION

On motion of Supervisor [illegible], seconded by Supervisor _____, and duly carried, the following resolution was adopted:

BE IT RESOLVED by the Board of Supervisors of the County of Riverside, State of California, in regular session assembled this [illegible] day of [illegible], 1954, that the following described strip of land is necessary to the public convenience [illegible] and is hereby declared then for use by the public as a county highway [illegible] as Jurupa Avenue; said real property is described as follows:

All of that portion of Lot 13, as shown on Map of the McClaskey Tract, filed in Book 10, pages 36 and 37 of Maps, and all that portion of Tract 4, as shown on Map of the River Farm Tract, filed in Book 7, page 52 of Maps, records of the Recorder of Riverside County, California, more particularly described as follows:

Beginning at the intersection of the center line of Jurupa Avenue and Pedley Road [illegible] of the McClaskey Tract;

[illegible] 17° [illegible] line of said Pedley Road, a distance of 148.10 feet;

[illegible] 130.[illegible] feet to the center line of [illegible];

[illegible] 3.[illegible] [illegible] center line of Jurupa Avenue, a distance of 1[illegible]1.37 feet [illegible];

[illegible] the Clerk of the Board [illegible] is hereby authorized and [illegible] copy of this Resolution to be recorded [illegible] County Recorder of the County of Riverside, State of California.

[illegible] as follows:

[illegible]

RECEIVED FOR RECORD
JUL 7 1954
Recorded at Request of Clerk
Recorded at Official Records
Recorded at Riverside County, California
JACK A. [illegible]
Recorder
FEES $ [illegible]

[illegible]

7201L

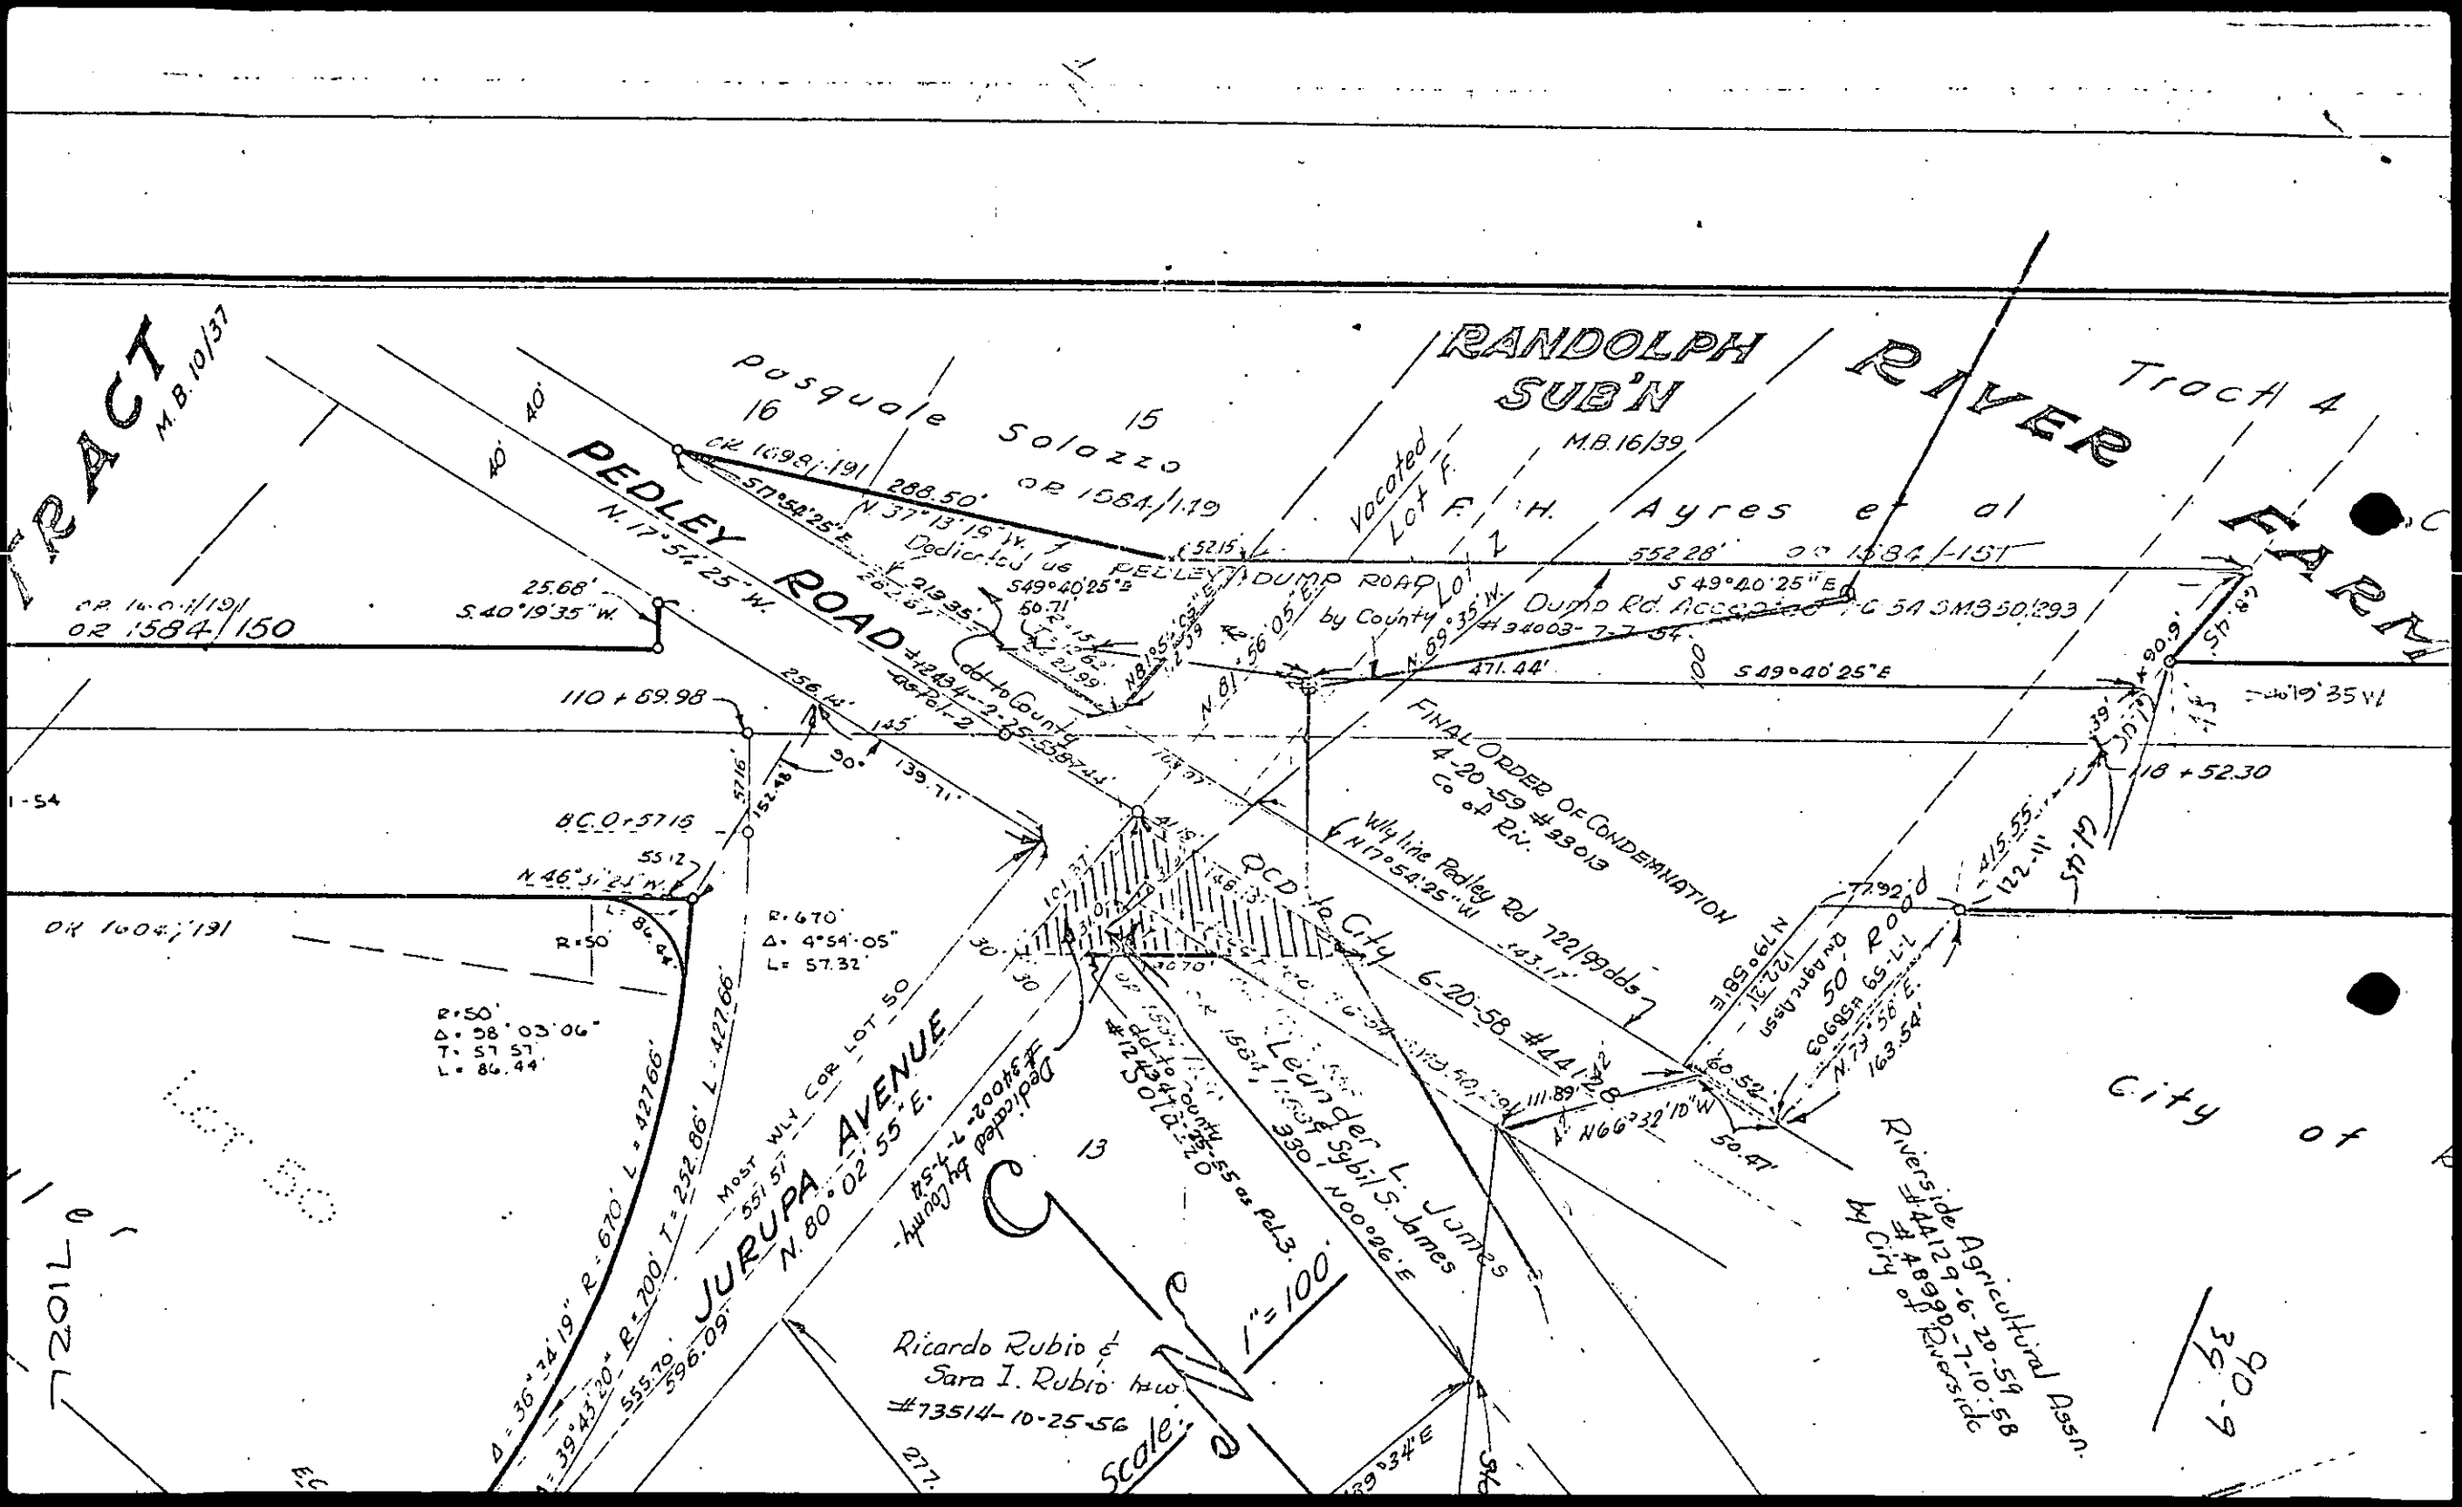

TRACT
M.B. 10/37
Pasquale Solazzo
16
15
RANDOLPH SUB'N
M.B. 16/39
RIVER FARM
Tract 4
F. H. Ayres et al
Vacated Lot F.
Lot Z
PEDLEY ROAD
N. 17°54'25" W.
OR 1584/150
OR 1604/191
OR 1584/149
OR 1698/191
288.50'
N 37°13'19" W.
Dedicated as PEDLEY DUMP ROAD by County
S 49°40'25" E
Dump Rd. Accepted
S 49°40'25" E
S 40°19'35" W.
25.68'
110 + 69.98
B.C.O. + 57.16
N 46°31'24" W.
R = 50
R = 670'
Δ = 4°54'05"
L = 57.32'
R = 50'
Δ = 58°03'06"
T = 57.57'
L = 86.44'
Δ = 36°34'19" R = 670' L = 427.66'
Δ = 39°43'20" R = 700' T = 252.86' L = 427.66'
MOST WLY COR LOT 50
JURUPA AVENUE
N. 80°02'55" E.
Dedicated by County
#34002-7-7-54
dd to County
#12434-2-25-55 as Pcl. 2
FINAL ORDER OF CONDEMNATION
4-20-59 #33013
Co of Riv.
Wly line Pedley Rd 722/99 dds
N 17°54'25" W
QCD to City 6-20-58 #44128
Leander L. James
Sybil S. James
330' N 00°26' E
Ricardo Rubio &
Sara I. Rubio h&w
#73514-10-25-56
Scale 1" = 100'
13
50' Road
N 66°32'10" W
N 79°58' E
Riverside Agricultural Assn.
#44129-6-20-59
#48990-7-10-58
by City of Riverside
City of
18 + 52.30

Riverside [illegible] RESOLUTION

On motion of Supervisor [illegible], seconded by Supervisor _____, and duly carried, the following resolution was adopted:

[illegible] by the Board of Supervisors of the County of Riverside, State of California, in regular session assembled this [illegible] day of [illegible], 1954, that the following described strip of land is necessary to the public convenience [illegible] and is hereby declared then for [illegible] the public [illegible] Curupa Avenue; said real property is described as follows:

All of that portion of Lot 13, [illegible] of the McClaskey Tract, filed in Book 10, pages 36 and 37 of Maps, and all that portion of Tract 4, as shown on Map of the River Farm Tract, filed in Book 7, page 52 of Maps, records of the Recorder of Riverside County, California, more particularly described as follows:

Beginning at the intersection of the center line of Curupa Avenue and Redley Road [illegible] the McClaskey Tract;

[illegible] 17° [illegible] of said Redley Road, a distance of 148.10 feet;

[illegible] the center line of [illegible]

[illegible] center line of Curupa Avenue, a distance of 1[illegible].37 feet [illegible]

[illegible] is hereby authorized and [illegible] copy of this Resolution to be recorded [illegible] County Recorder of the County of Riverside, State of California.

[illegible] as follows:

[illegible]

RECEIVED FOR RECORD
JUL 7 1954
[illegible]

JACK A. [illegible]
[illegible]
FEES $ [illegible]

34002

7102L

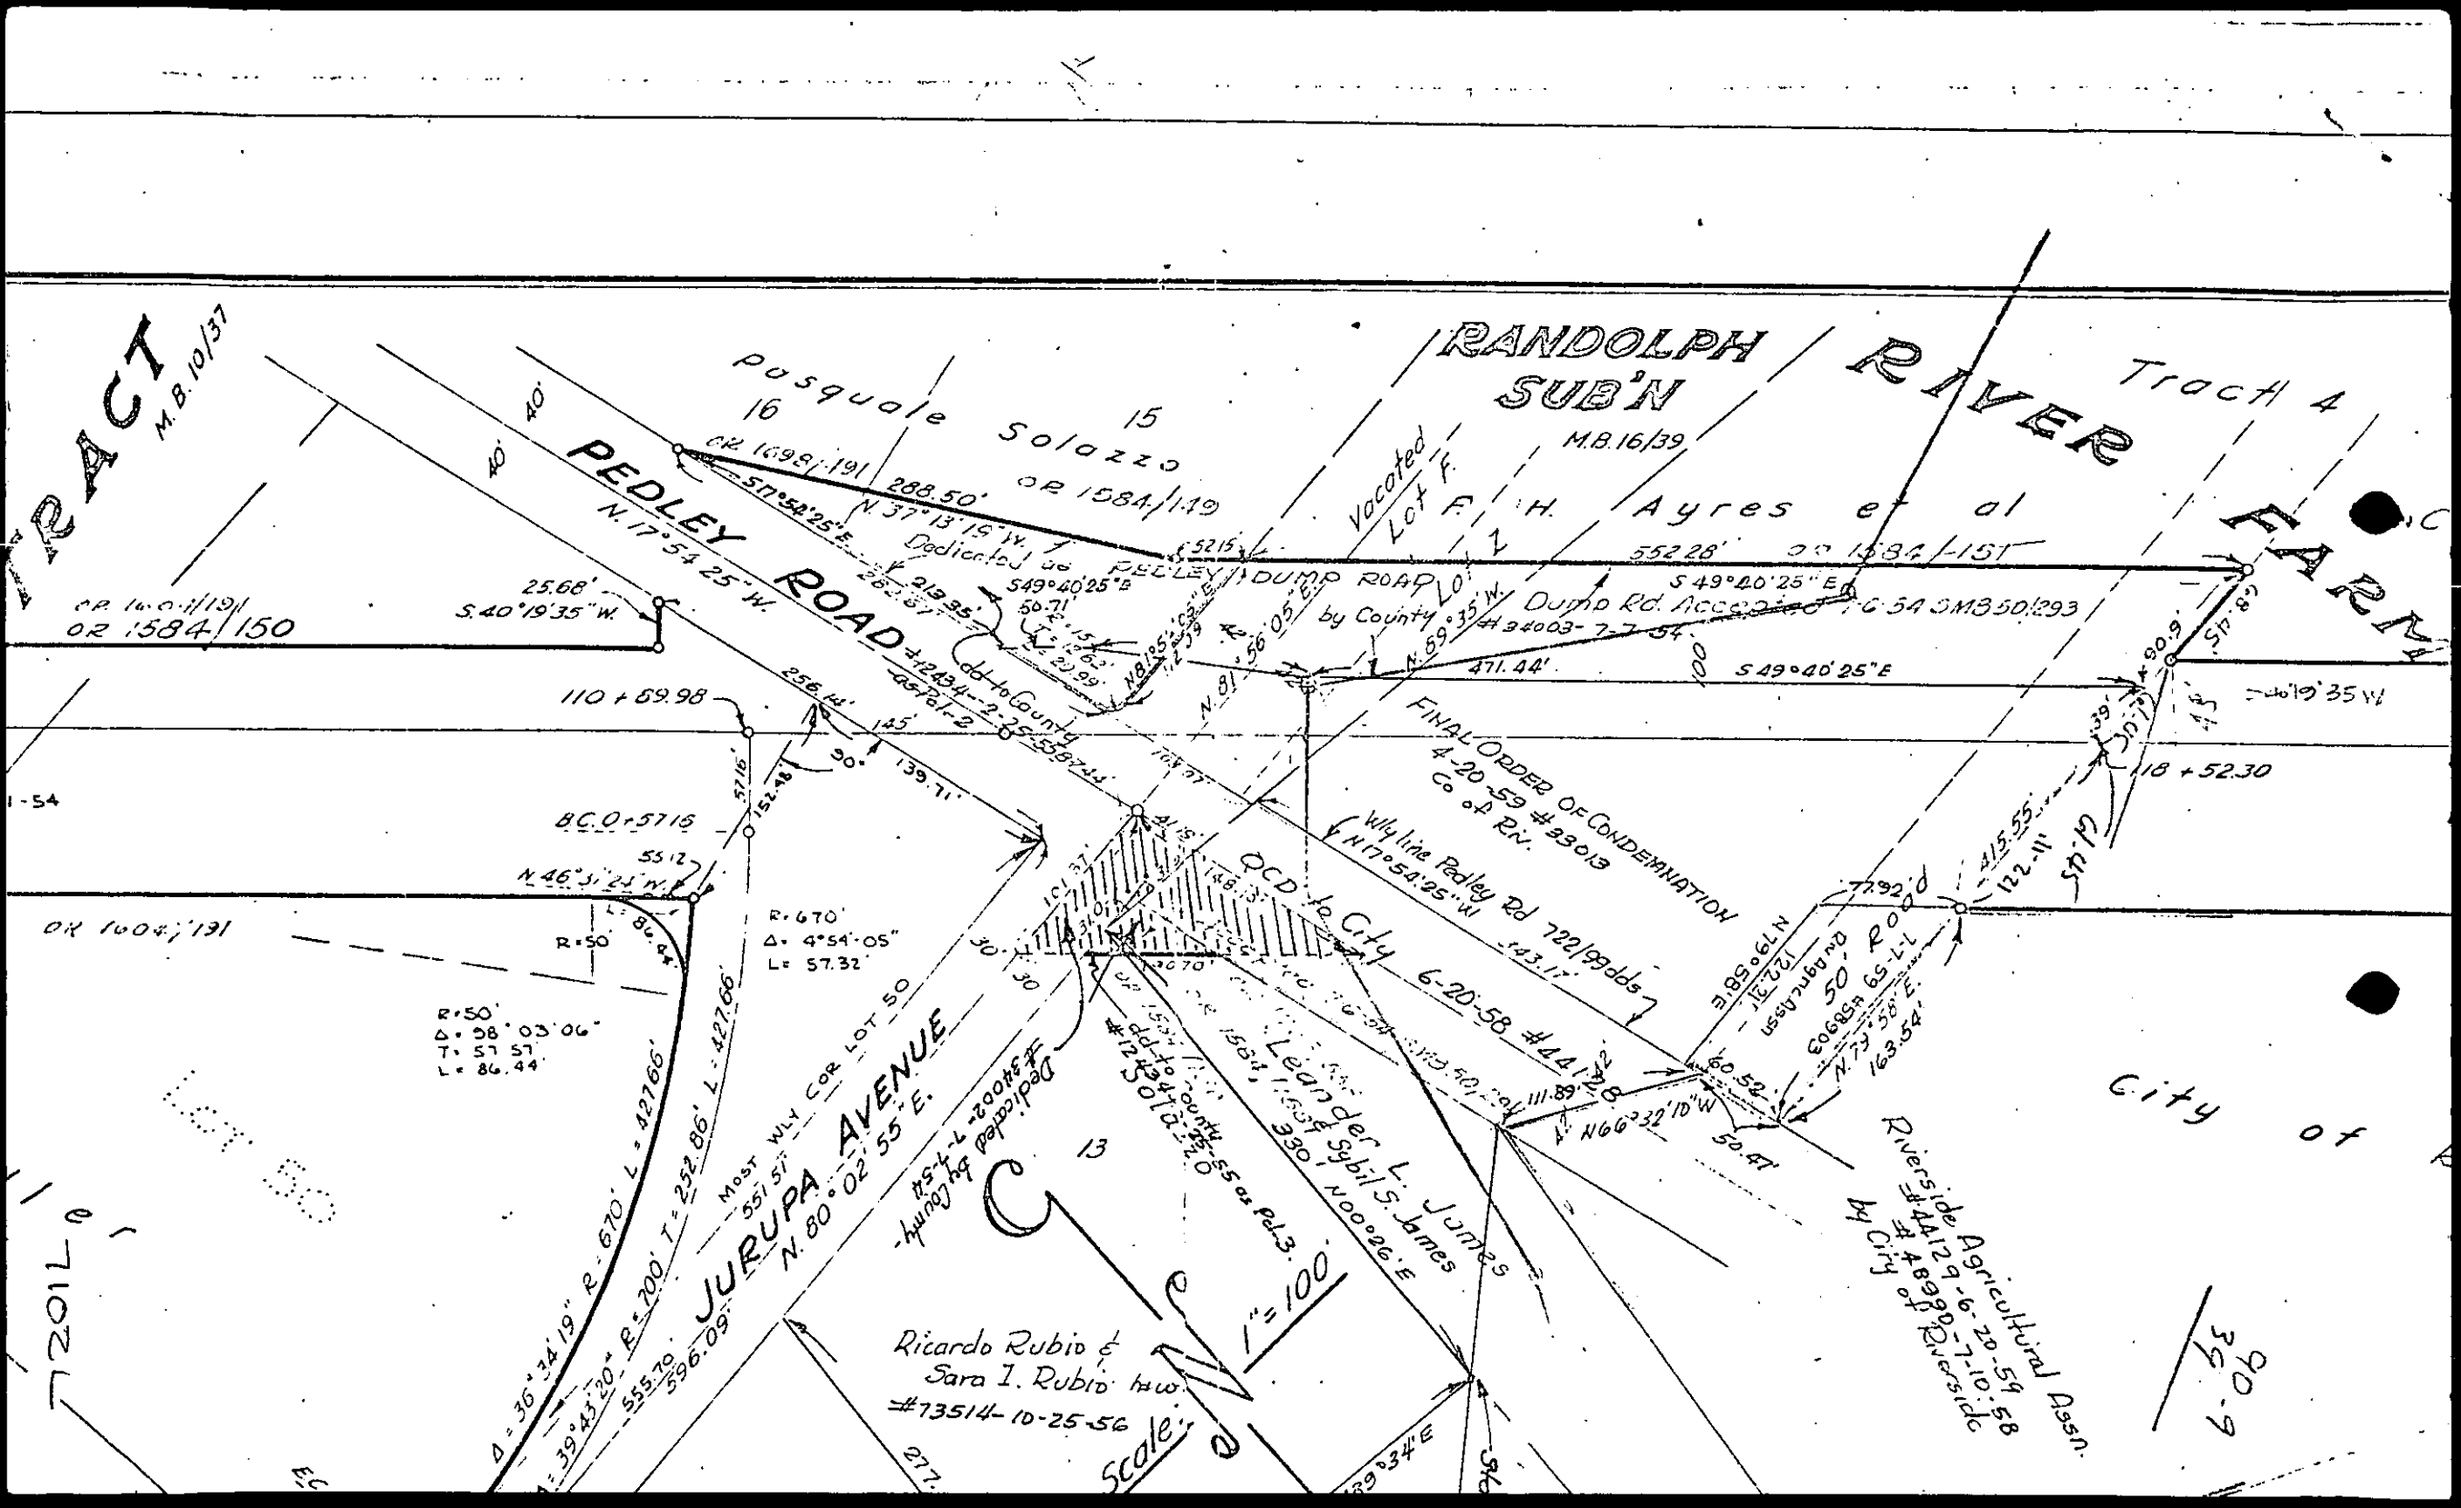

TRACT
M.B. 10/37
Pasquale Solazzo
16
15
OR 1584/149
RANDOLPH SUB'N
M.B. 16/39
RIVER FARM
Tract 4
F. H. Ayres et al
Vacated Lot F.
Lot Z
PEDLEY ROAD
N. 17°54'25" W.
OR 1584/150
OR 1604/191
Dedicated as PEDLEY DUMP ROAD by County
Dump Rd. Accepted 6-54 SMB 50/293
#34003-7-7-54
S 49°40'25" E
S 40°19'35" W.
25.68'
110 + 69.98
B.C.O. + 57.16
N. 46°31'24" W.
R = 50
R = 670'
Δ = 4°54'-05"
L = 57.32'
R = 50'
Δ = 98°03'06"
T = 57.57'
L = 86.44'
MOST WLY COR LOT 50
JURUPA AVENUE
N. 80°02'55" E.
Δ = 36°34'19" R = 670' L = 427.66'
Δ = 39°43'20" R = 700' T = 252.86' L = 427.66'
555.70
596.09
Dedicated by County #34002-7-7-54
Dedicated by County #12434-2-25-55 as Pcl. 3
Solazzo
13
Leander L. James & Sybil S. James
330' N00°26' E
QCD to City 6-20-58 #44128
Wly line Pedley Rd 722/99 dds
N 17°54'25" W
FINAL ORDER OF CONDEMNATION
4-20-59 #33013
Co of Riv.
N 66°32'10" W
50' Road
N 79°58' E
Riverside Agricultural Assn.
#44129-6-20-59
#48990-7-10-58
by City of Riverside
City of R
Ricardo Rubio & Sara I. Rubio h.w.
#73514-10-25-56
Scale: 1" = 100'
90.9
39