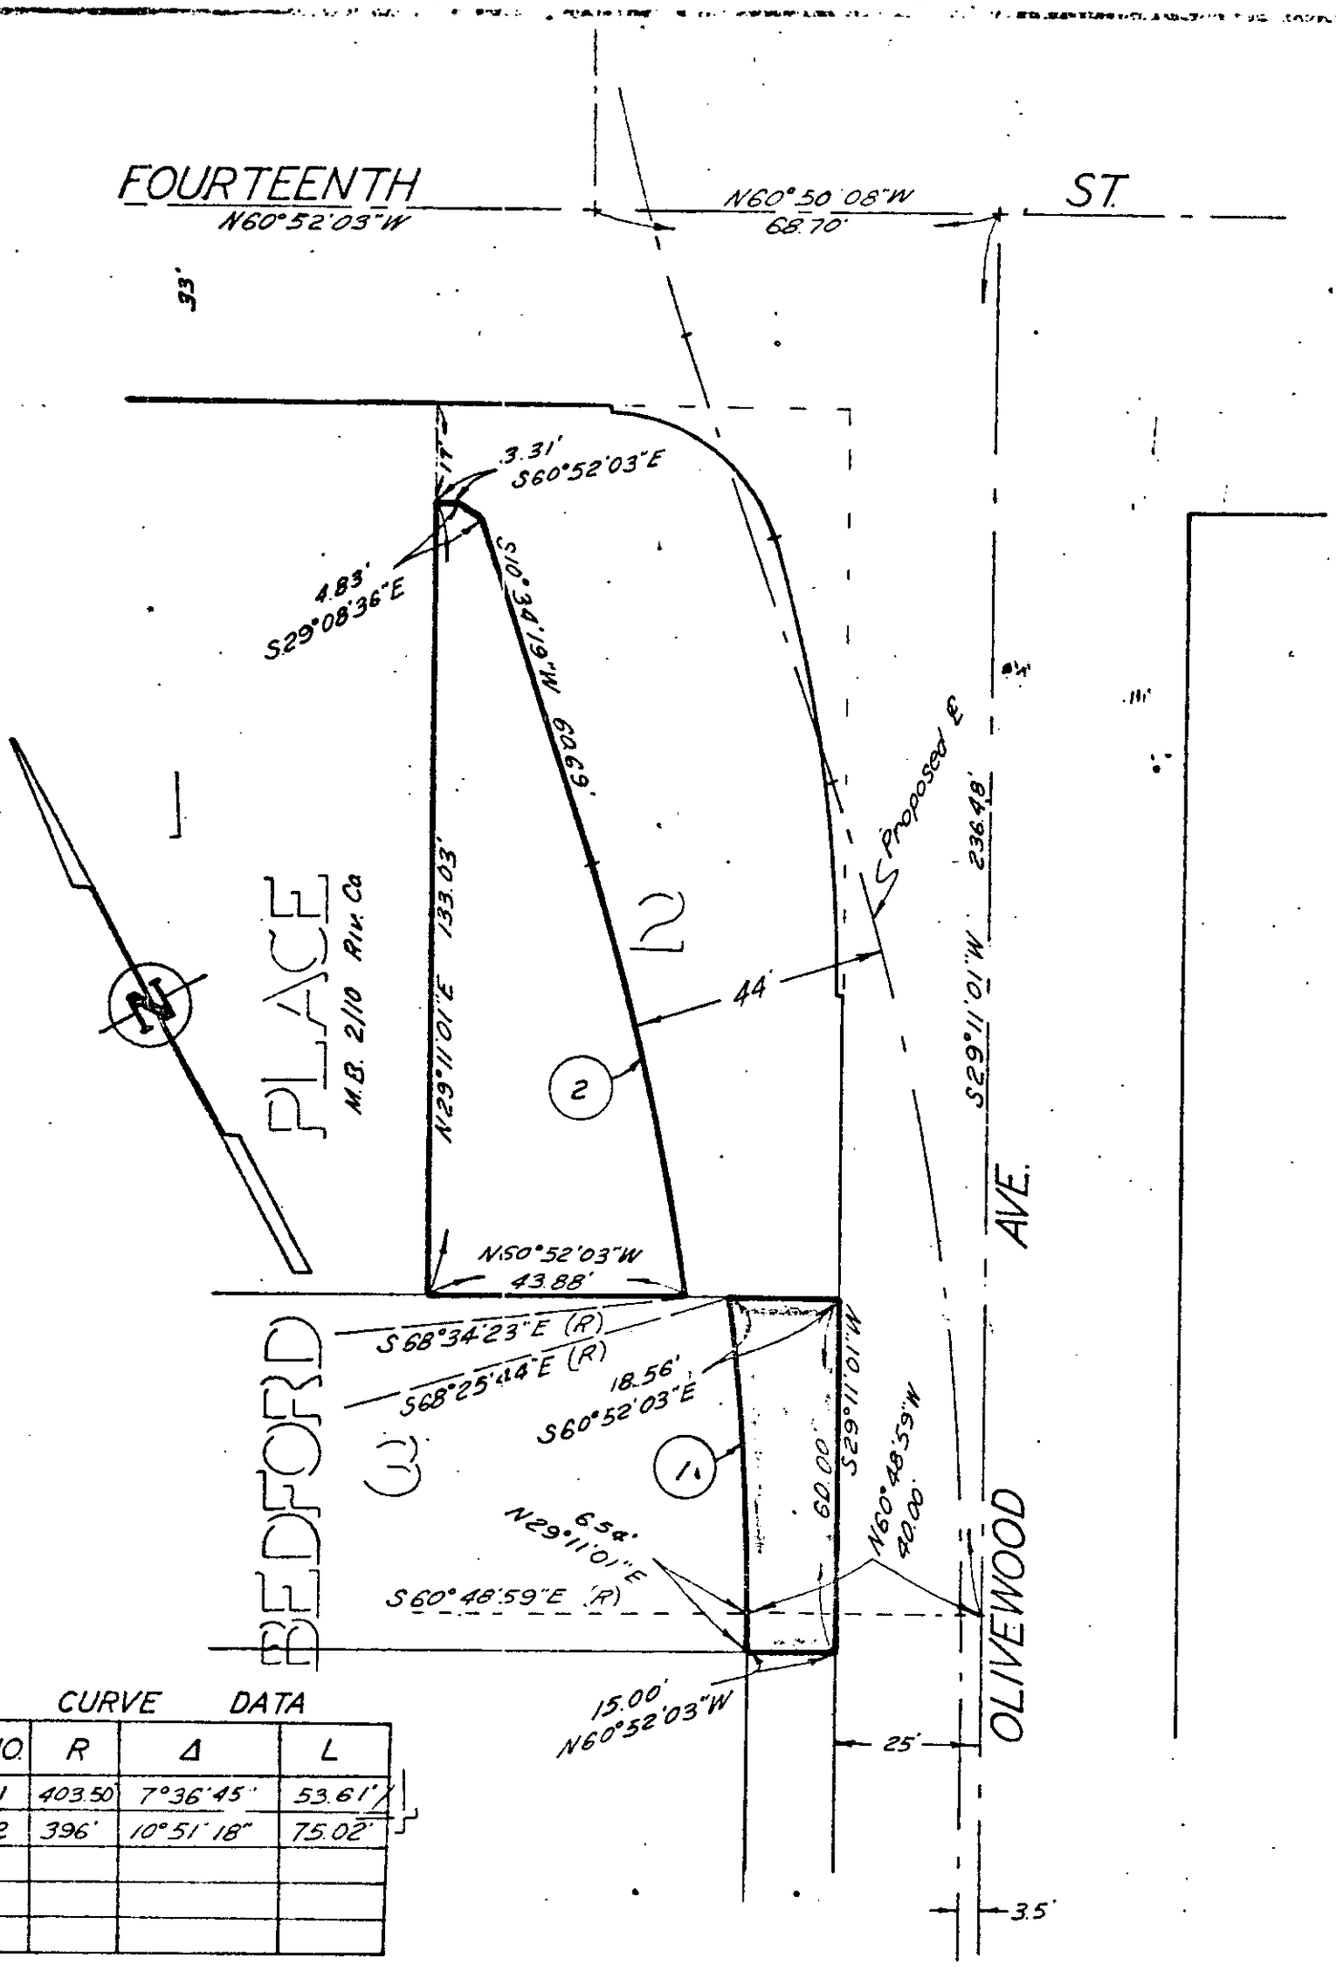

CURVE DATA

NO.	R	Δ	L
1	403.50'	7°36'45"	53.61'
2	396'	10°51'18"	75.02'

CITY OF RIVERSIDE, CALIFORNIA

PLAT OF PARCEL(S) DESCRIBED IN THE ATTACHED DOCUMENT

This plat is solely an aid in locating the parcel(s) described in the attached document. It is not a part of the conveyance or contract therein.

7296.

124734

Microfilm recording from 4-1-55. Book and page no longer assigned. Identify by account number and year of filing.

RECEIVED FOR RECORD

DEC 11 1970

25 Min. Past 2 o'Clock P M

At Request of

CITY CLERK

Recorded in Official Records of Riverside County, California

W. H. Balogh

Recorder

FEE $ none

7246