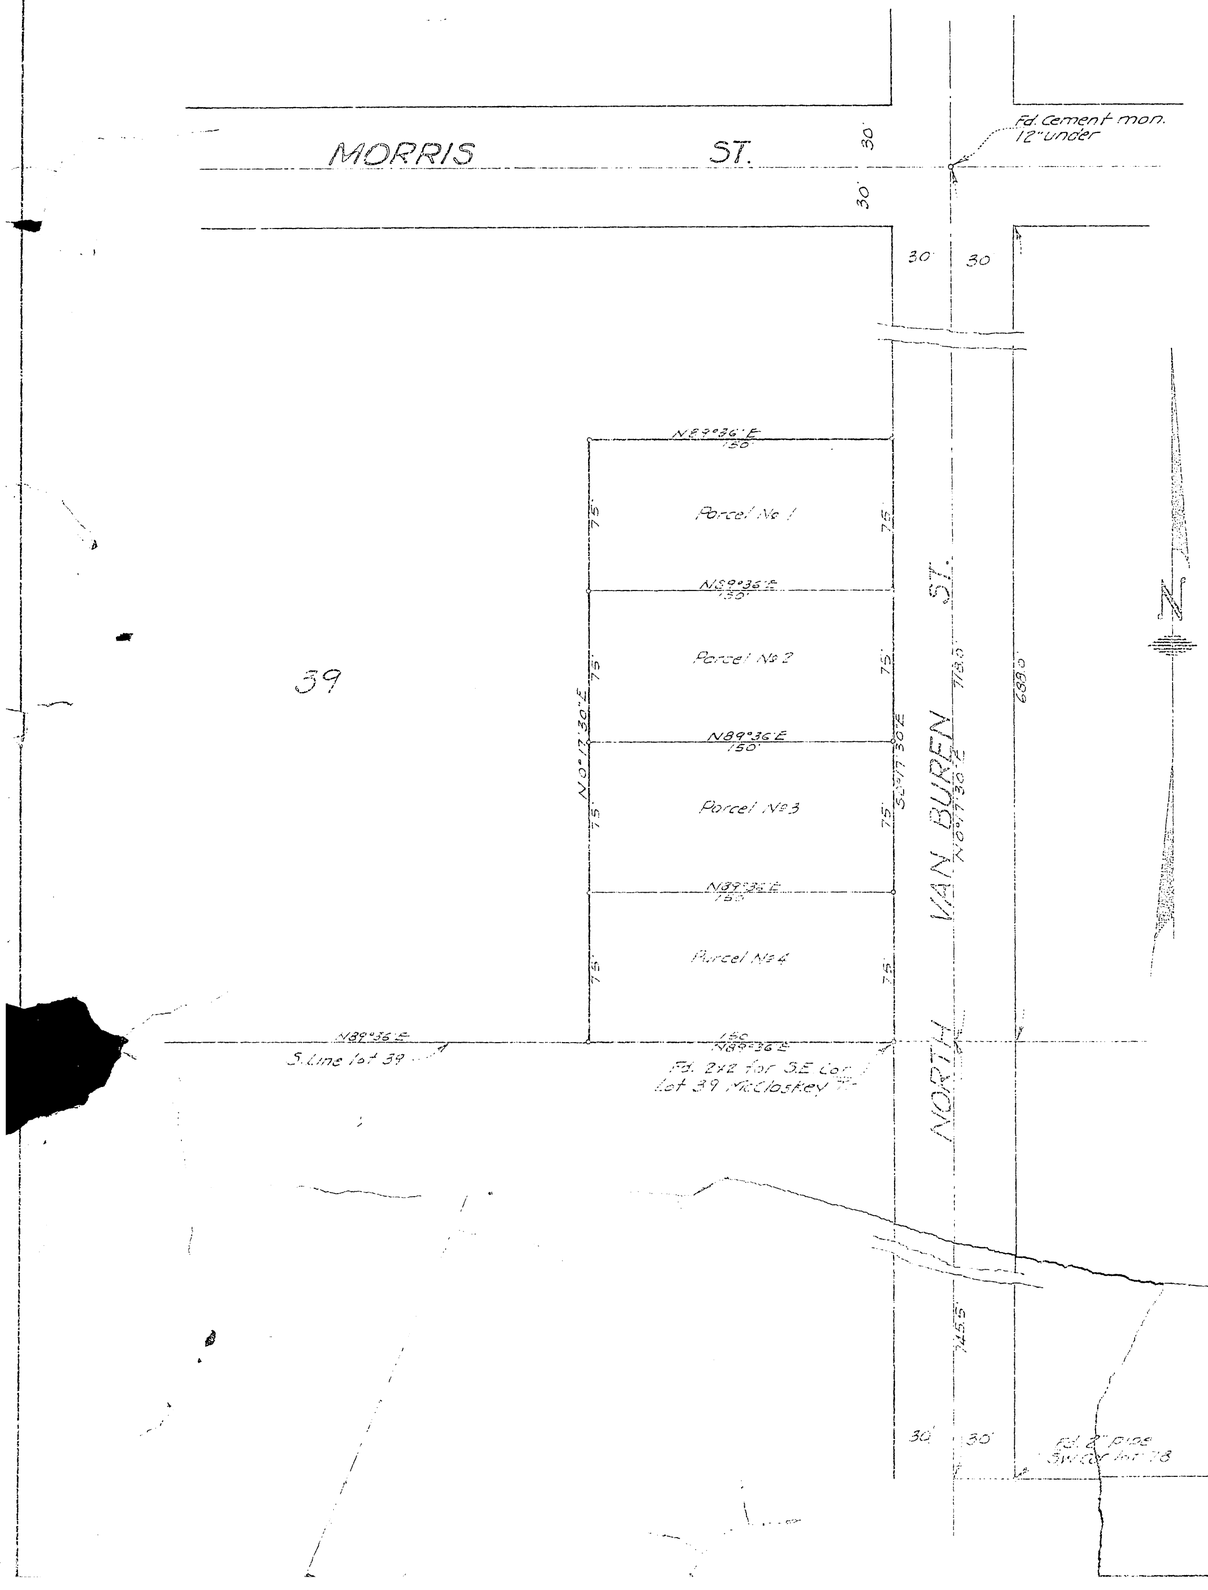

RECORD OF SURVEY

of a portion of lot 39 McClaskey Tract as Shown in Book 10 Page 36-37 of Maps Records of Riverside County Calif.

July 22, 1946
Agnes Burch
4:30 P.M. $1.00

Surveyed at the request of Geo. Patterson

Donald J McKee
Licensed Surveyor

June 1946 Scale 1" = 50'

I hereby certify that I am a Licensed Land Surveyor of the State of California and that this map consisting of one sheet is a correct representation of a survey made by me in June 1946 and that all of the monuments shown hereon actually exist, and their positions are correctly shown

Donald J. McKee
Licensed Land Surveyor [illegible]

Examined July 22 1946

[illegible]
County Surveyor Riverside Co. Calif.

Note - 2x2 Redwood stakes set at all corners unless otherwise noted

Note - Bearings are based on the center line of North Van Buren St. as shown by Map of McClaskey Tract as Recorded in Book 10 Page 37 Records of Riverside County California, taken as N0°17'30"E.