RS 30/20

S-373

Filed for Record at Request of County Surveyor
this 16 day of July 1959 at 11:44 A.M.
in Book 30 of Records of Surveys at page 20.
Fee $5.00 Jack A. Ross
County Recorder
No 61376 by O. A. Albert
Deputy

IN THE CITY OF RIVERSIDE

RECORD OF SURVEY

Being a Survey of a Portion of Sections 28 & 33 T 2 S R 5 W as shown by Map showing Subdivisions of Section 33 and Fract. Sec 28 T 2 S R 5 W S.B.B&M. as recorded in Bk 2 Page 2 of Maps Record of San Bernardino Co. Calif.

June 1958 Scale 1 in = 100 ft

Donald J. Mckee - Licenced Surveyor

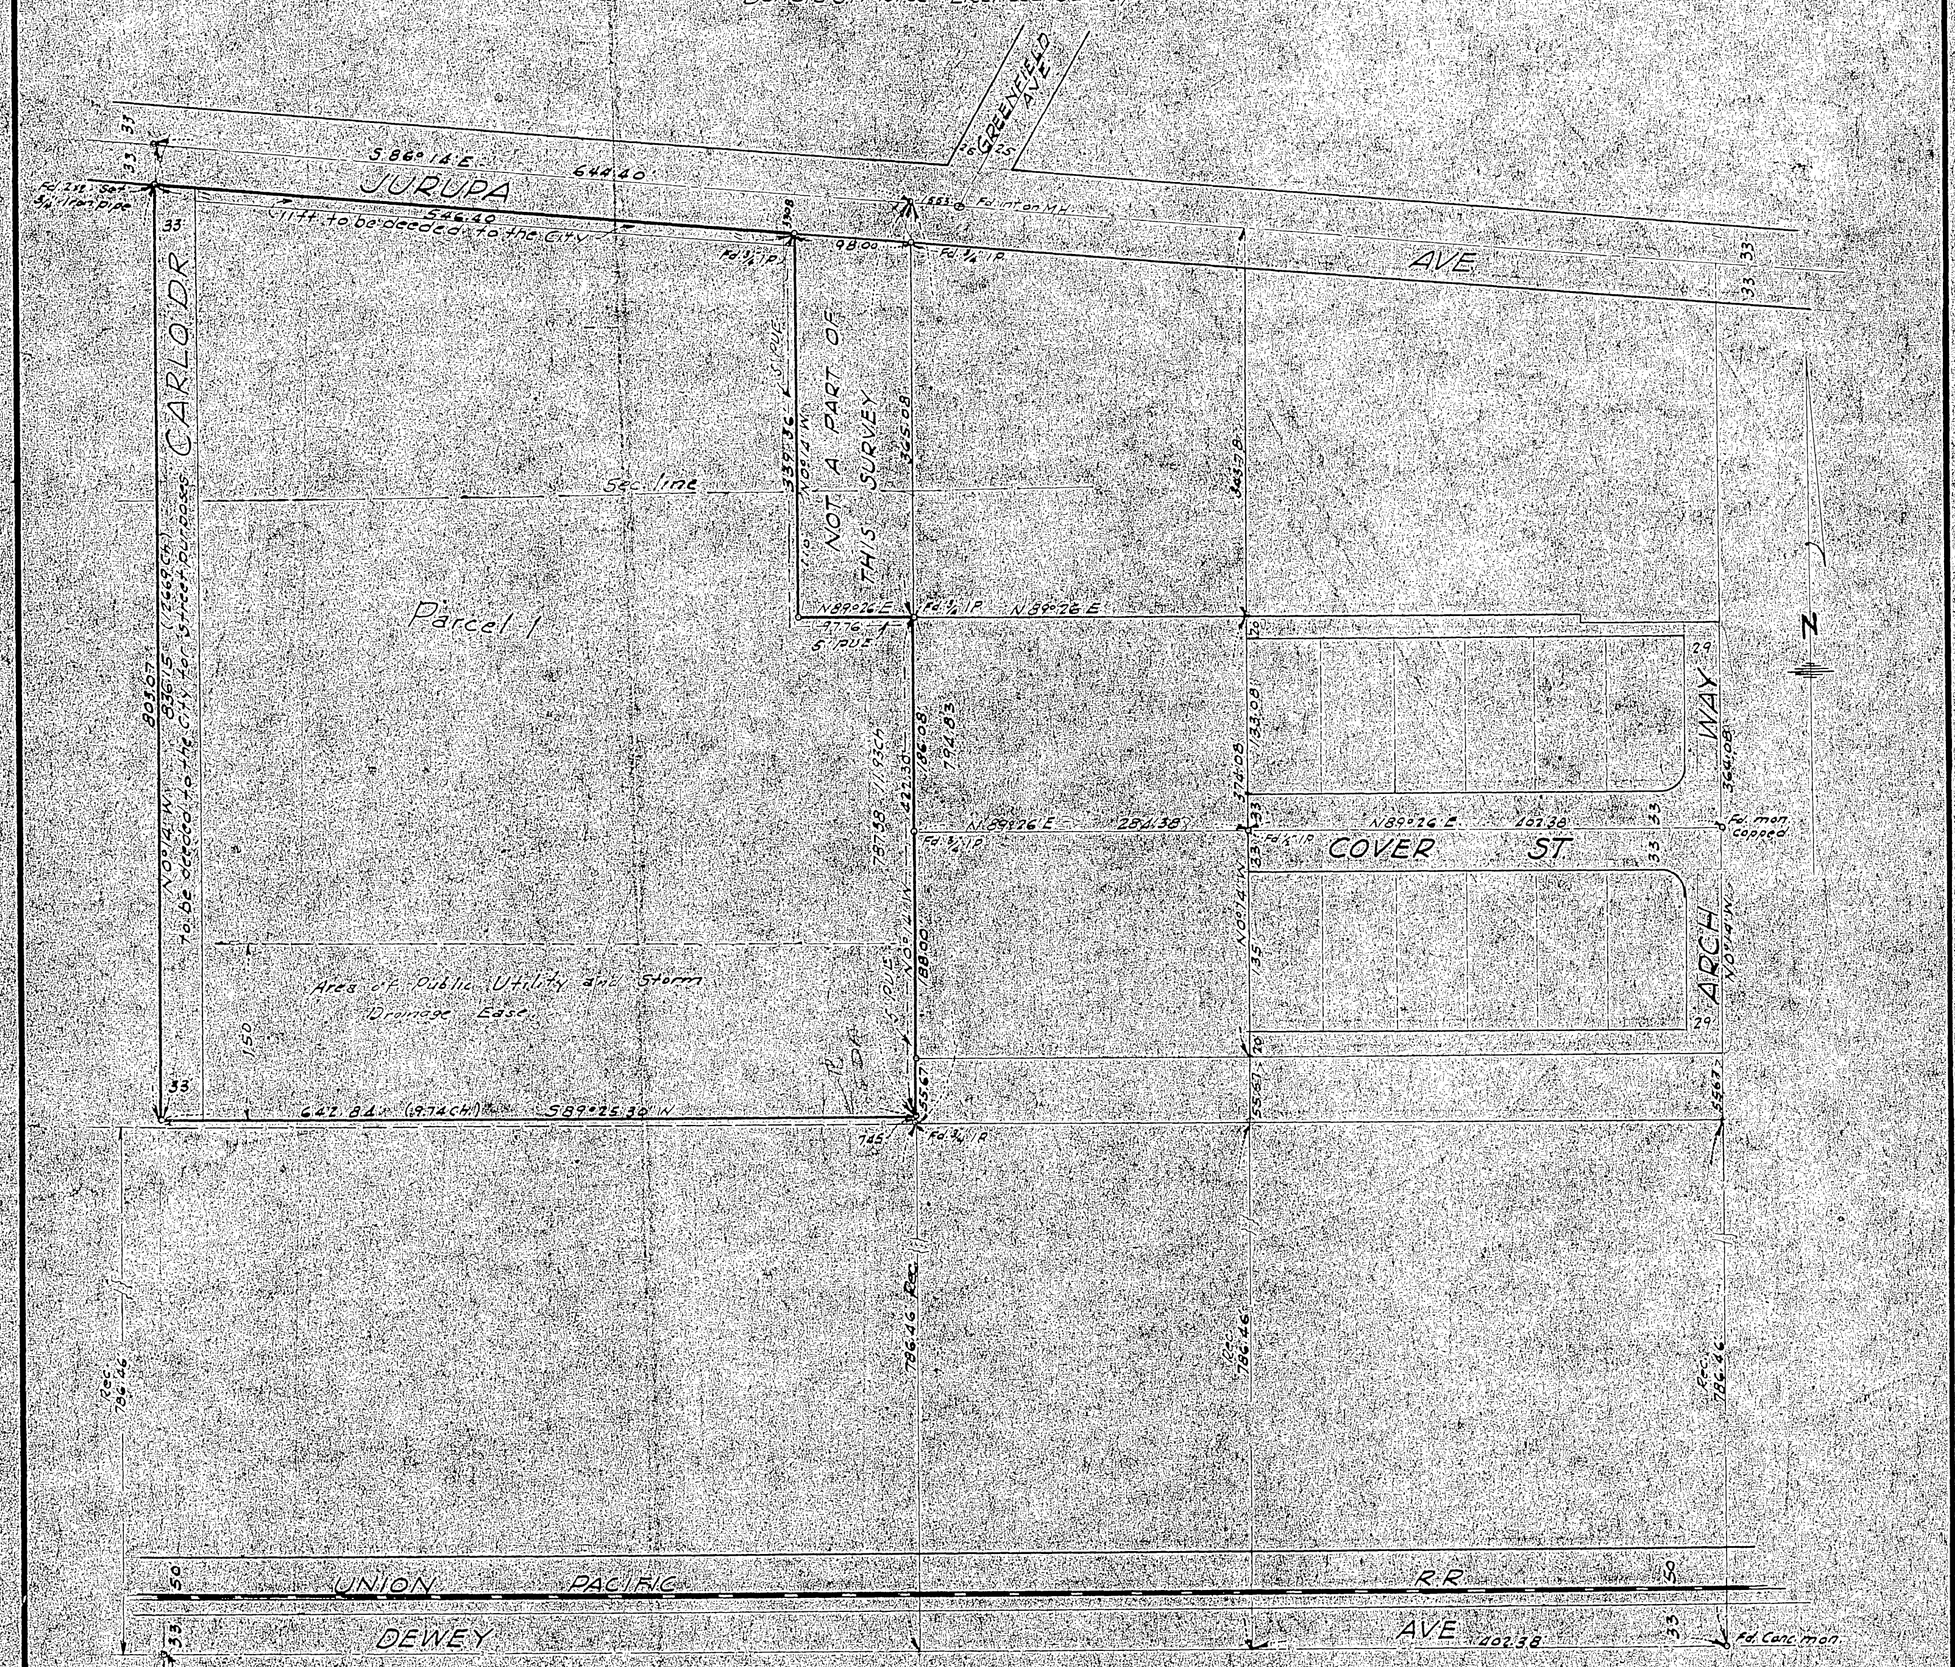

SURVEYORS CERTIFICATE

This Map correctly represents a survey made under my direction in conformance with the requirements of Chapter 15 of Division 3 of the Business and Professions Code at the request of the Southeastern California Association of Seventh Day Adventists.

Donald J. Mckee
Licensed Land Surveyor

CITY CLERKS CERTIFICATE

This Record of Survey map was approved by the City Council of the City of Riverside, Calif. on the 23rd day of June 1959

Daisy M. Stoneham
City Clerk of the City of Riverside, California

COUNTY SURVEYORS CERTIFICATE

This Map has been examined for conformance with the requirements of Chapter 15 Division 3 of the Business and Professions Code this 15th day of July 1959

A. C. KEITH
County Surveyor

by C. A. Dowley
Assistant

Note: Bearings are based on the center line of Cover St. as shown by Map of Hartsough Subdivision as per Map on file in Book 23 page 42 of Maps Records of Riverside County, California.
Monuments found as noted.
○ indicates 3/4" Iron Pipe tagged L.S. 1825

S-373
RS 30/20