RS 30/21

S-374

Filed for Record at Request of County Surveyor
this 11th day of July 1959 at 1:31 P.M.
in Book 30 of Records of Survey at Page 21
Fee $3.00 Jack A. Ross
County Recorder
No 61377 by O. A. Ward
Deputy

IN THE CITY OF RIVERSIDE

RECORD OF SURVEY

Being a Survey of Lot 34 of the Resubdivision of Arlington Suburban Estates as shown by Map on file in Book 13 of Maps Page 75 Records of Riverside County Calif.

June 1959 Scale 1 in = 50 ft

Donald J. Mckee - Licensed Surveyor

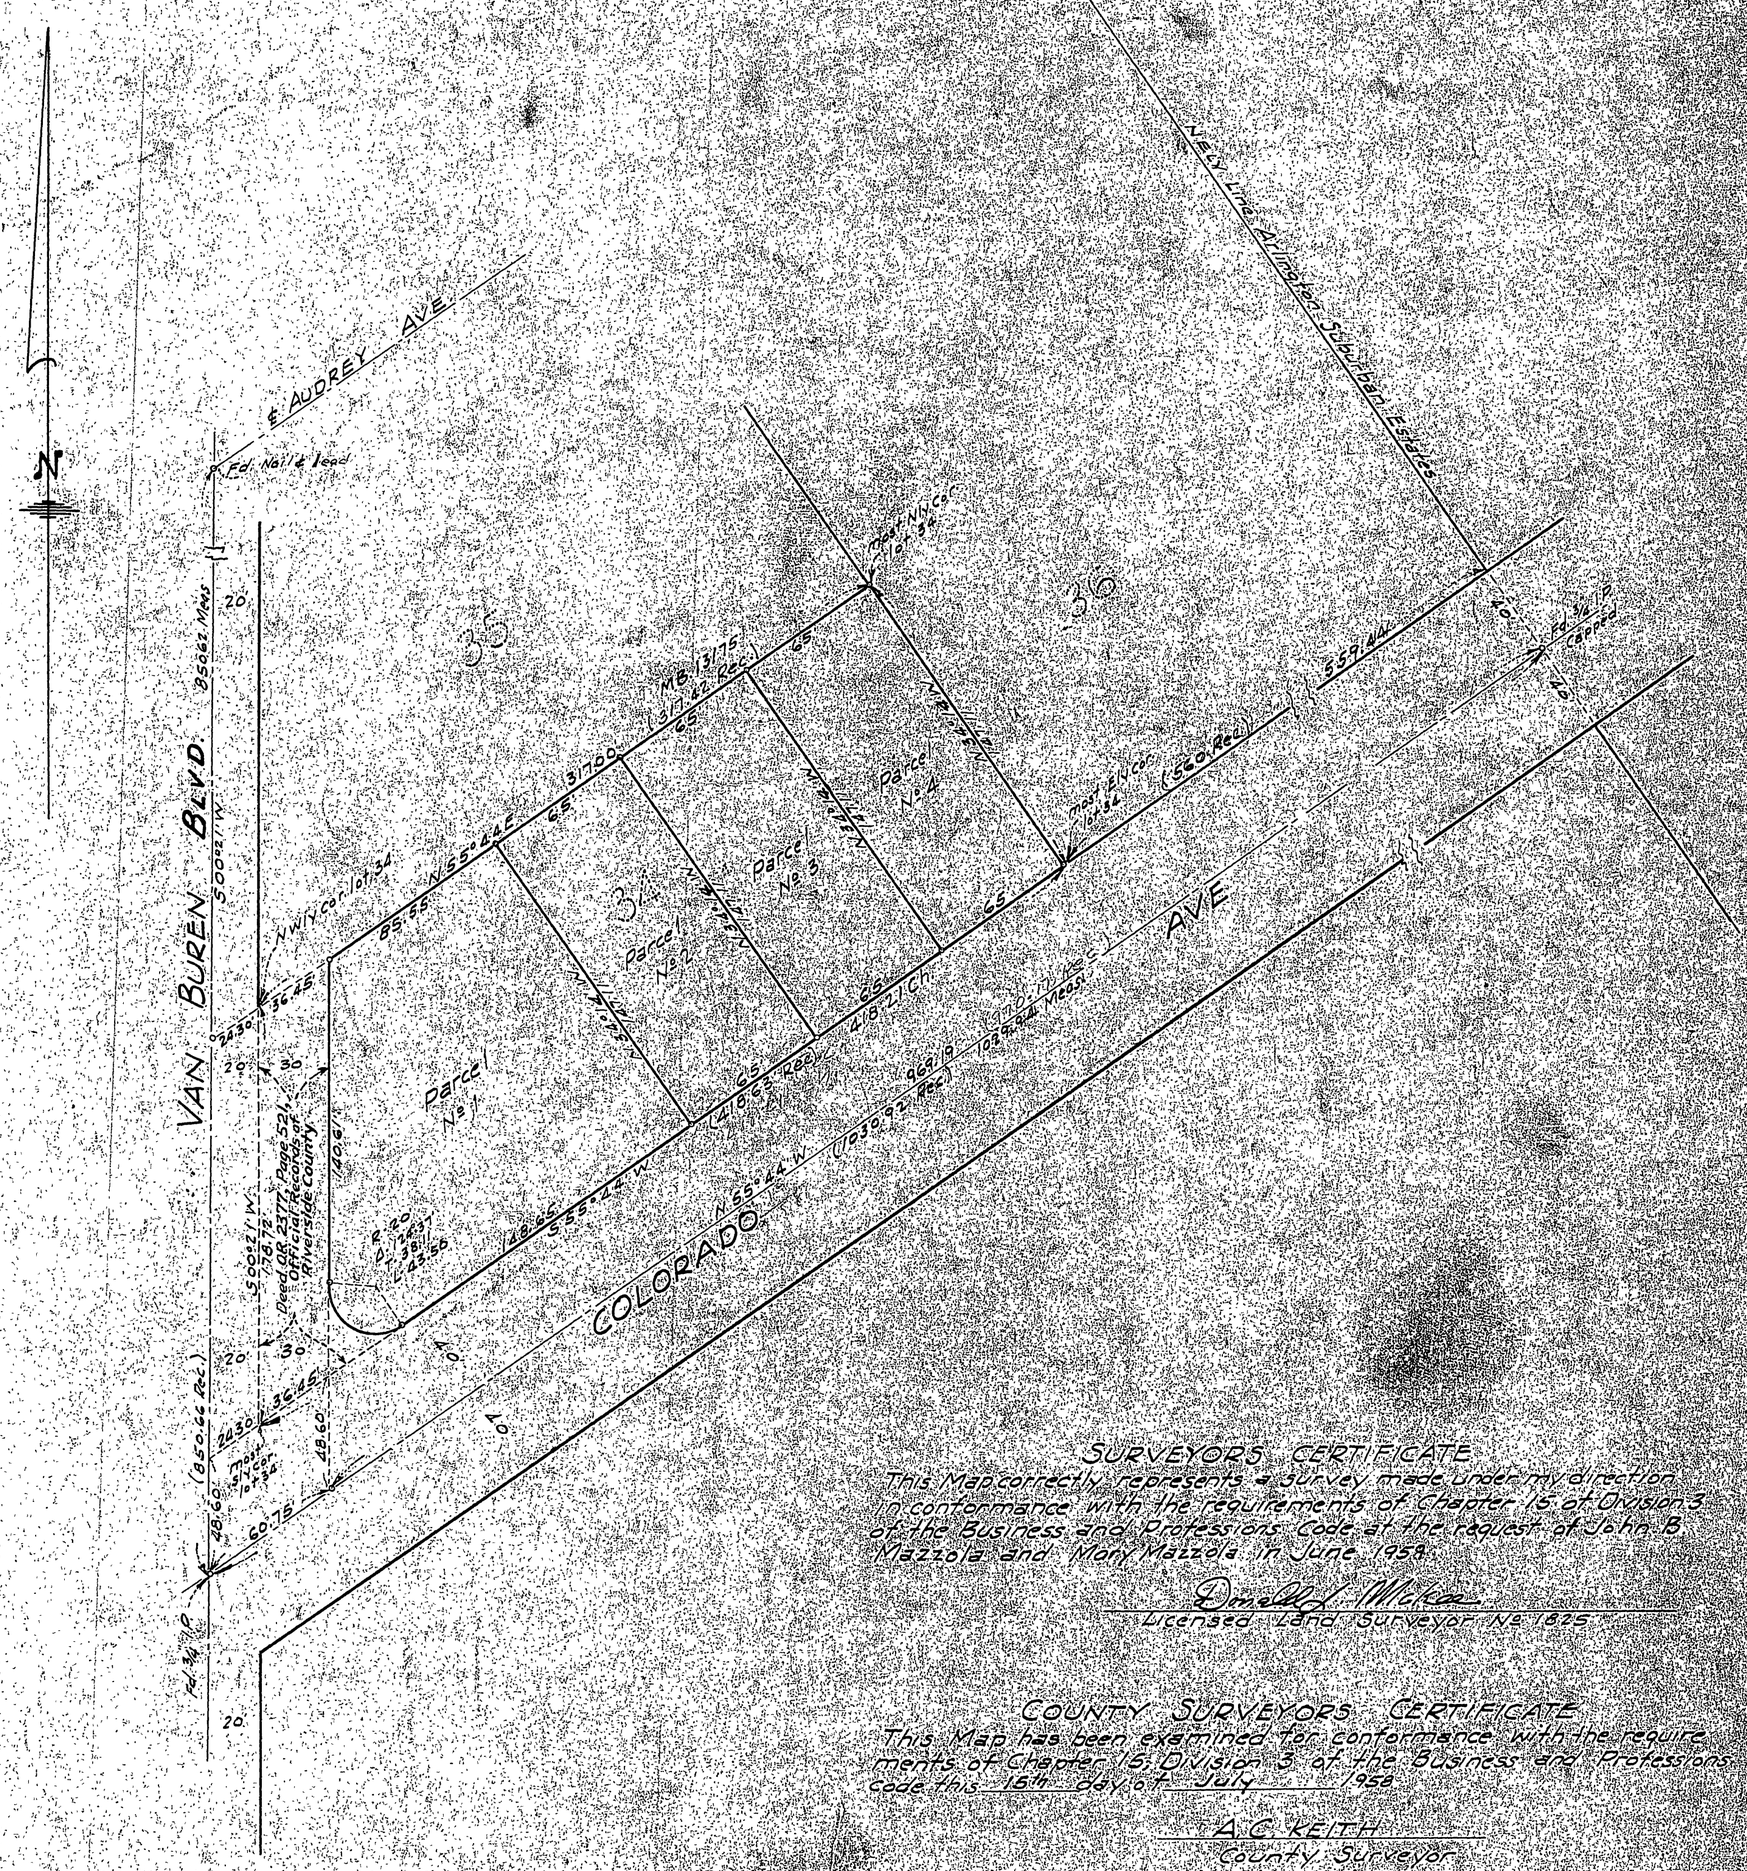

Note Bearings are based on the center line of Colorado Ave shown as N 55°44' W as per M.B. 13 pg. 75 Records of Riverside County Calif.
Monuments found as noted
3/4" Iron pipe tagged L.S. 1825 set at all parcel corners.

SURVEYORS CERTIFICATE
This Map correctly represents a survey made under my direction in conformance with the requirements of Chapter 15 of Division 3 of the Business and Professions Code at the request of John B Mazzola and Mary Mazzola in June 1958.

Donald J. Mckee
Licensed Land Surveyor No. 1825

COUNTY SURVEYORS CERTIFICATE
This Map has been examined for conformance with the requirements of Chapter 15, Division 3 of the Business and Professions Code this 15th day of July 1958

A.C. KEITH
County Surveyor
By T. Donaley
Assistant

CITY CLERKS CERTIFICATE
This Record of Survey map was approved by the City Council of the City of Riverside Calif. on the 9 day of June 1959

City Clerk of the City of Riverside, California

S-374
RS 30/21