IN THE CITY OF RIVERSIDE

# RECORD OF SURVEY

OF A PORTION OF THE N1/2 OF THE SE1/4 SECTION 33, T2S, R5W, S.B.B.&M.

FEBRUARY 1960 SCALE 1"=50'

J.F. DAVIDSON, C.E.

SURVEY MADE AT REQUEST OF
MRS. L.D. DEILEY

Filed for Record at request of County Surveyor this 23rd day of March 1960 at 3:30 P.M. in Book 31 of Records of Survey at page 37
Fee $5.00 No. 20103
JACK A. ROSS County Recorder
By O. A. Wheat Deputy

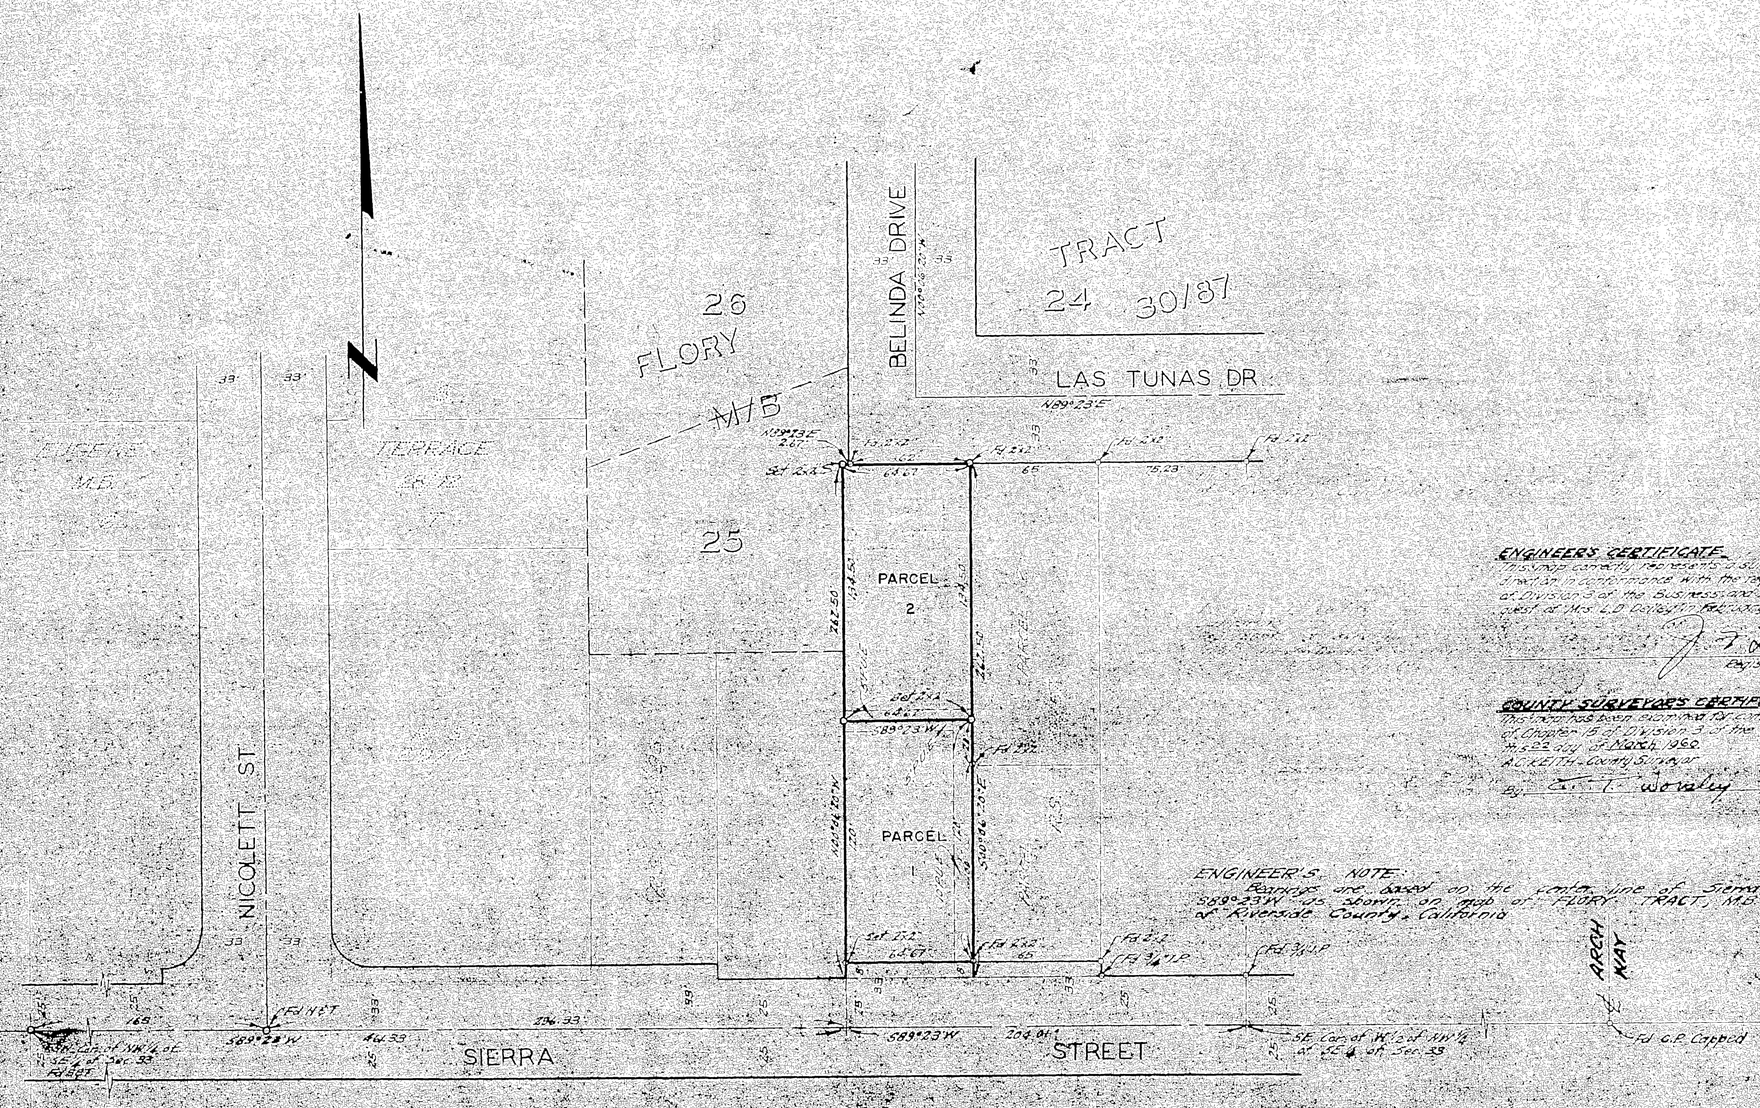


ENGINEER'S CERTIFICATE
This map correctly represents a survey made by me or under my direction in conformance with the requirements of Chapter 15 of Division 3 of the Business and Professions Code at the request of Mrs. L.D. Deiley in February, 1960.
J. F. Davidson
Registered Civil Engineer No. 8[illegible]

COUNTY SURVEYOR'S CERTIFICATE
This map has been examined for conformance with the requirements of Chapter 15 of Division 3 of the Business and Professions Code this 22 day of March 1960.
A.C. KEITH - County Surveyor
By C. T. Worsley Deputy

ENGINEER'S NOTE:
Bearings are based on the center line of Sierra Street as being S89°23'W as shown on map of FLORY TRACT, M.B. 30/87, Records of Riverside County, California

City R/S #356

R/S 31/37 S-407

R/S 31/37 S-407