IN THE CITY OF RIVERSIDE

RECORD OF SURVEY

A PORTION OF LOT 49 OF LANDS OF THE SCCA M.B. 7/3
RECORDS OF SAN BERNARDINO COUNTY, CALIFORNIA
MAY 1960 SCALE 1"=50'

J. F. DAVIDSON, C.E.

Filed for Record at Request of County Surveyor this 18th day of May, 1960 at 4:16 P.M. in Book 31 of Record of Survey at Page 77
Fee $5.00 No. 45060
JACK A. ROBS County Recorder
By C. A. Neal Deputy

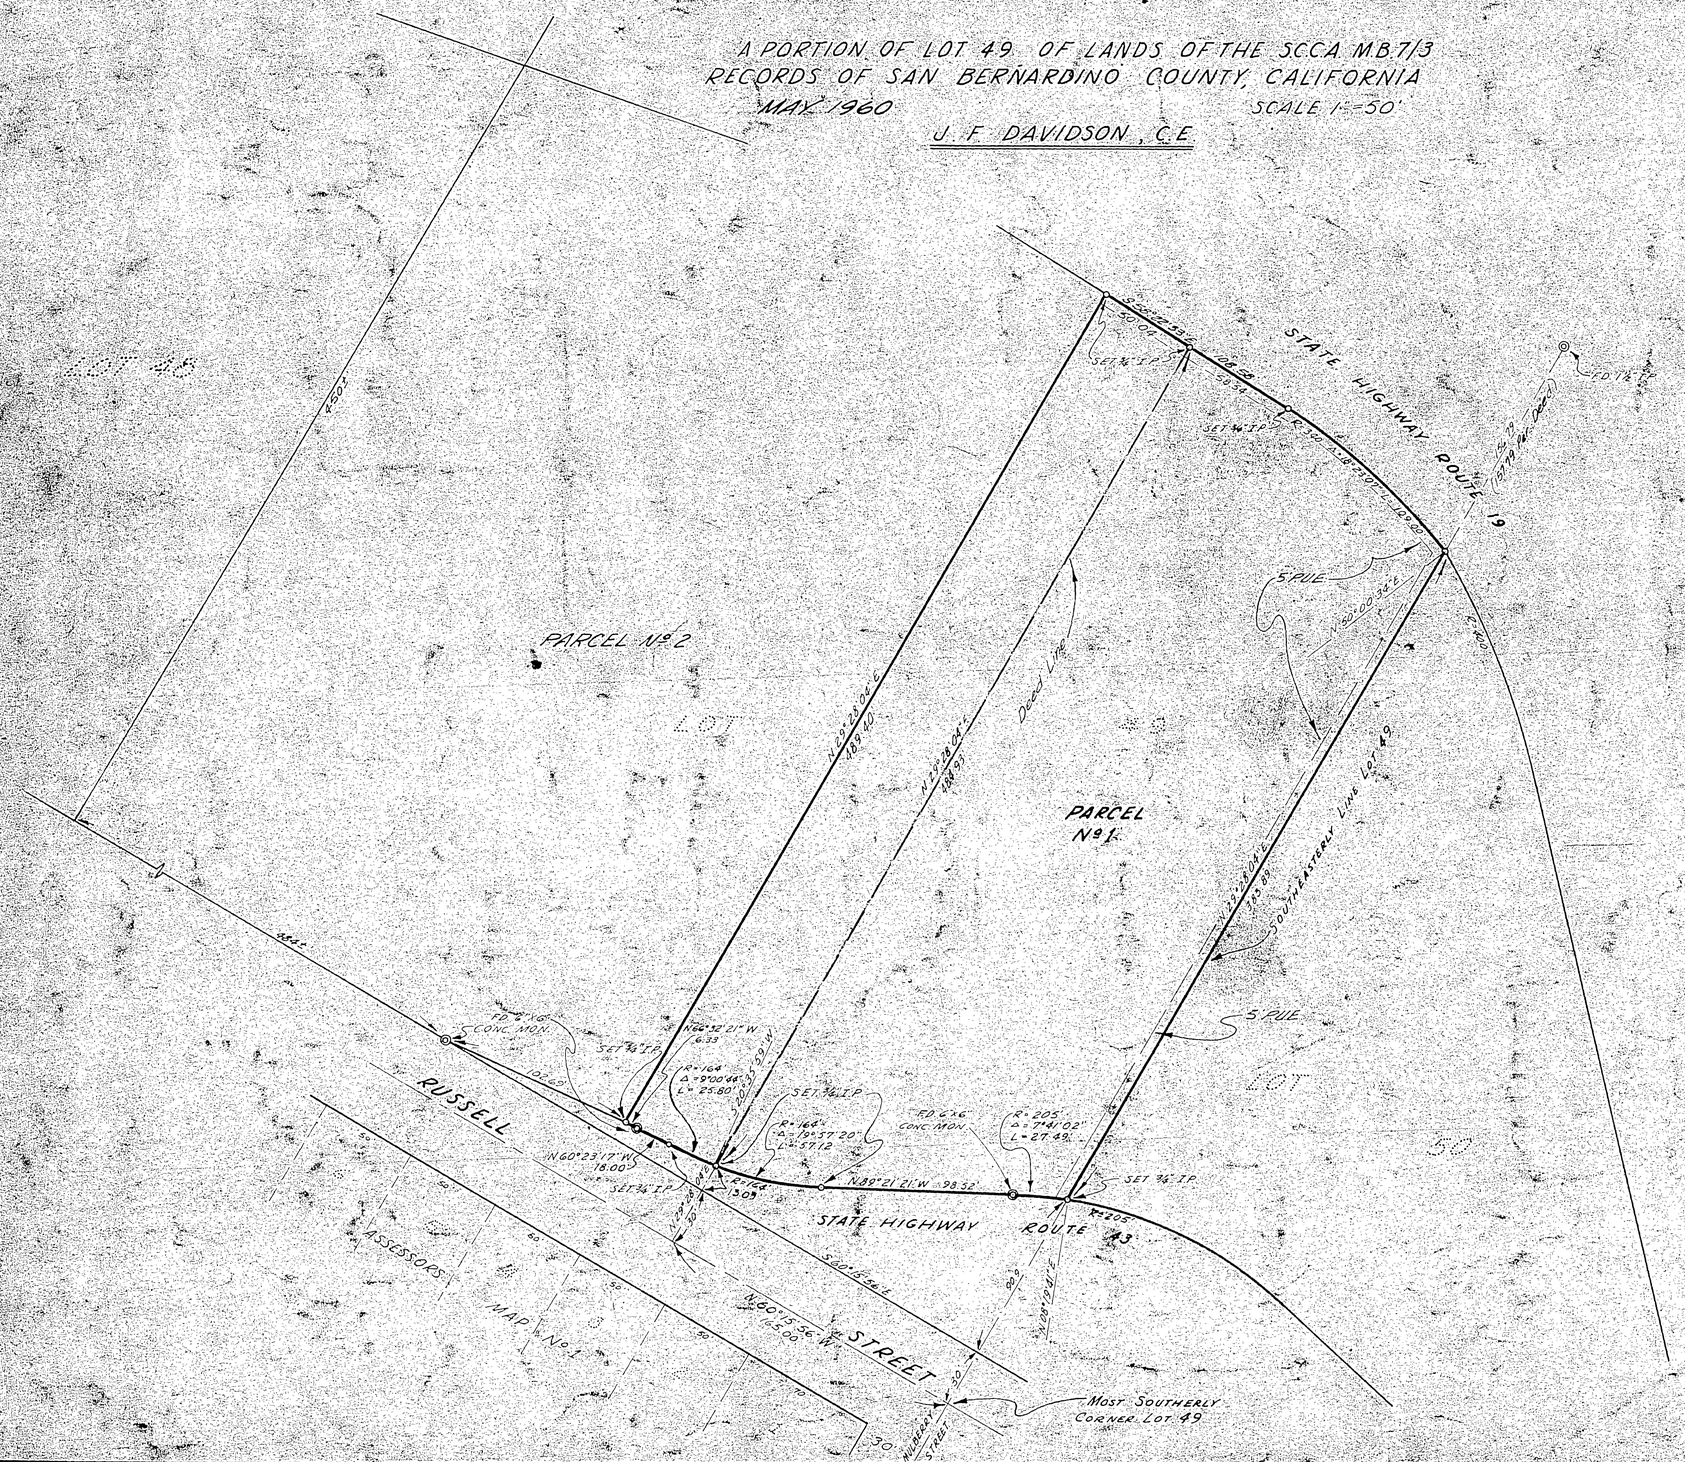

SURVEYED AT THE REQUEST OF
ALLBRIGHTS AUTOMOTIVE STORES

ENGINEER'S CERTIFICATE

This map correctly represents a survey made by me or under my direction in conformance with the requirements of Chapter 15 of Division 3 of the Business and Professions Code at the request of Allbrights Automotive Stores in January, 1960.

J. F. Davidson
Registered Civil Engineer No. 842

ENGINEER'S NOTE

Basis of Bearings is from State Highway Map showing the ℄ of Russell Street as being S 60°15'56" E. Said bearing of ℄ of Russell Street also appears as S 60°15'56" E on Deed Recorded as Instrument No. 2476 of January 24, 1949.

COUNTY SURVEYOR'S CERTIFICATE

This map has been examined for conformance with the requirements of Chapter 15 of Division 3 of the Business and Professions Code this 18th day of May, 1960.

A. C. KEITH County Surveyor

By E. T. Worsley Deputy

F.B. 648-66

RS 31/77 SEAL

RS 31/77 SEAL