IN THE COUNTY OF RIVERSIDE

RECORD OF SURVEY

OF A PORTION OF SECTION 7, T.3S., R.4W. S.B.B.&M.

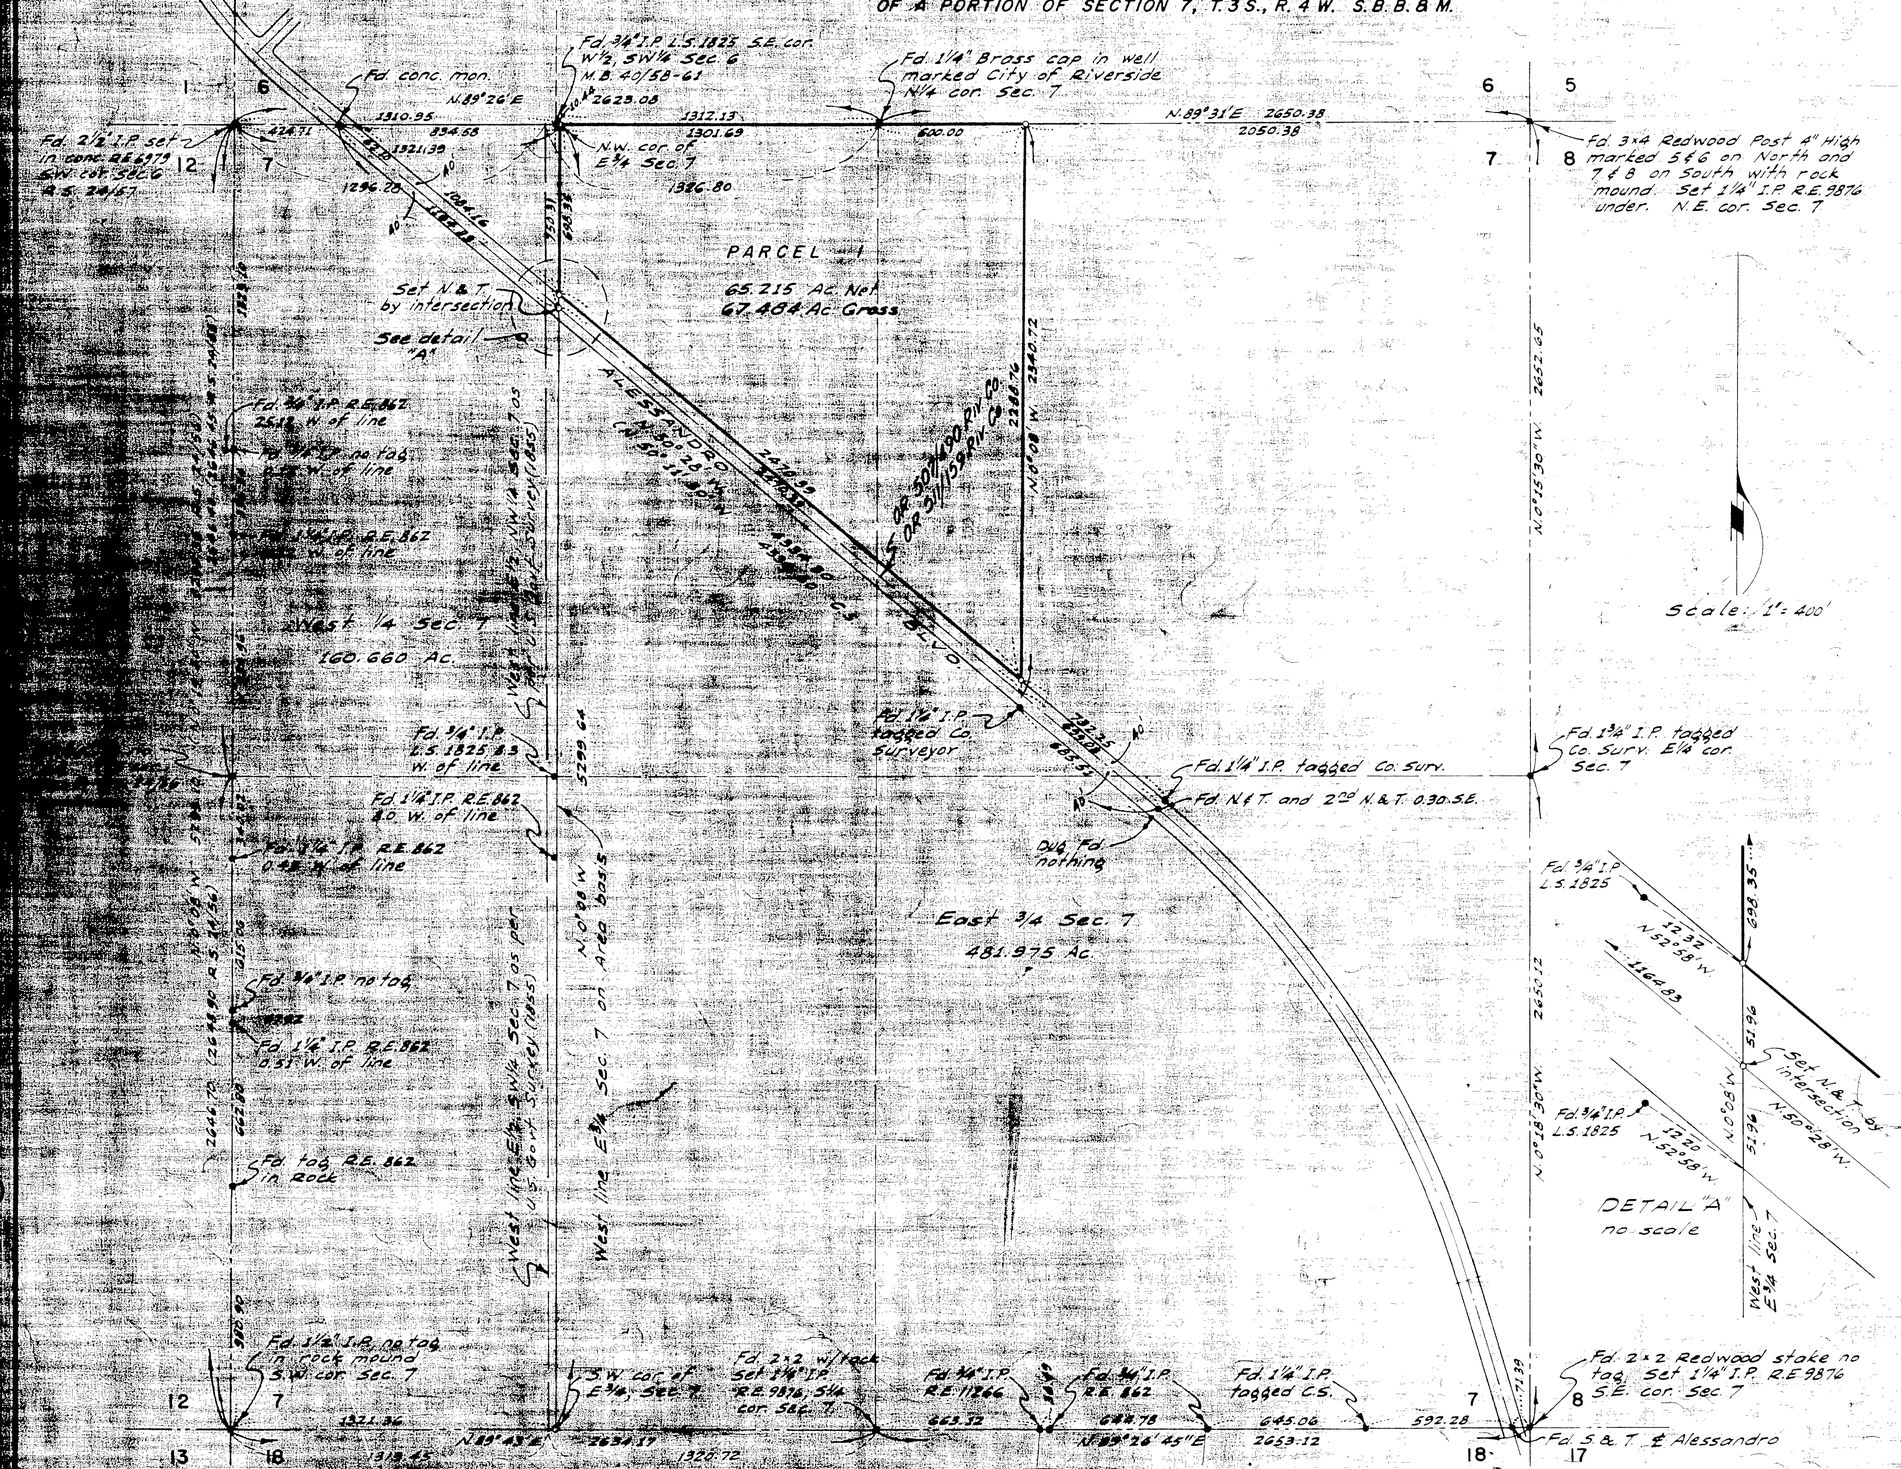

RECORDER'S CERTIFICATE

Filed for Record at request of County Surveyor this 8 day of NOVEMBER, 1963 at 2:00 P.M. in Book 41 of Record of Survey at Page 7

Fee $5.00 No.

W. O. BALOGH County Recorder

By Aaron B. Vaughn Deputy

ALBERT A. WEBB ASSOCIATES
CIVIL ENGINEERS
SEPTEMBER 1963 RIVERSIDE, CALIF.

SURVEYOR'S SPECIAL NOTE:

The west line of the E¾ of Section 7 as shown on this map was set on an area basis in accordance with my interpretation of the intent of those certain deeds recorded in Book 1408, pg 130, Book 1414 pgs 126 & 127, all Official Records of Riverside County, California.

Ernest N. Webb
R.C.E. 9876

SURVEYOR'S CERTIFICATE

This map correctly represents a survey made by me or under my direction in conformance with the requirements of the Land Surveyors Act at the request of Security First National Bank in August 1963.

Ernest N. Webb
Registered Civil Engineer No 9876

SURVEYOR'S NOTE:

1. Basis of Bearing is the North line of the NW¼ of Section 7 taken as N89°26E as same is shown on Tract No 2121 recorded in Map Book 40 pages 58-61, Records of Riverside Co. Calif.
2. Found monuments as noted at all points shown thus •
3. Set ¾" I.P. tagged R.E. 9876 at all points shown thus ○ unless otherwise noted.

COUNTY SURVEYOR'S CERTIFICATE

This map has been examined for conformance with the requirements of the Land Surveyors Act this 13 day of November, 1963

A.C. KEITH County Surveyor

By A. C. Keith

443/42

R.S. 41/7

2 RS41/7