PROPERTY OF
CITY OF RIVERSIDE
DEPT. OF PUBLIC WORKS
ENGINEERING DIVISION

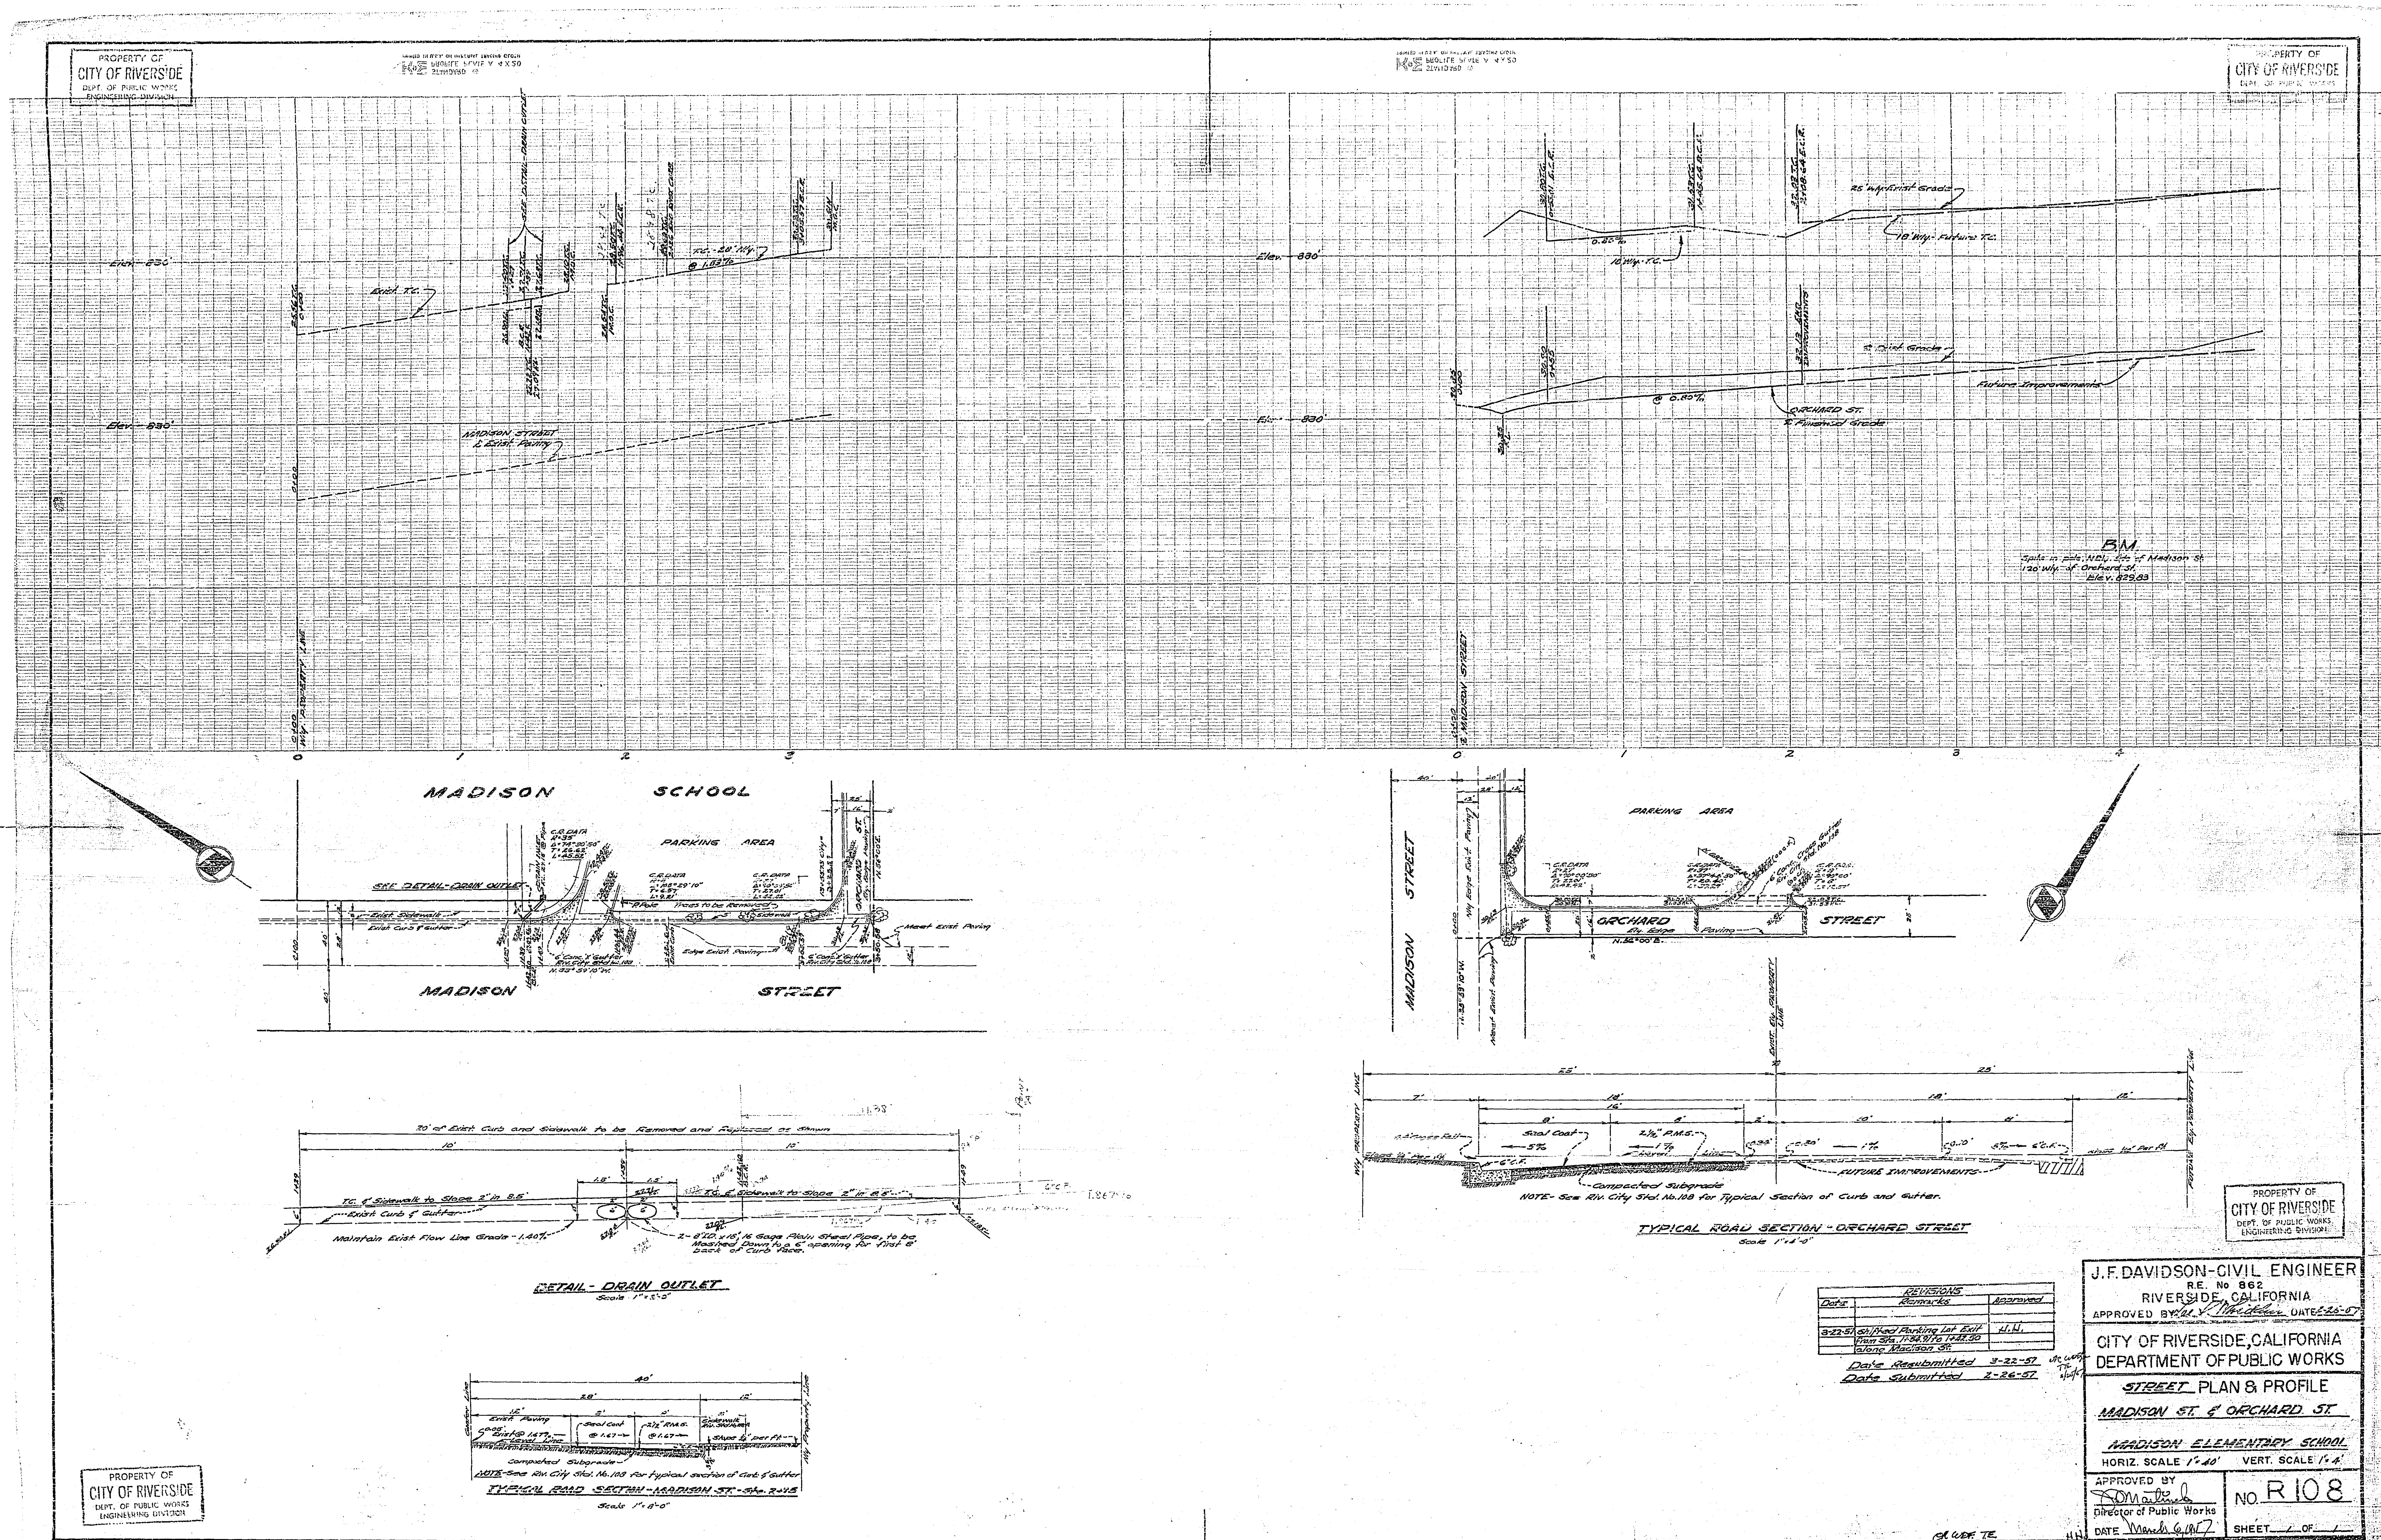

REVISIONS		
Date	Remarks	Approved
3-22-57	Shifted Parking Lot Exit from Sta. 1+84.91 to 1+42.50 along Madison St.	H.H.

Date Resubmitted 3-22-57
Date Submitted 2-26-57

J.F. DAVIDSON - CIVIL ENGINEER
R.E. No 862
RIVERSIDE, CALIFORNIA
APPROVED BY [signature] DATE 2-26-57

CITY OF RIVERSIDE, CALIFORNIA
DEPARTMENT OF PUBLIC WORKS

STREET PLAN & PROFILE
MADISON ST. & ORCHARD ST.
MADISON ELEMENTARY SCHOOL

HORIZ. SCALE 1" = 40' VERT. SCALE 1" = 4'

APPROVED BY [signature]
Director of Public Works
DATE March 6, 1957

NO. R 108
SHEET 1 OF 1