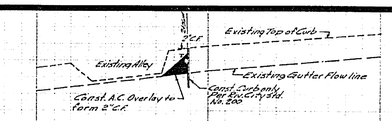

TYPICAL SECTION AT EXISTING CURB LINES

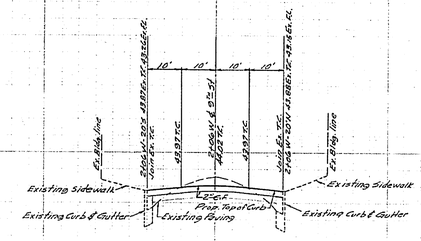

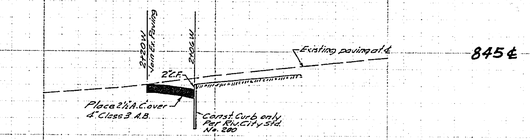

SECTION AT ℄ 9TH ST.

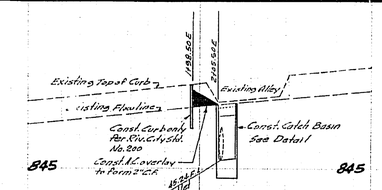

SECTION AT N'LY CURB

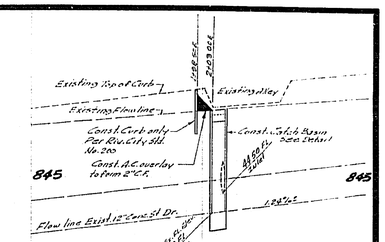

SECTION AT S'LY CURB

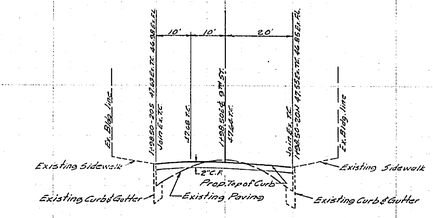

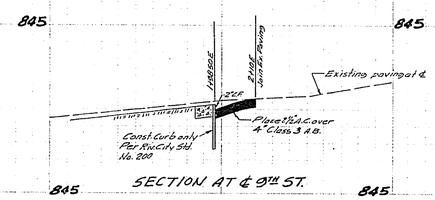

SECTION AT ℄ 9TH ST.

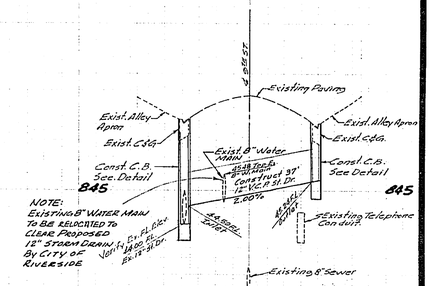

SECTION AT 2+06.17 E.

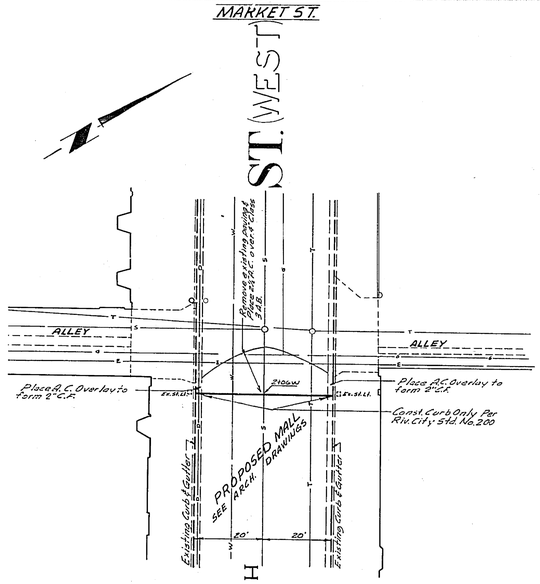

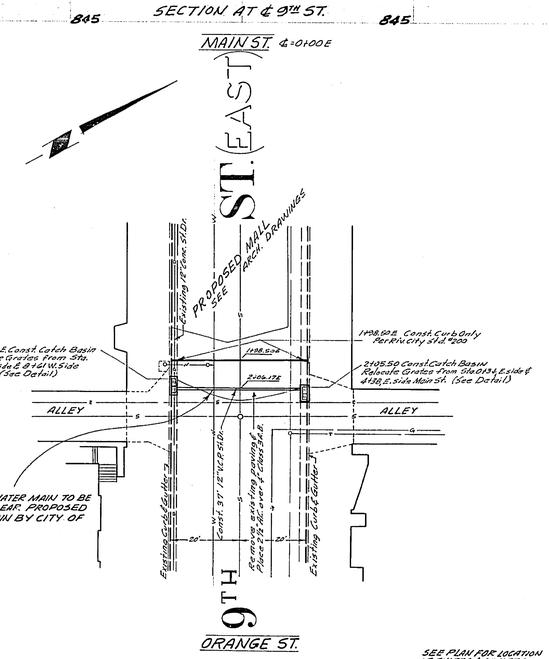

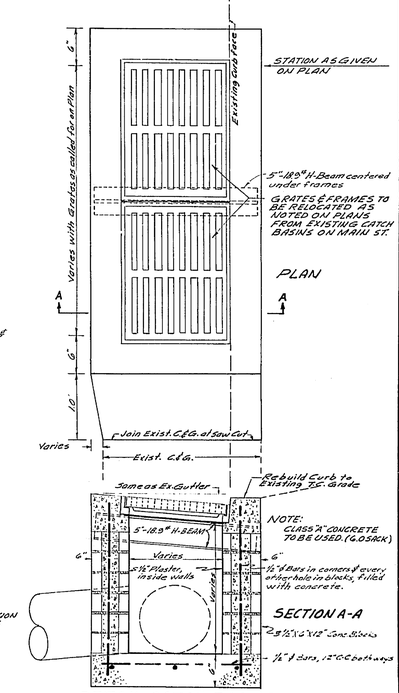

CAUTION

Contact Pacific Telephone Co. at 684-0074 24 Hrs. Prior to any excavation, for exact location & depth of Underground Telephone.

Contact Public Utilities Dept. at 787-7421 24 Hrs. Prior to any excavation for exact location & depth of Underground Elec.

SEE PLAN FOR LOCATION OF INLETS & OUTLETS & PIPE SIZES.

BENCH MARK—
TOP IRON PIPE UNDER CITY CAP AT MAIN ST. & 10TH ST. CITY F.B. 521/19
ELEV. 844.928

J. F. DAVIDSON ASSOCIATES CIVIL ENGINEERS-SURVEYORS-PLANNERS RIVERSIDE, CALIFORNIA APPROVED BY Robert A. Dupper DATE 1-28-66 R.E. No. 13699	MARK / REVISIONS / APPR. / DATE	CITY OF RIVERSIDE, CALIFORNIA DEPARTMENT OF PUBLIC WORKS APPROVED BY / BY / DATE OFFICE ENGINEER — W.H.L. 2-23 PARK DEPARTMENT TRAFFIC DIVISION ASSISTANT CITY ENG.	STREET PLAN AND PROFILE DOWNTOWN RIVERSIDE PEDESTRIAN MALL 9TH ST. EAST & 9TH ST. WEST	PROJECT NO. R-1143 SHEET 1 OF 3
W.O. 746 FOR: CITY OF RIVERSIDE MALL F.B. 854-19, 952-1	DESIGNED BY H.A.E. DRAWN BY H.A.E. CHECKED BY	APPROVED BY DIRECTOR OF PUBLIC WORKS DATE 2-22-66	HORIZ. SCALE: 1" = 20' VERT. SCALE: 1" = 2'	FILE NO. 3319

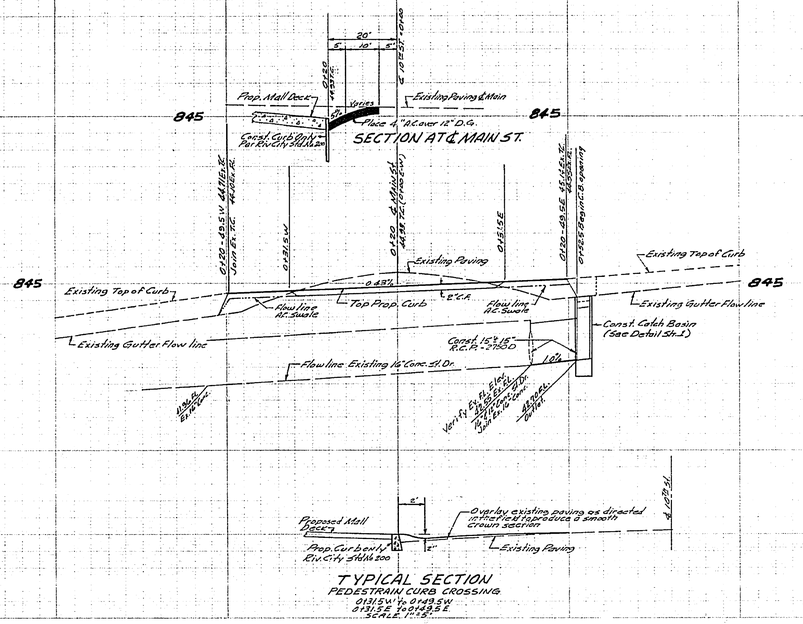

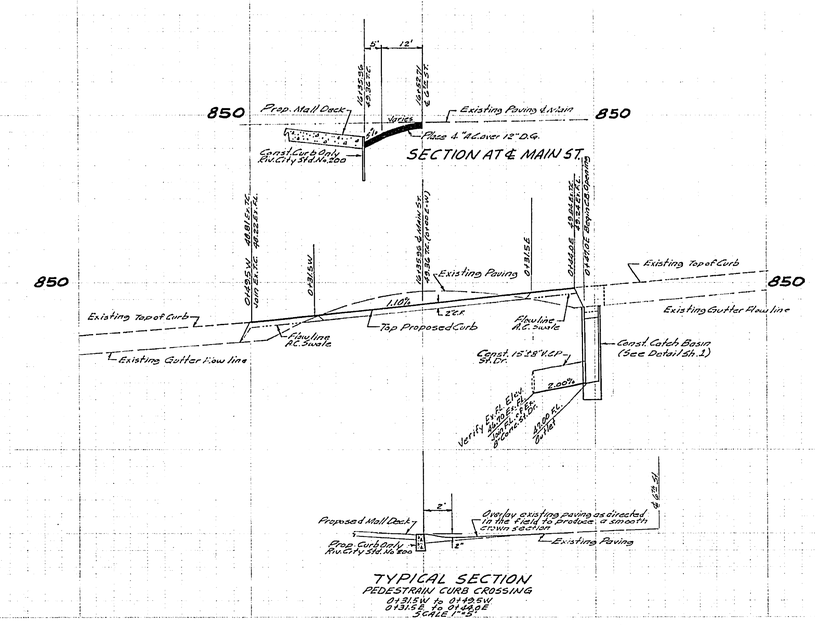

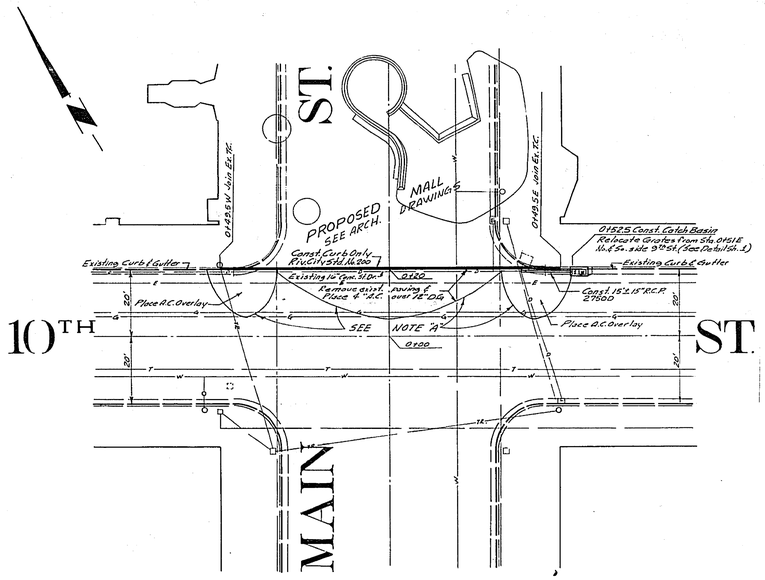

NOTE "A"
Limits of paving removal & overlay shown are approximate. Exact limits to be determined in the field. Contact Engineer & Inspector at time of construction.

CAUTION
Contact Pacific Telephone Co. at 684-0074 24 Hrs. Prior to any excavation, for exact location & depth of Underground Telephone.
Contact Public Utilities Dept. at 787-7421 24 Hrs. Prior to any excavation, for exact location & depth of Underground Elec.

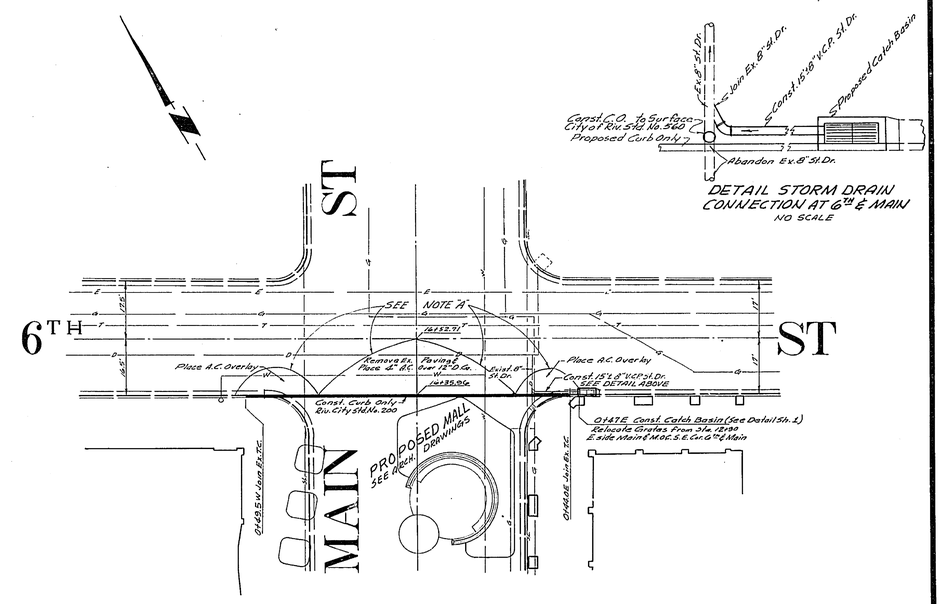

BENCH MARK—
TOP IRON PIPE UNDER CITY CAP AT MAIN ST. & 10TH ST. CITY F.B. 521/19
ELEV. 844.928

J. F. DAVIDSON ASSOCIATES CIVIL ENGINEERS - SURVEYORS - PLANNERS RIVERSIDE, CALIFORNIA APPROVED BY Robert S. Kipper DATE 1-28-66 R.E. No. 13699 W.O. 746 FOR: CITY OF RIVERSIDE MALL	MARK / REVISIONS / APPR. / DATE DESIGNED BY H.A.F. DRAWN BY H.A.F. CHECKED BY	CITY OF RIVERSIDE, CALIFORNIA DEPARTMENT OF PUBLIC WORKS APPROVED BY / BY / DATE OFFICE ENGINEER / DWG / 2-23 PARK DEPARTMENT TRAFFIC DIVISION ASSISTANT CITY ENG. APPROVED BY [signature] DIRECTOR OF PUBLIC WORKS DATE 2-23-66	STREET PLAN AND PROFILE DOWNTOWN RIVERSIDE PEDESTRIAN MALL MAIN ST. AT 6TH ST. & 10TH ST. HORIZ. SCALE: 1" = 20' VERT. SCALE: 1" = 2'

PROJECT NO. R-1143
SHEET 2 OF 3
FILE NO. 3319

F8854-79, 952-1

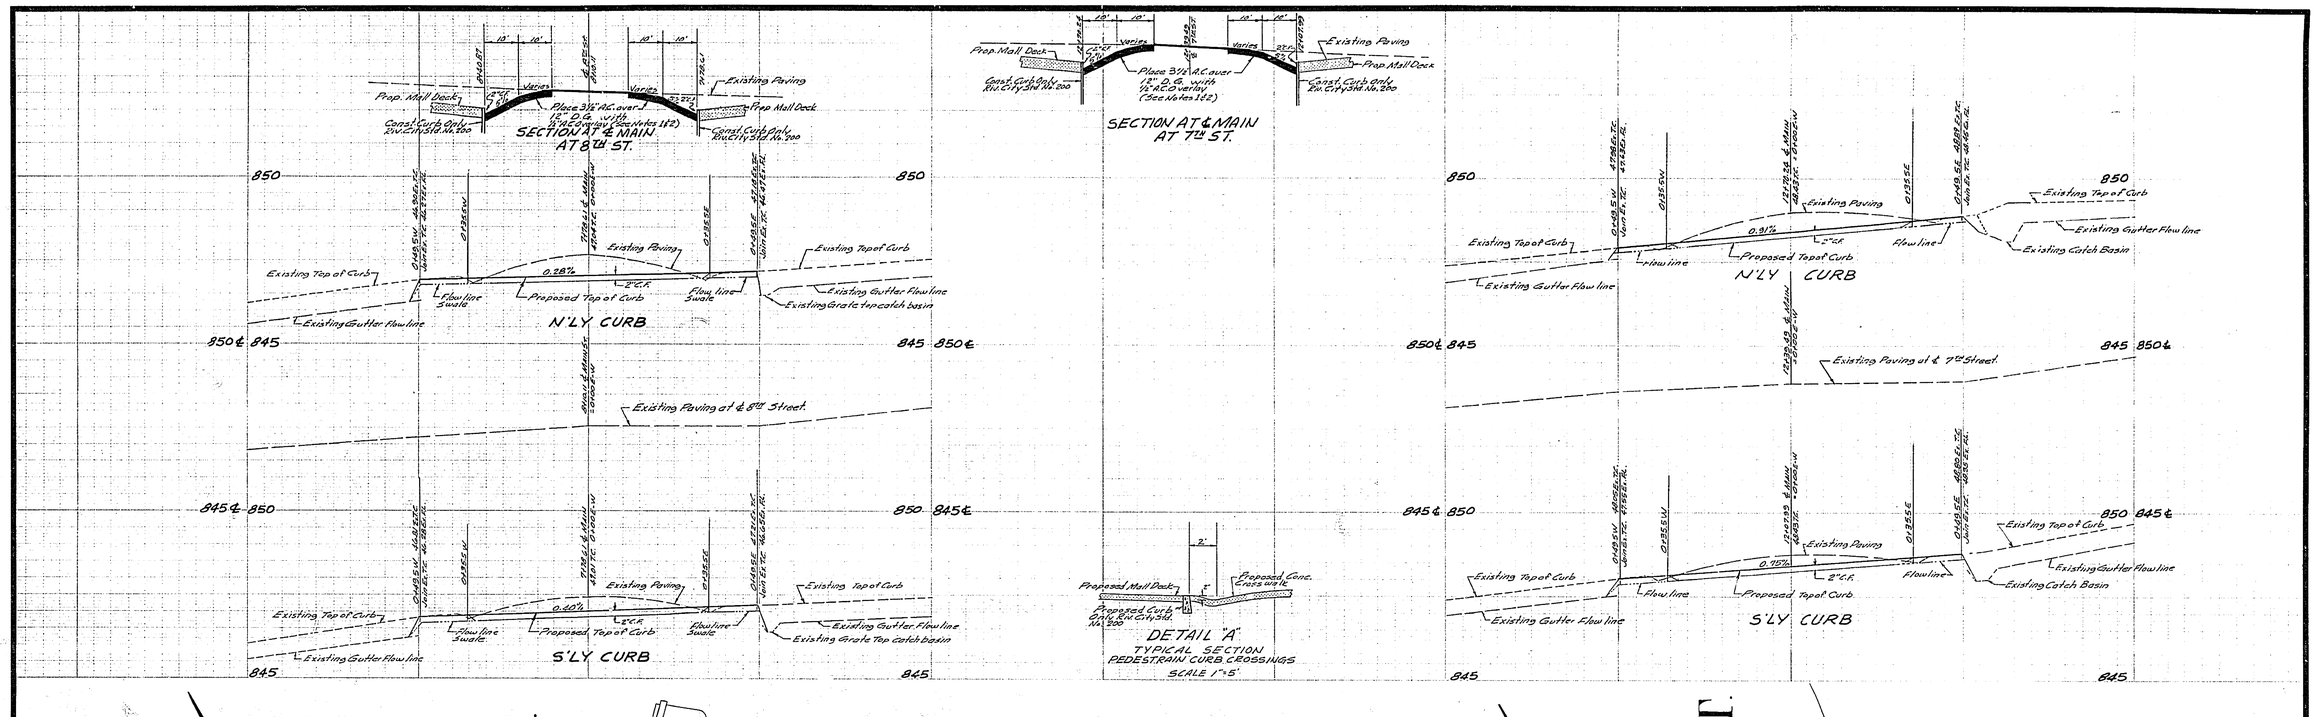

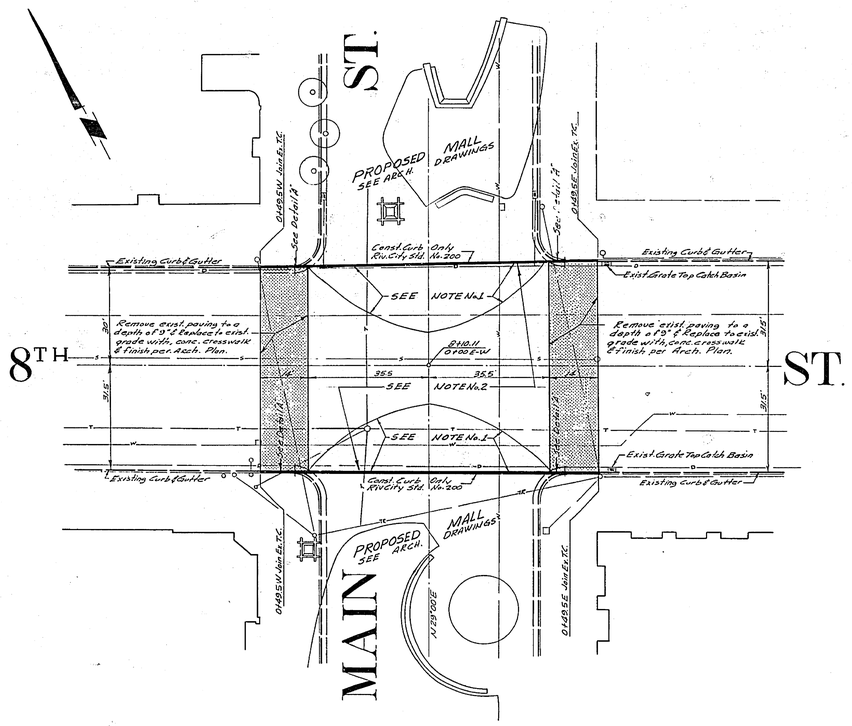

NOTES:

1. REMOVE EXISTING PAVING & PLACE 3½" A.C. OVER 12" D.G. TO GRADE, TO PRODUCE 2½" CURB FACE AT PROPOSED CURBS.
2. OVERLAY ENTIRE INTERSECTION WITH ½" A.C. TO PRODUCE 2" CURB FACE AT PROPOSED CURBS.

CAUTION

Contact Pacific Telephone Co. at 684-0074 24 Hrs. Prior to any excavation, for exact location & depth of Underground Telephone.

Contact Public Utilities Dept. at 787-7421 24 Hrs. Prior to any excavation, for exact location & depth of Underground Elec.

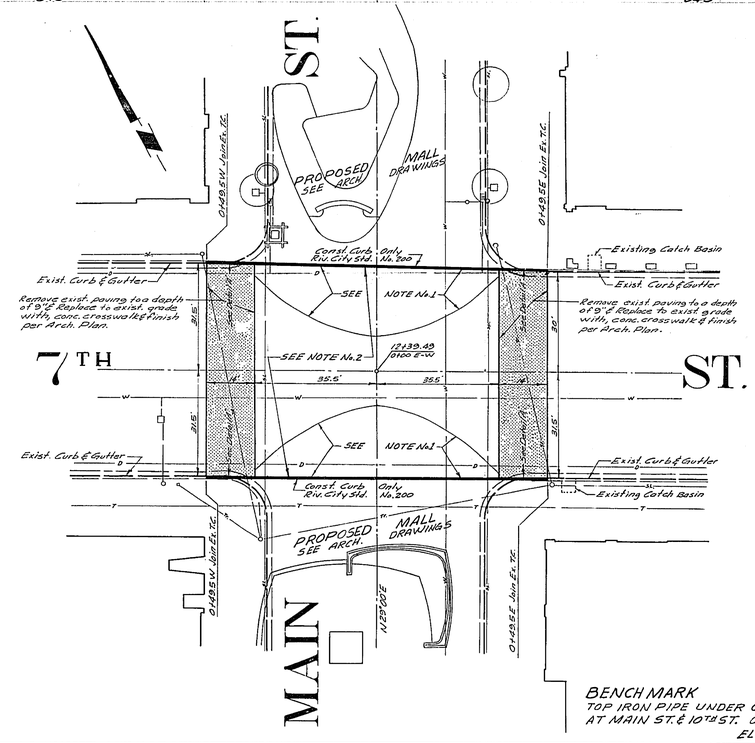

BENCH MARK
TOP IRON PIPE UNDER CITY CAP AT MAIN ST. & 10TH ST. CITY FB. 521/19
ELEV. 844.928

F.B. 854-79, 952-1

J. F. DAVIDSON ASSOCIATES CIVIL ENGINEERS-SURVEYORS-PLANNERS RIVERSIDE, CALIFORNIA APPROVED BY: Robert S. Kipper DATE 1-28-66 R.E. No. 13699 W.O. 746 FOR: CITY OF RIVERSIDE MALL	MARK / REVISIONS / APPR. / DATE DESIGNED BY H.A.F. DRAWN BY H.A.F. CHECKED BY	CITY OF RIVERSIDE, CALIFORNIA DEPARTMENT OF PUBLIC WORKS APPROVED BY / BY / DATE OFFICE ENGINEER / Wdg / 2-23 PARK DEPARTMENT TRAFFIC DIVISION ASSISTANT CITY ENG. APPROVED BY DIRECTOR OF PUBLIC WORKS DATE 2-23-66	STREET PLAN AND PROFILE DOWNTOWN RIVERSIDE PEDESTRIAN MALL MAIN ST. AT 7TH ST. & 8TH ST. HORIZ. SCALE: 1" = 20' VERT. SCALE: 1" = 2'

PROJECT NO. R-1143
SHEET 3 OF 3
FILE NO. 3319