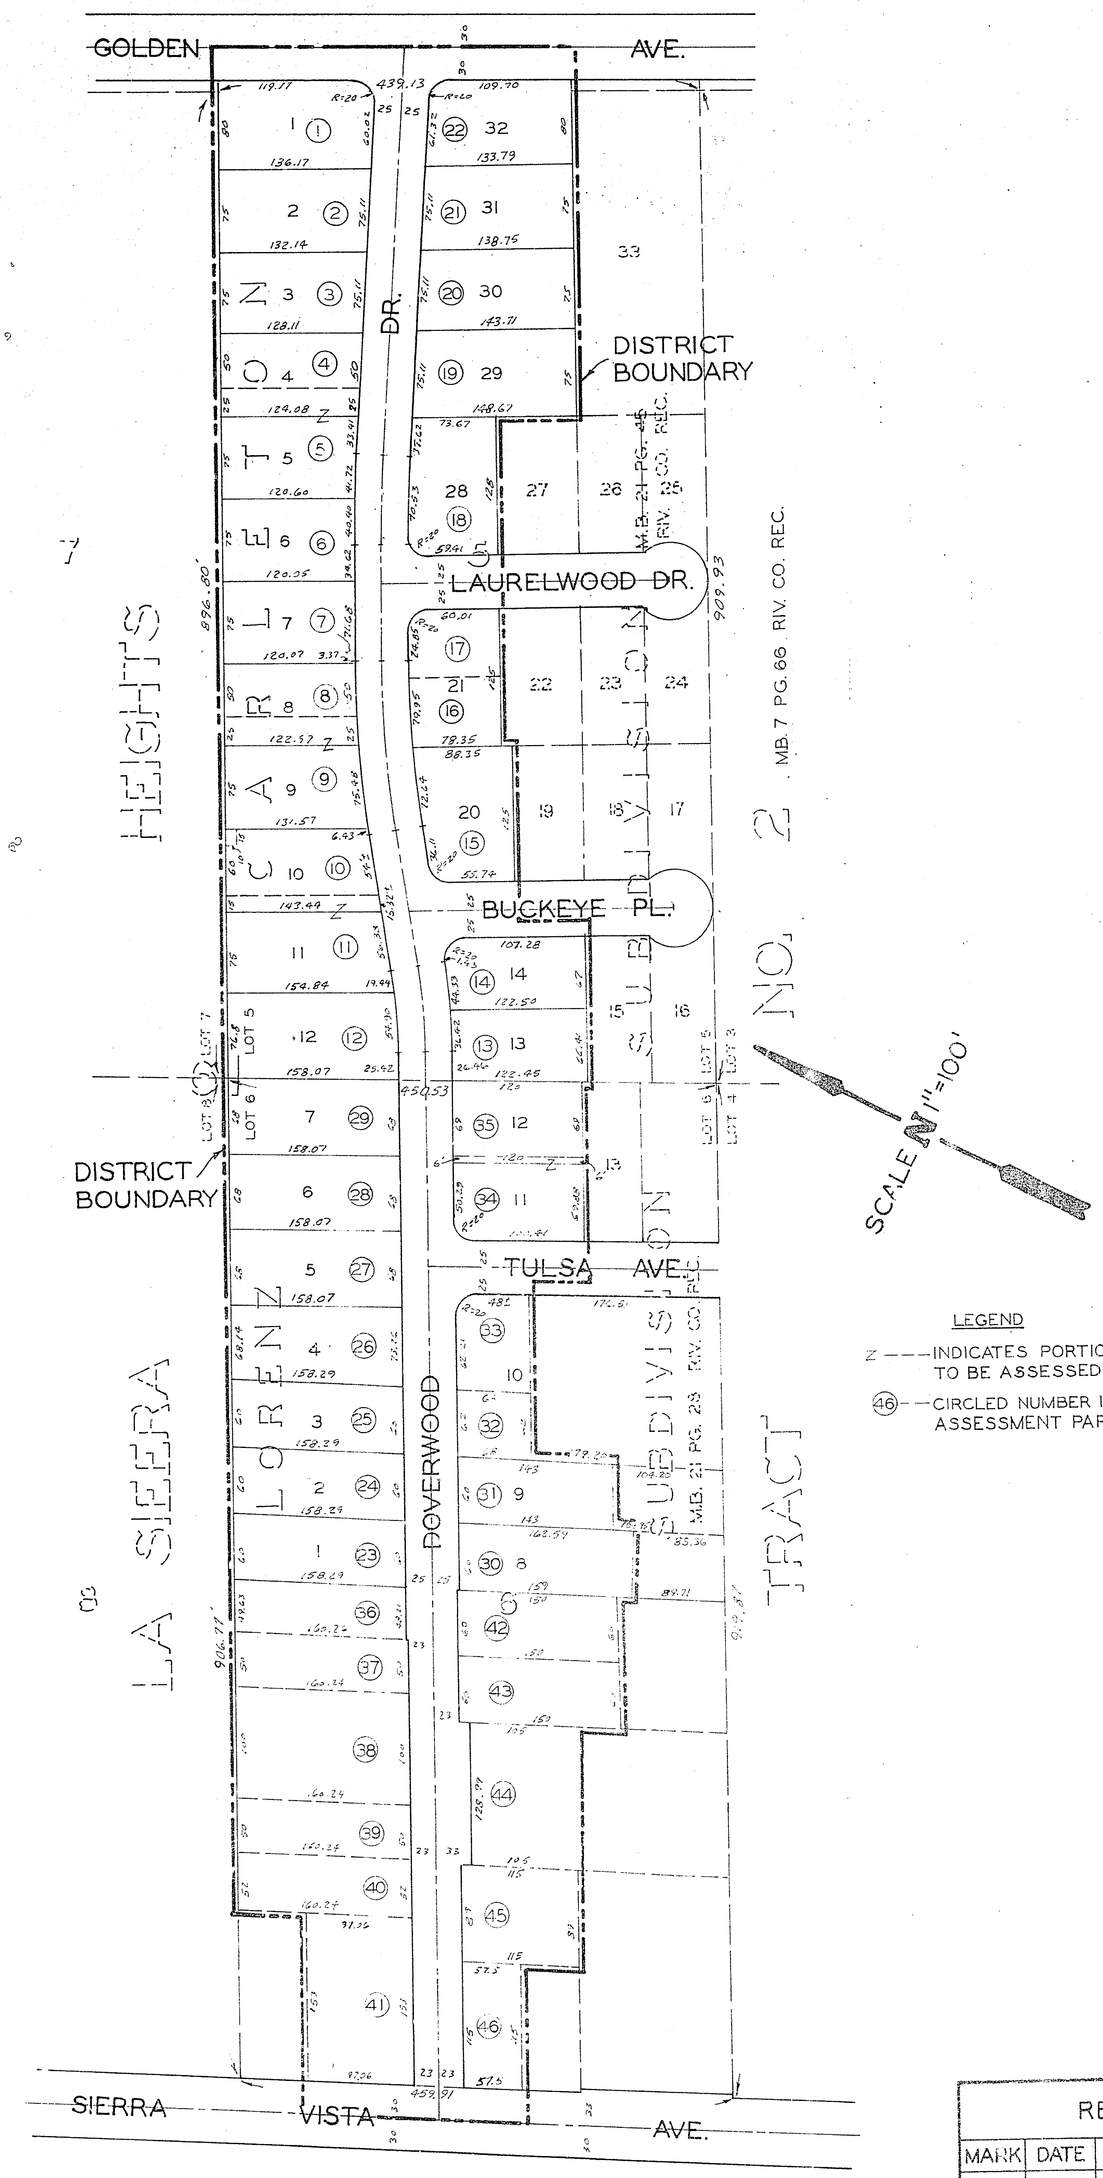

LEGEND

Z ---INDICATES PORTIONS OF DIFFERENT LOTS TO BE ASSESSED TOGETHER.

(46)--CIRCLED NUMBER INDICATES PROPOSED ASSESSMENT PARCEL NUMBER.

DIAGRAM OF THE PROPERTY AFFECTED OR BENEFITED BY THE WORK IN THE DOVERWOOD DRIVE IMPROVEMENT DISTRICT.

REVISIONS		
MARK	DATE	DESCRIPTION

CITY OF RIVERSIDE, CALIFORNIA
DEPARTMENT OF PUBLIC WORKS

DOVERWOOD DRIVE IMPROVEMENT DISTRICT

DESIGNED BY	SUBMITTED BY	APPROVED BY	PROJ. NO. 6065
DRAWN BY Dur	PARK DEPT. / TRAFFIC DIV.	DIRECTOR OF PUBLIC WORKS	R-1167-B
CHECKED BY	RECOMMENDED BY ASSISTANT CITY ENGINEER	DATE	SHEET 2 OF 2