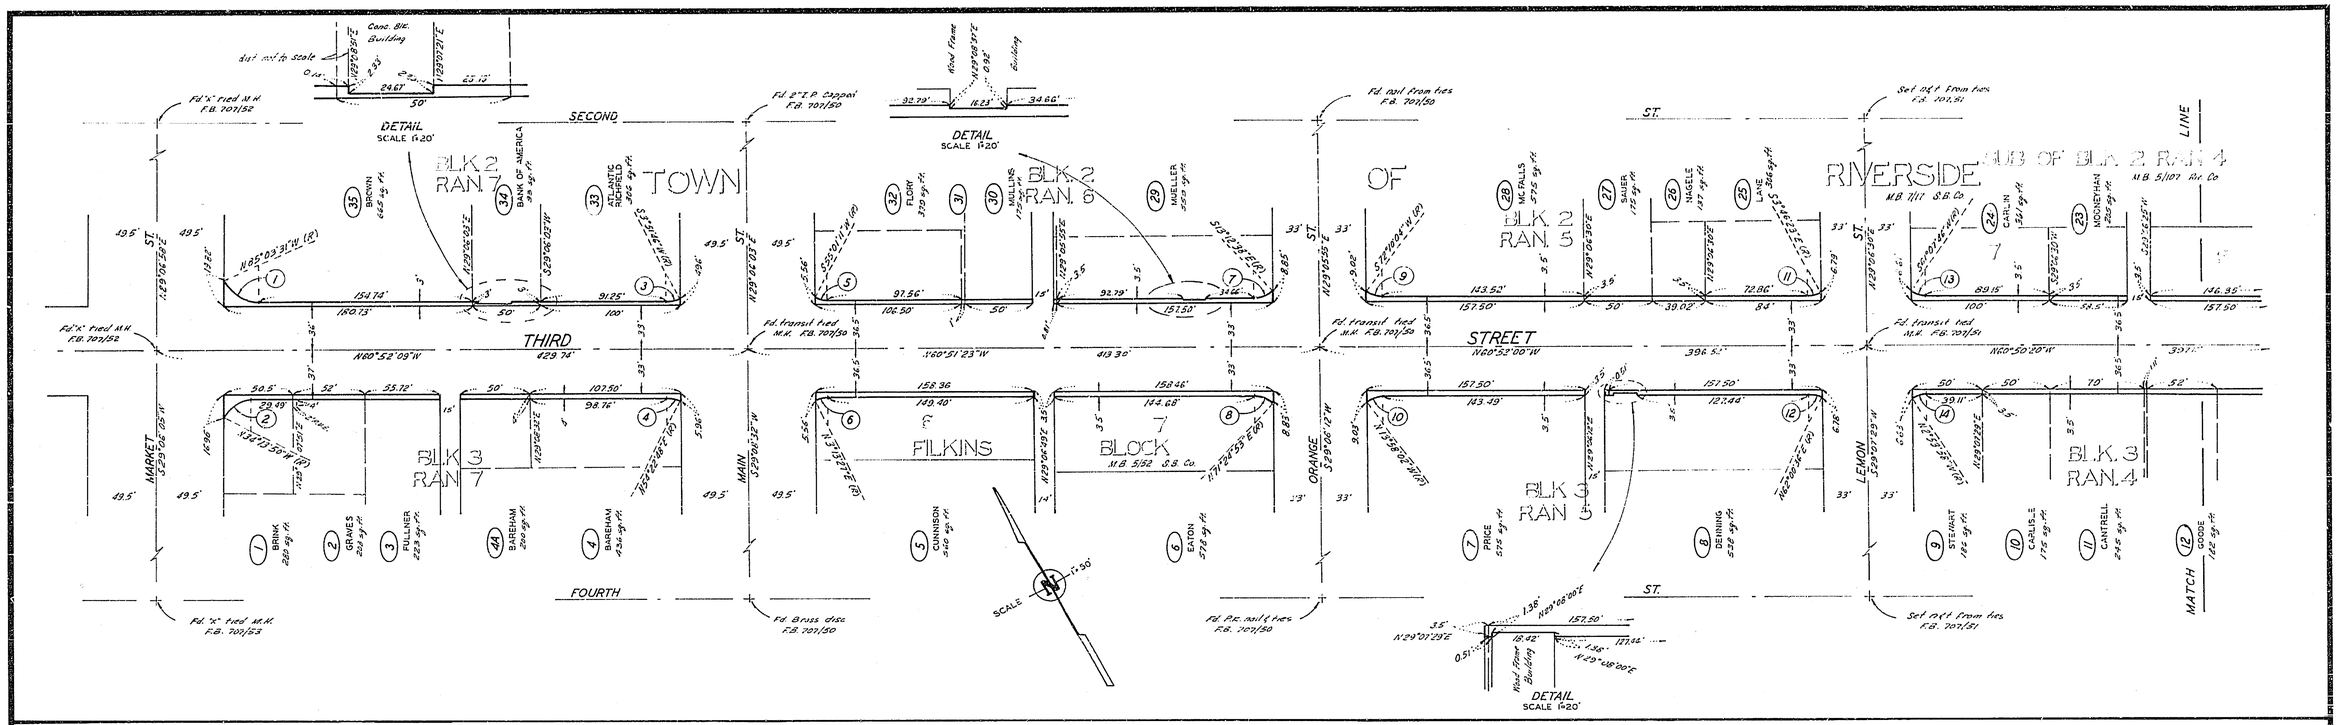

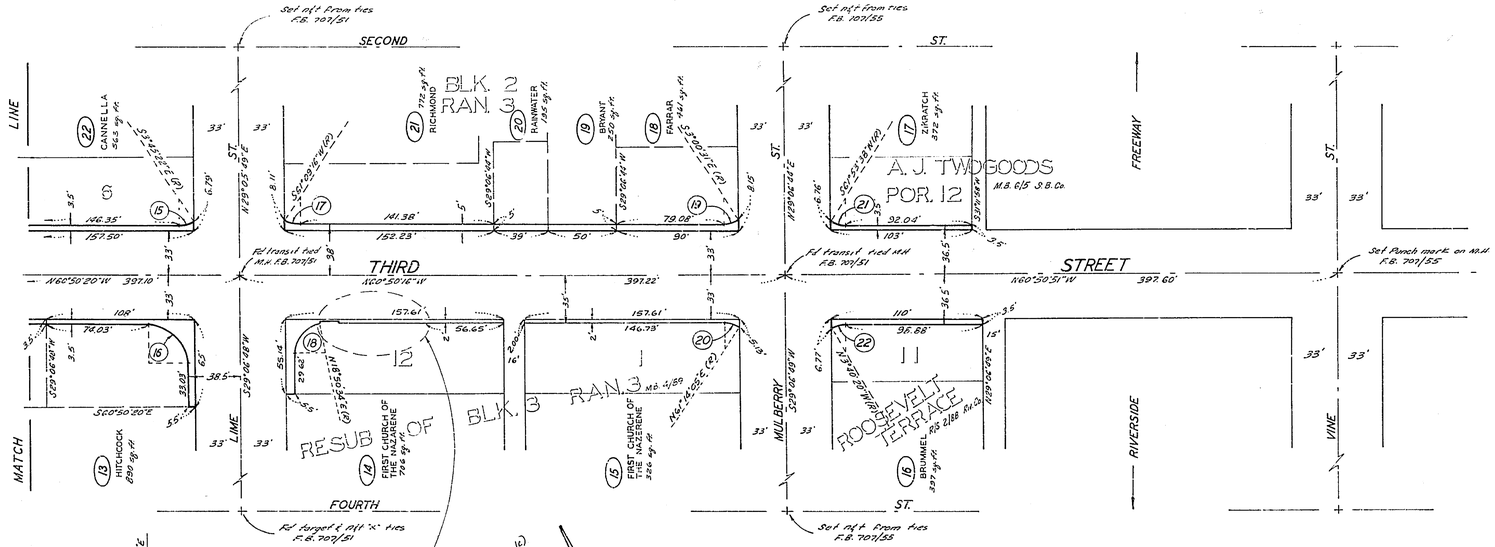

CURVE DATA

NO.	R	Δ	L
1	28.5'	65°48'38"	32.74'
2	23.5'	63°21'41"	25.99'
3	20.5'	25°16'05"	9.04'
4	"	25°14'57"	9.03'
5	"	25°52'34"	9.26'
6	"	25°59'10"	9.27'
7	"	42°21'15"	15.15'
8	"	42°16'16"	15.12'
9	"	43°02'06"	15.40'
10	"	43°06'02"	15.42'
11	"	32°54'23"	11.77'
12	"	32°52'36"	11.76'
13	"	31°58'06"	11.44'
14	"	32°03'38"	11.47'
15	20.5'	32°55'02"	11.78'
16	28.5'	89°57'08"	44.74'
17	20.5'	31°59'32"	11.45'
18	23.5'	79°43'46"	32.70'
19	20.5'	32°10'15"	11.51'
20	"	32°04'21"	11.48'
21	"	32°44'29"	11.72'
22	20.5'	32°49'29"	11.74'

REF: FIELD BOOK 707

BASIS OF BEARINGS IS LIME ST. AS SHOWN ON PLAN R-1263

MARK	REVISIONS	APPR.	DATE

DESIGNED BY ____ DRAWN BY HDB CHECKED BY ____

CITY OF RIVERSIDE, CALIFORNIA
DEPARTMENT OF PUBLIC WORKS

APPROVED BY	BY	DATE
OFFICE ENGINEER		5/10
PARK DEPARTMENT		
TRAFFIC DIVISION		
ASSISTANT CITY ENG.		6-13
SURVEYOR		6-5-69

APPROVED BY ____
DIRECTOR OF PUBLIC WORKS
DATE ____

THIRD ST.
FROM MARKET ST. TO VINE ST.
RIGHT-OF-WAY MAP

30-575-320-2107

R-1257RW

SHEET 1 OF 1

HORIZ. SCALE: 1" = AS SHOWN VERT. SCALE: 1" =

FILE NO.