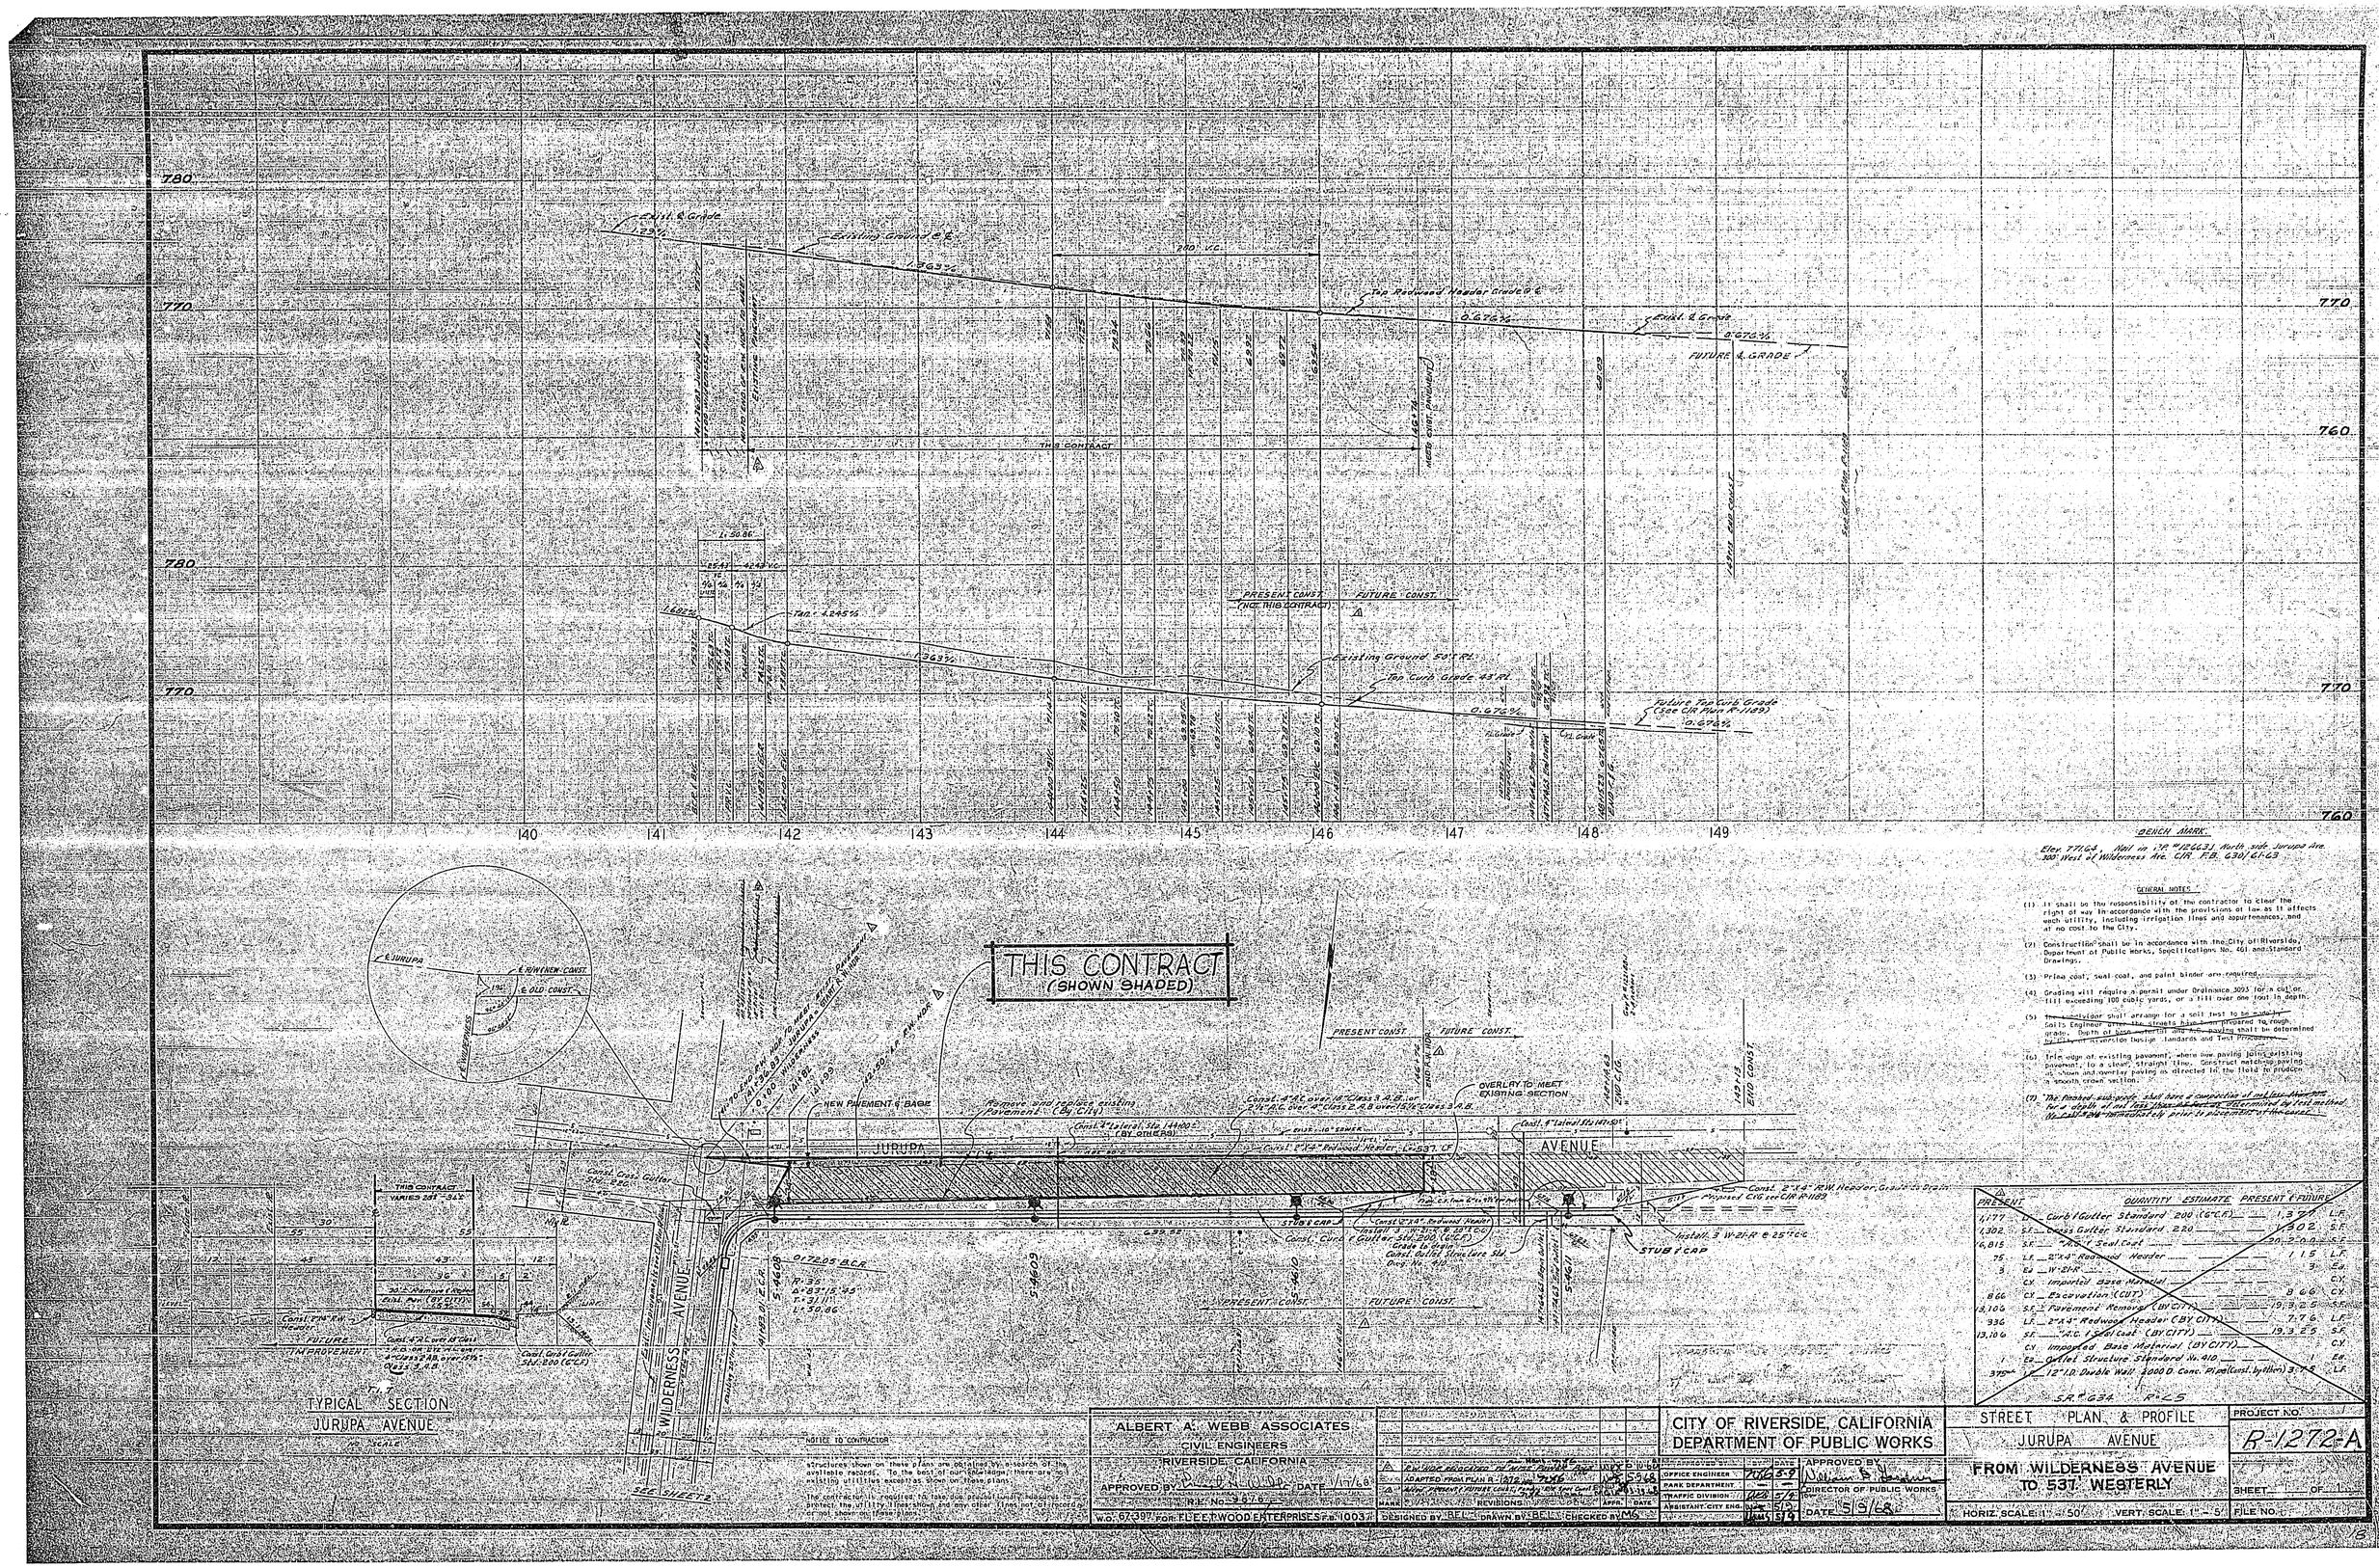
THIS CONTRACT
(SHOWN SHADED)
JURUPA
AVENUE
WILDERNESS
AVENUE
TYPICAL SECTION
JURUPA AVENUE
NOTICE TO CONTRACTOR
ALBERT A. WEBB ASSOCIATES
CIVIL ENGINEERS
RIVERSIDE, CALIFORNIA
CITY OF RIVERSIDE, CALIFORNIA
DEPARTMENT OF PUBLIC WORKS
STREET PLAN & PROFILE
JURUPA AVENUE
FROM WILDERNESS AVENUE
TO 537' WESTERLY
PROJECT NO.
R-1272-A
QUANTITY ESTIMATE PRESENT & FUTURE
GENERAL NOTES
BENCH MARK