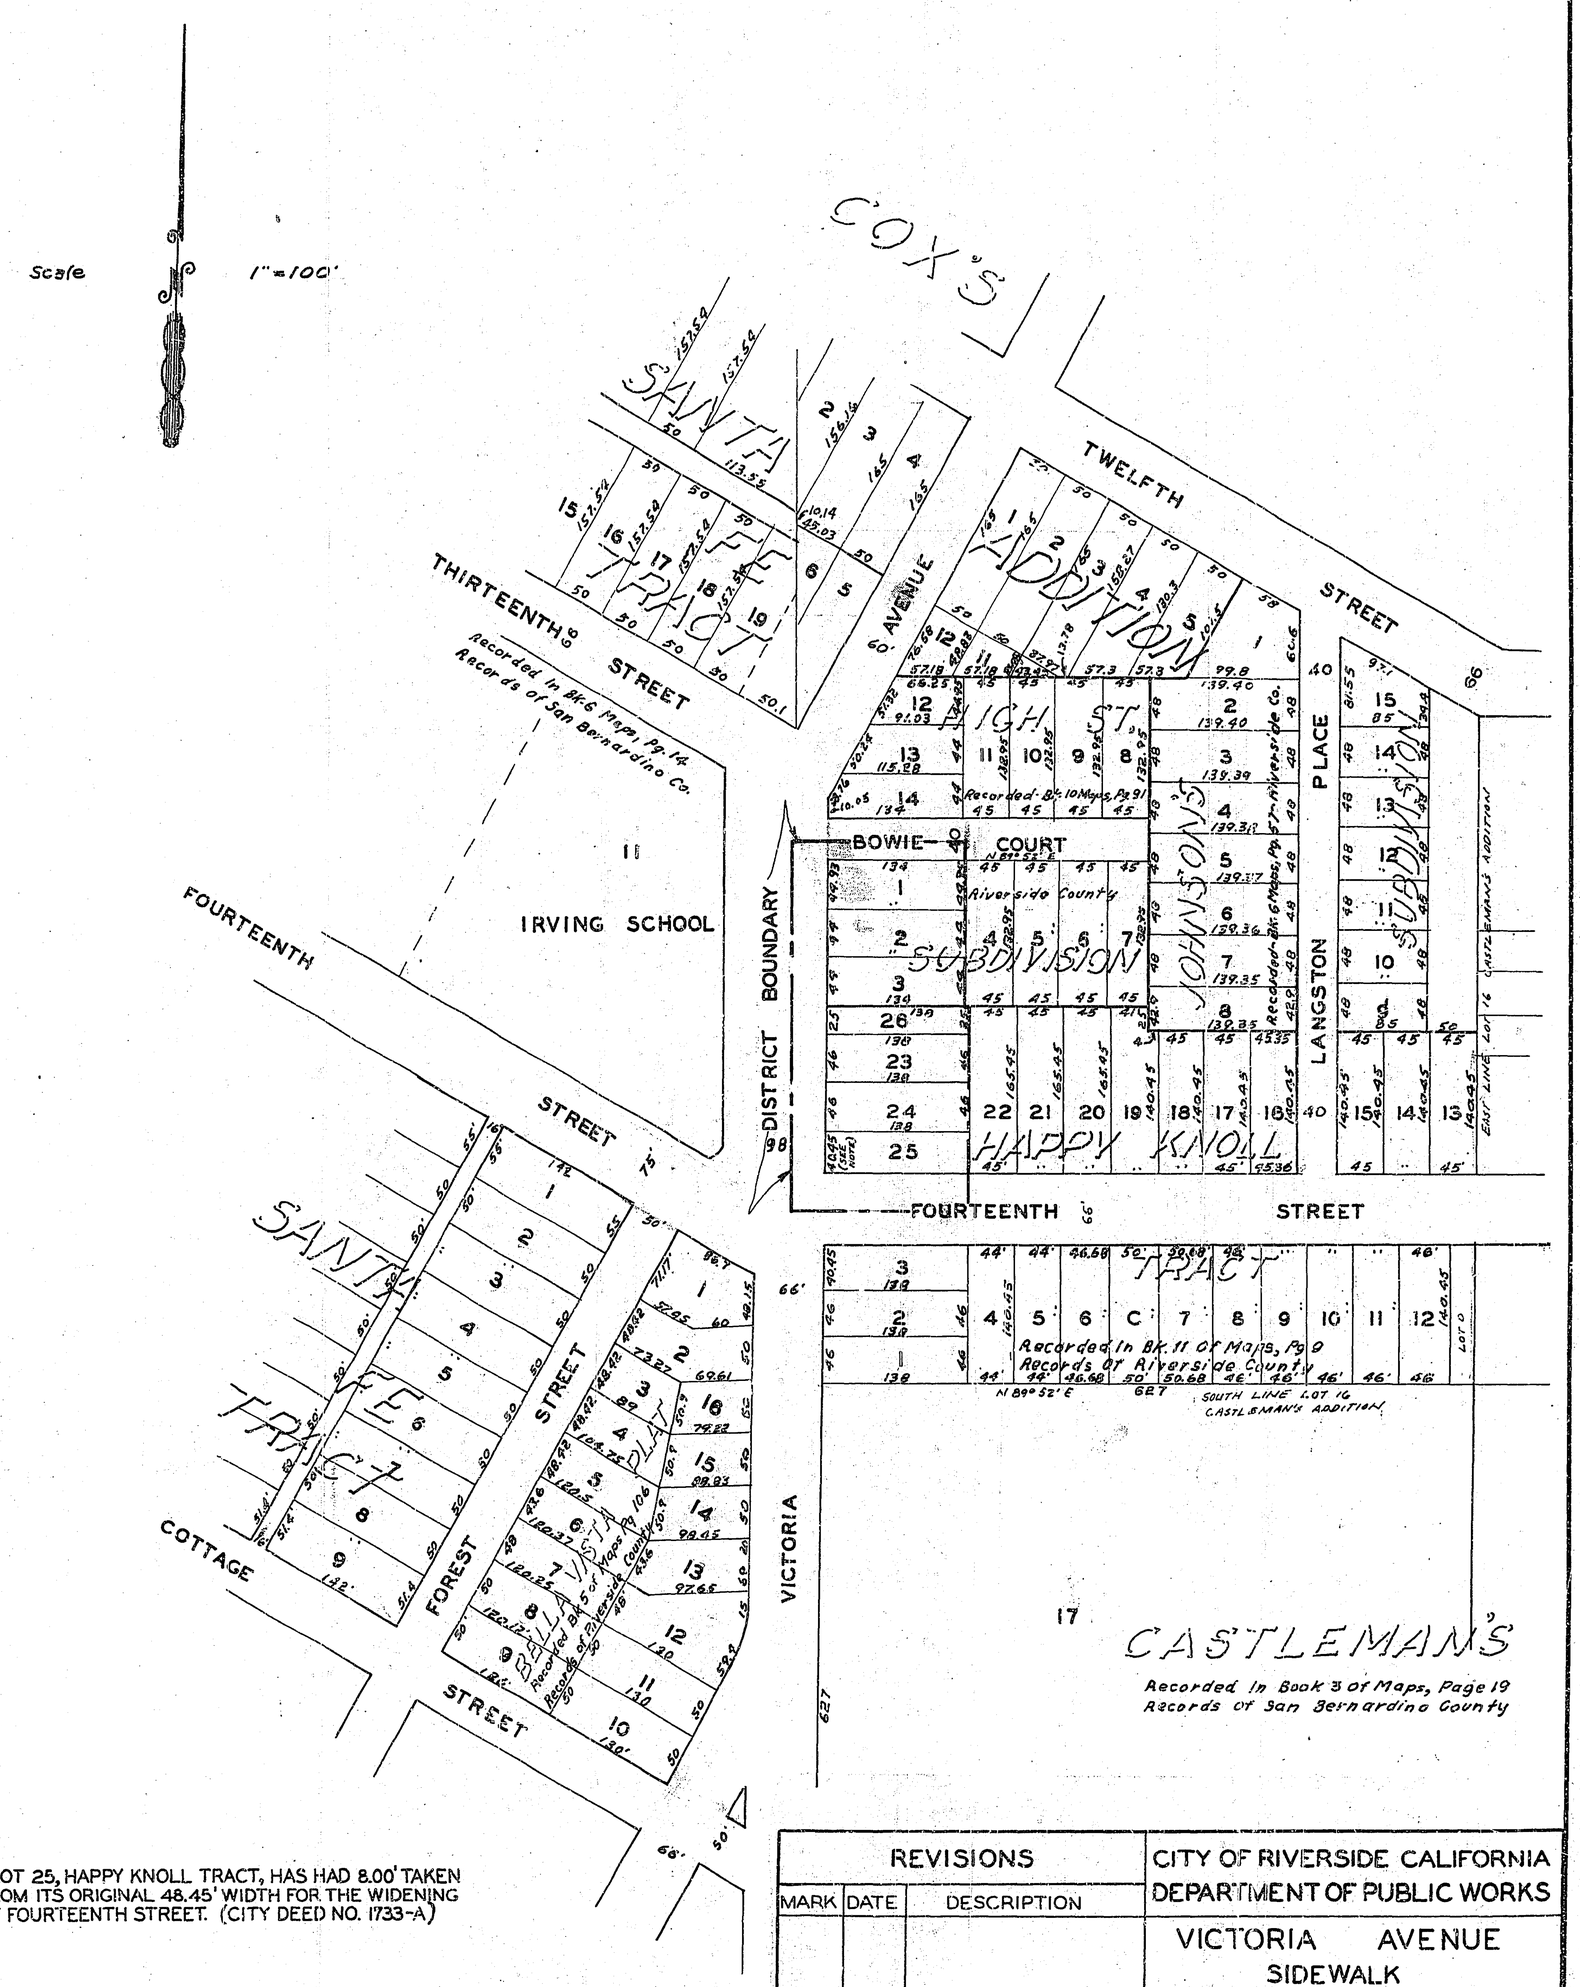

NOTE: LOT 25, HAPPY KNOLL TRACT, HAS HAD 8.00' TAKEN FROM ITS ORIGINAL 48.45' WIDTH FOR THE WIDENING OF FOURTEENTH STREET. (CITY DEED NO. 1733-A)

REVISIONS			CITY OF RIVERSIDE CALIFORNIA DEPARTMENT OF PUBLIC WORKS
MARK	DATE	DESCRIPTION	VICTORIA AVENUE SIDEWALK IMPROVEMENT DISTRICT FOURTEENTH ST. TO BOWIE CT.

MAP SHOWING THE LAND INCLUDED WITHIN THE ASSESSMENT DISTRICT TO BE BENEFITED BY THE CONSTRUCTION OF CONCETE SIDEWALKS

DESIGNED BY DRAWN BY B.L.	CHECKED BY	APPROVED BY DIRECTOR OF PUBLIC WORKS	R-133 A
RECOMMENDED BY ASSISTANT CITY ENGINEER		DATE June 27, 1957	SHEET 1 OF 1