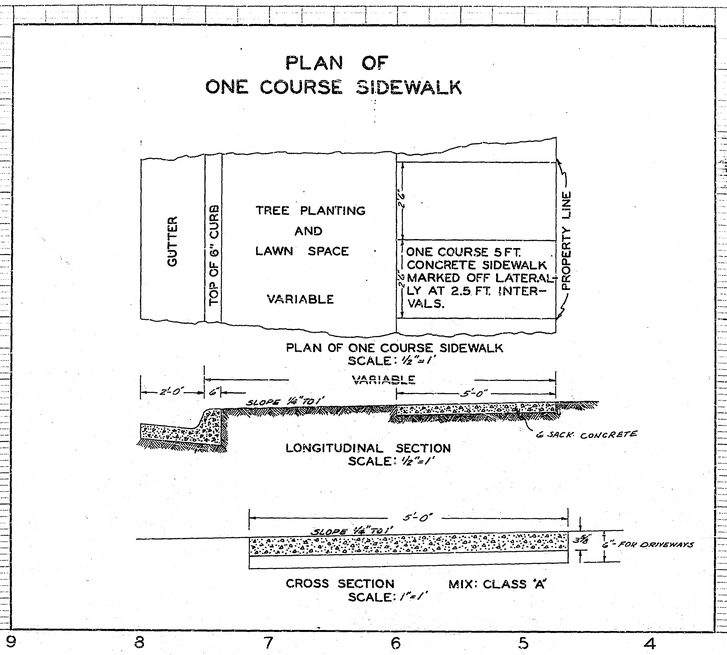

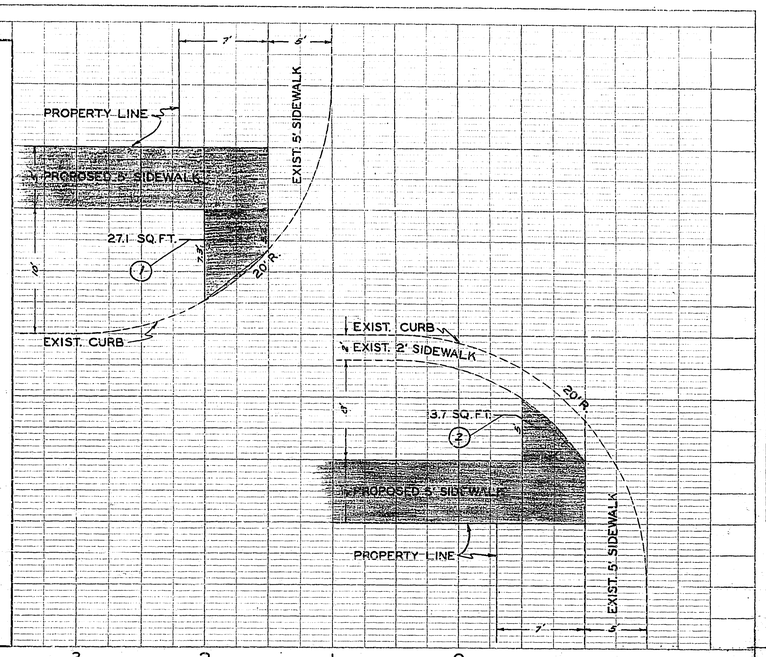

CONTRACTOR TO REMOVE TREES, HEDGES, ETC. WITHIN THE RIGHT OF WAY THAT WILL INTERFERE WITH SIDEWALK CONSTRUCTION.

TREES ARE 5.5' AND WATER METERS ARE 1.5' FROM CURB FACE UNLESS OTHERWISE INDICATED.

GRADE WILL BE SET TO MEET EXISTING DRIVEWAYS IN FIELD.

DRIVEWAYS HAVE 5 FT. PROPERTY LINE SIDEWALK.

CITY WATER DEPT. TO RELOCATE WATER METERS IN FRONT OF LOTS 22 & 23.

REVISIONS			CITY OF RIVERSIDE CALIFORNIA DEPARTMENT OF PUBLIC WORKS
MARK	DATE	DESCRIPTION	ST. GEORGE PLACE SIDEWALK IMPROVEMENT DISTRICT NO. 2
DESIGNED BY CW / DRAWN BY CW	CHECKED BY GB	APPROVED BY [signature] DIRECTOR OF PUBLIC WORKS	R-134
RECOMMENDED BY [signature] ASSISTANT CITY ENGINEER		DATE July 15, 1957	SHEET 1 OF 1