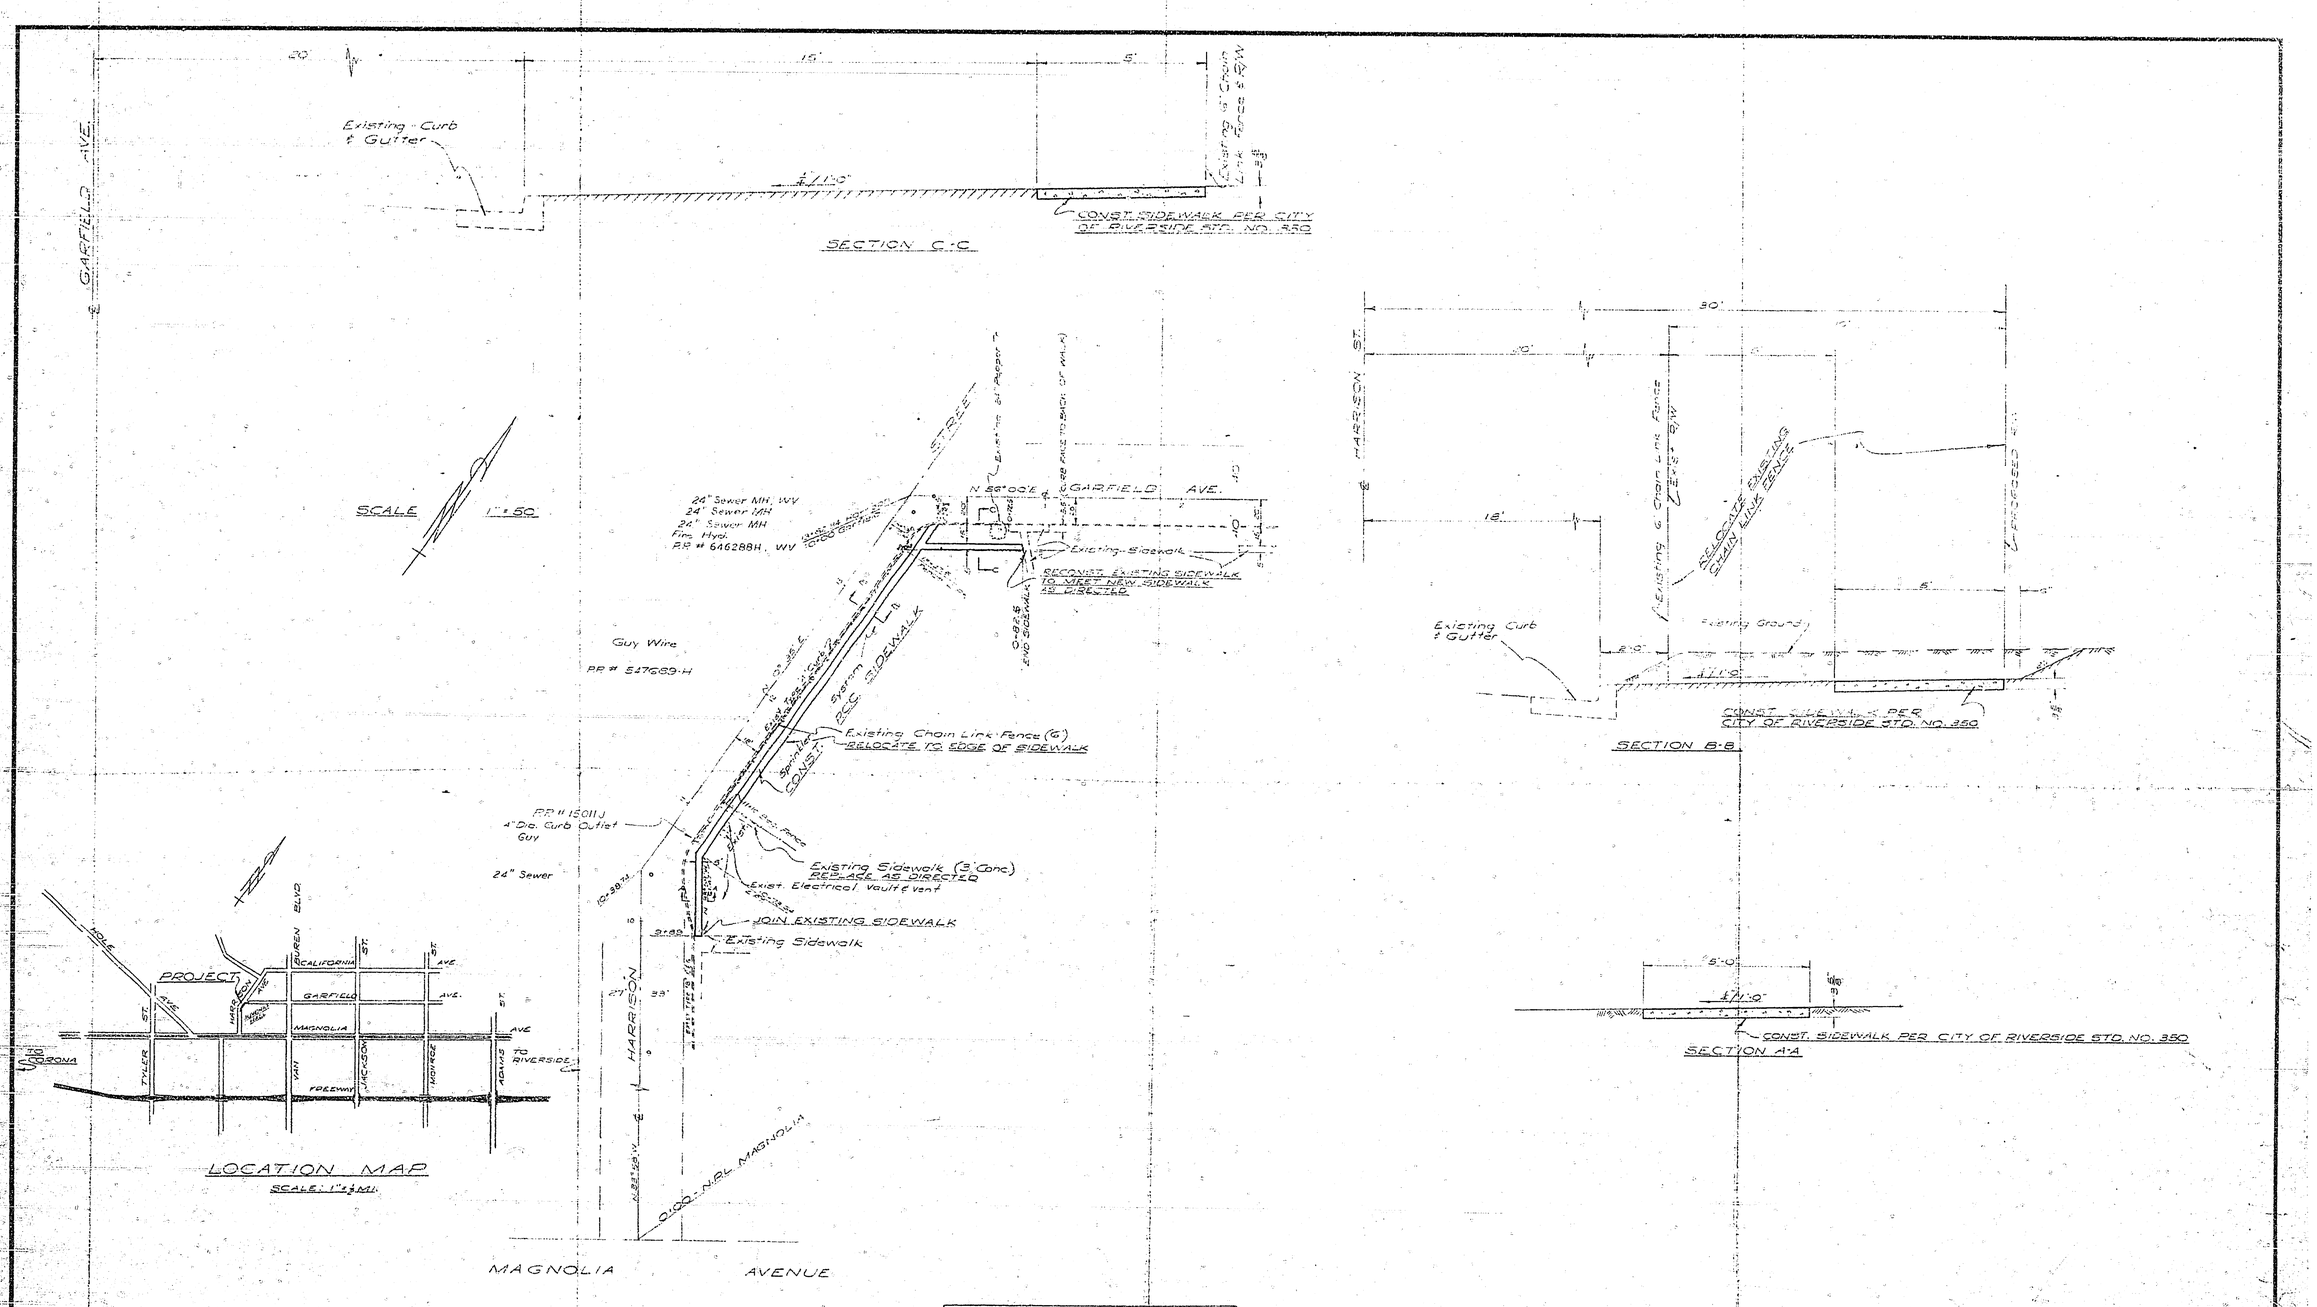

CITY OF RIVERSIDE, CALIFORNIA DEPARTMENT OF PUBLIC WORKS			
APPROVED BY	BY	DATE	APPROVED BY
OFFICE ENGINEER			
PARK DEPARTMENT			
TRAFFIC DIVISION			
ASST. CITY ENGINEER			DATE 3-12-69

REVISIONS			
NO.	DESCRIPTION	APPR.	DATE

COUNTY OF RIVERSIDE
ROAD DEPARTMENT
APPROVED BY
A. C. KEITH, COUNTY SURVEYOR AND ROAD COMM. — DATE
RECOMMENDED — DATE 2-69

PLAN
SHOWING PROPOSED SIDEWALK
ON
HARRISON STREET
BETW. MAGNOLIA & GARFIELD AVENUES

REFERENCE	
W. O. NO.	793-101
ROAD NO.	
SURVEY NO.	
F. B. NO.	624
SHEET	1 of 1

R-1342