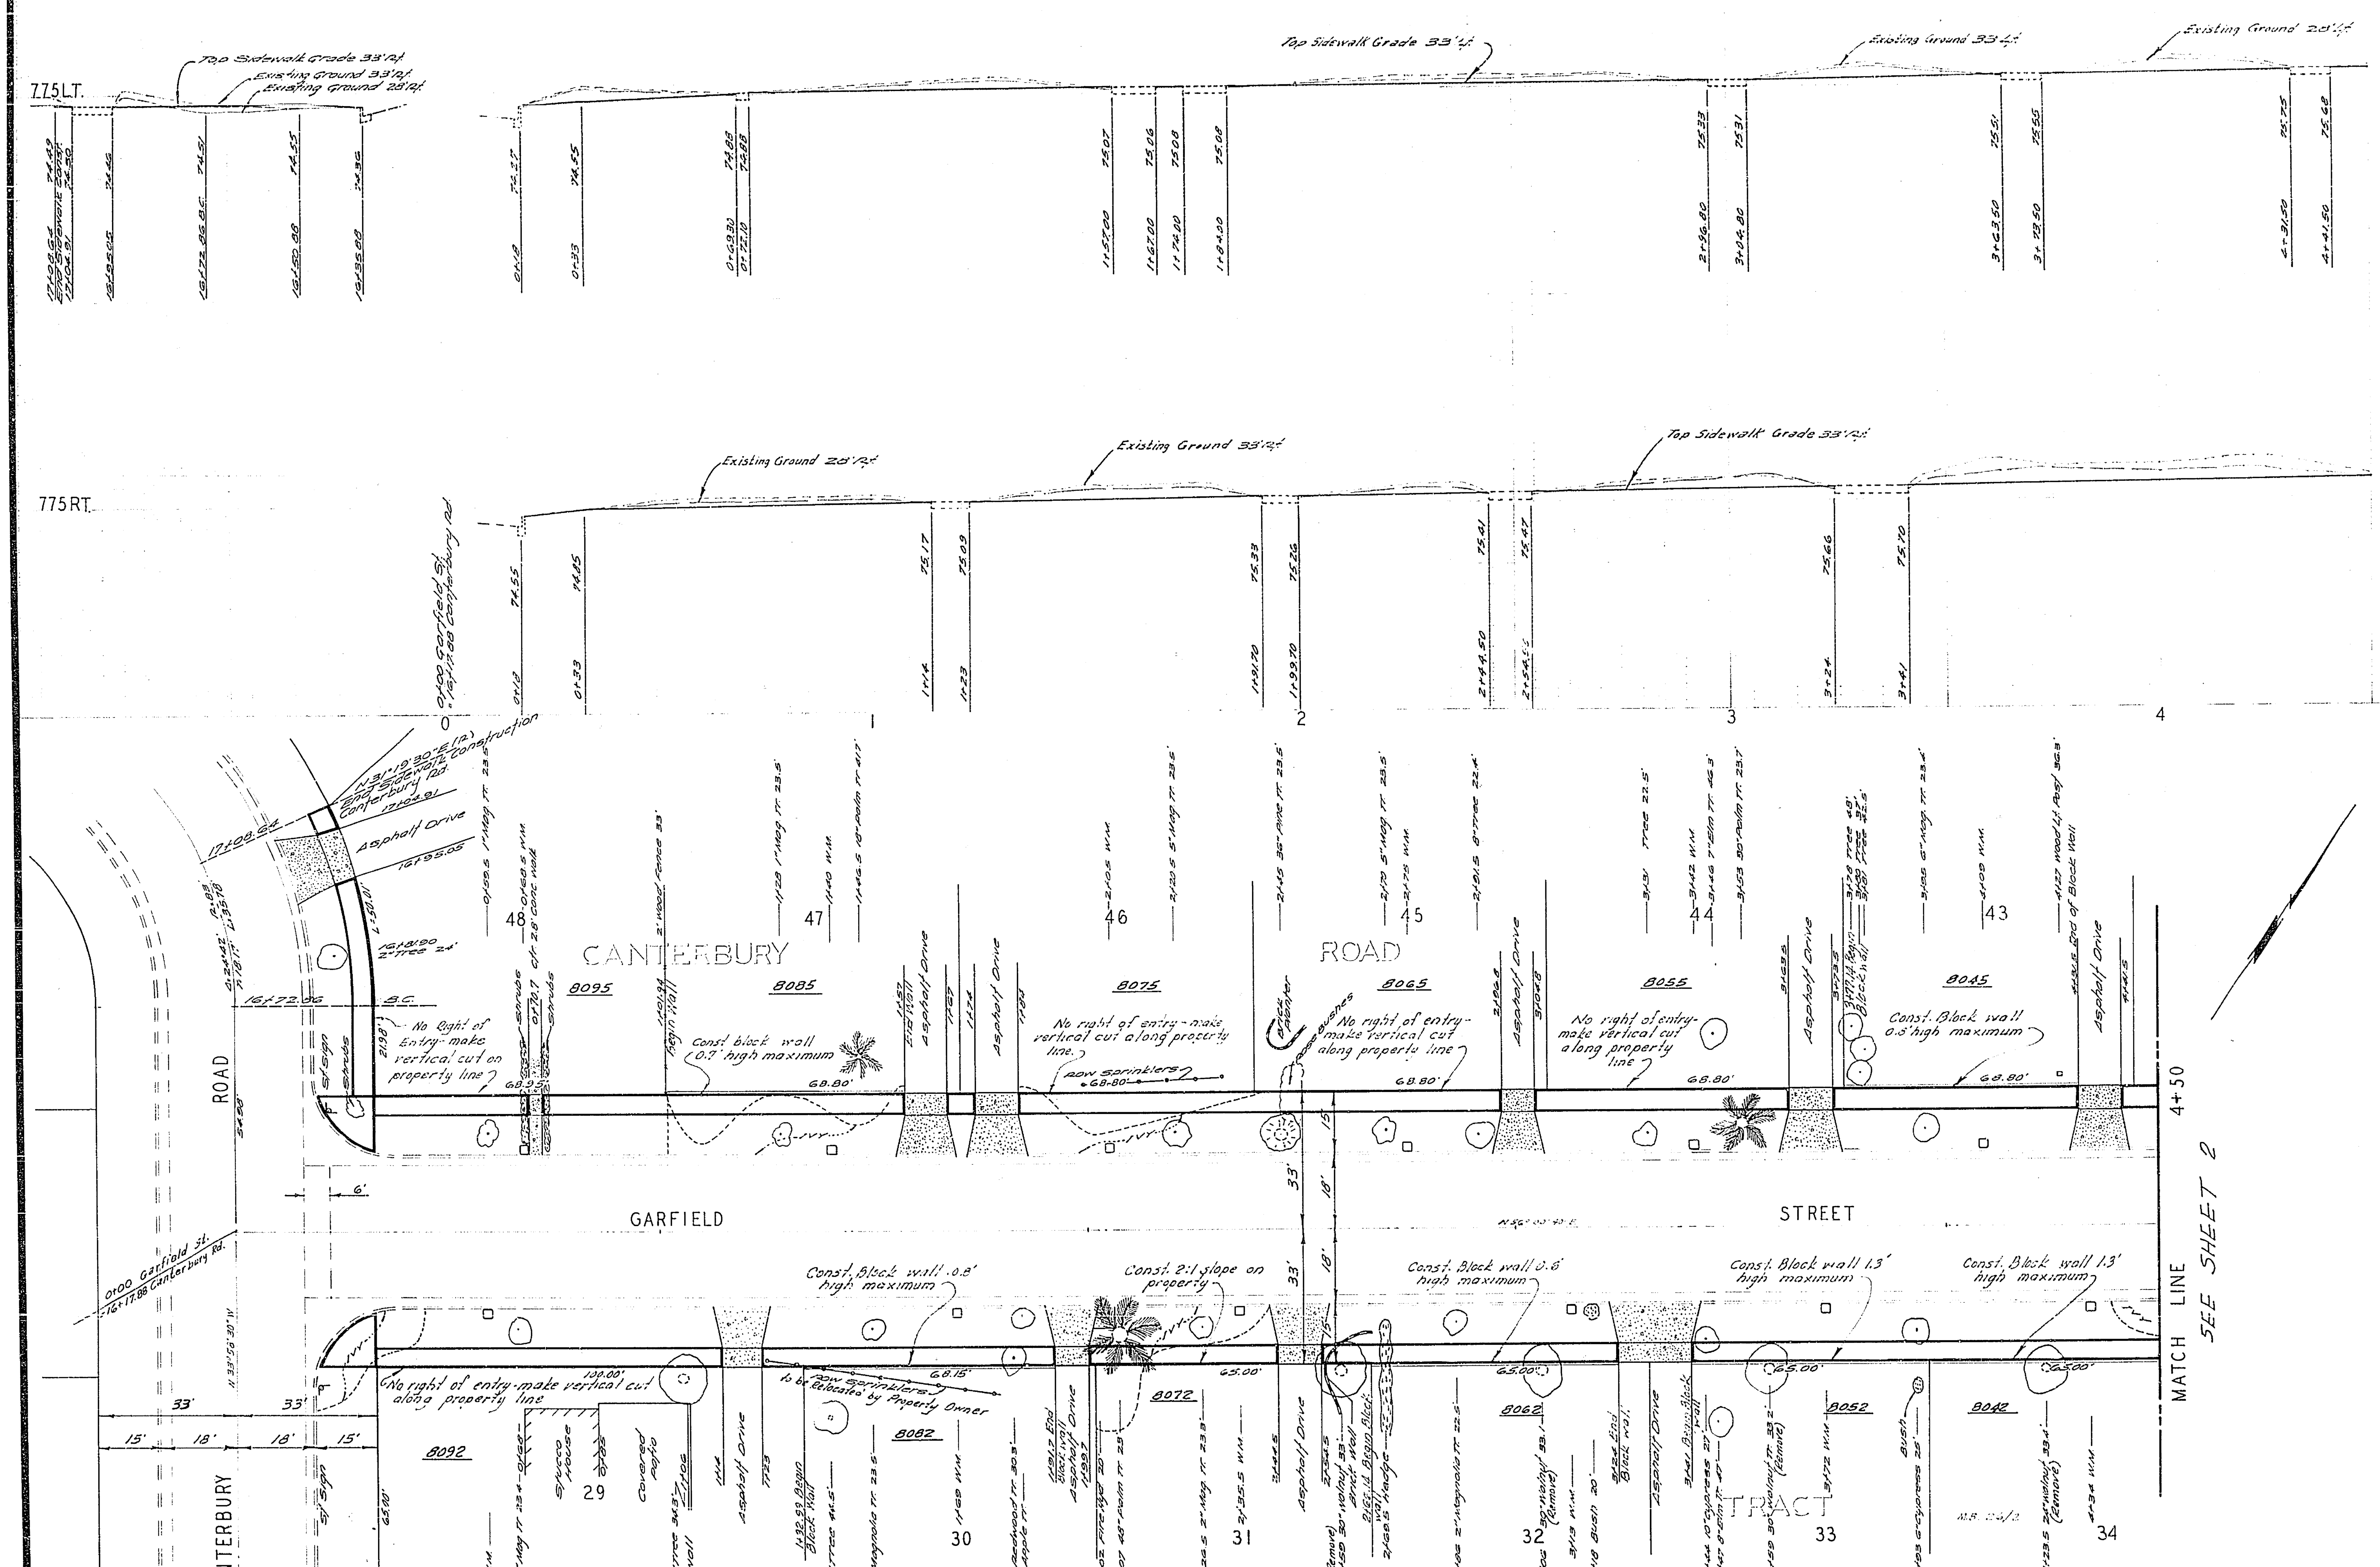

BENCH MARK

LT center SW curb return at Via San Jose and Garfield St. Elev. 776.996 C/R F.B.600/12

QUANTITY ESTIMATE

Concrete Sidewalk per C/R Standard No. 350	6,500	S.F.
Tree Removal	6	Ea.
Concrete Block wall	501	L.F.

CONSTRUCTION NOTES

1. Contractor shall remove hedges, shrubs, trees, ivy, walls, etc. within the right-of-way that will interfere with sidewalk construction. Any concrete removals shall be made to a saw cut joint. Existing driveways have a 5' property line sidewalk.
2. Grade of sidewalk shall be set to meet existing driveway as shown in profile, by Contractor.
3. Existing concrete driveway approaches are shown
4. All elevations shown on profile are existing.

ALBERT A. WEBB ASSOCIATES
CIVIL ENGINEERS
RIVERSIDE, CALIFORNIA
APPROVED BY [signature] DATE 1/8/70
R.E. No. 9876
W.O. 69-265 FOR: City of Riverside F.B. 1013

MARK | REVISIONS | APPR. | DATE
DESIGNED BY BEL. DRAWN BY BEL. CHECKED BY REC

CITY OF RIVERSIDE, CALIFORNIA
PUBLIC WORKS DEPARTMENT

APPROVED BY	BY	DATE
PRINCIPAL ENGINEER	[signature]	7/2
PARK DEPARTMENT		7-2
TRAFFIC DIVISION	—	—
CHIEF PUB. WKS. ENGR.	[signature]	7.7

APPROVED BY [signature]
DIRECTOR OF PUBLIC WORKS
DATE 7-7-70

GARFIELD STREET
SIDEWALK
IMPROVEMENT DISTRICT
FROM CANTERBURY ROAD TO VIA SAN JOSE
SCALE: 1"=20' HORIZ, 1"=4' VERT.

ACCOUNT No.
DRAWING NUMBER
R-1414
SHEET 1 OF 2
69-265-A

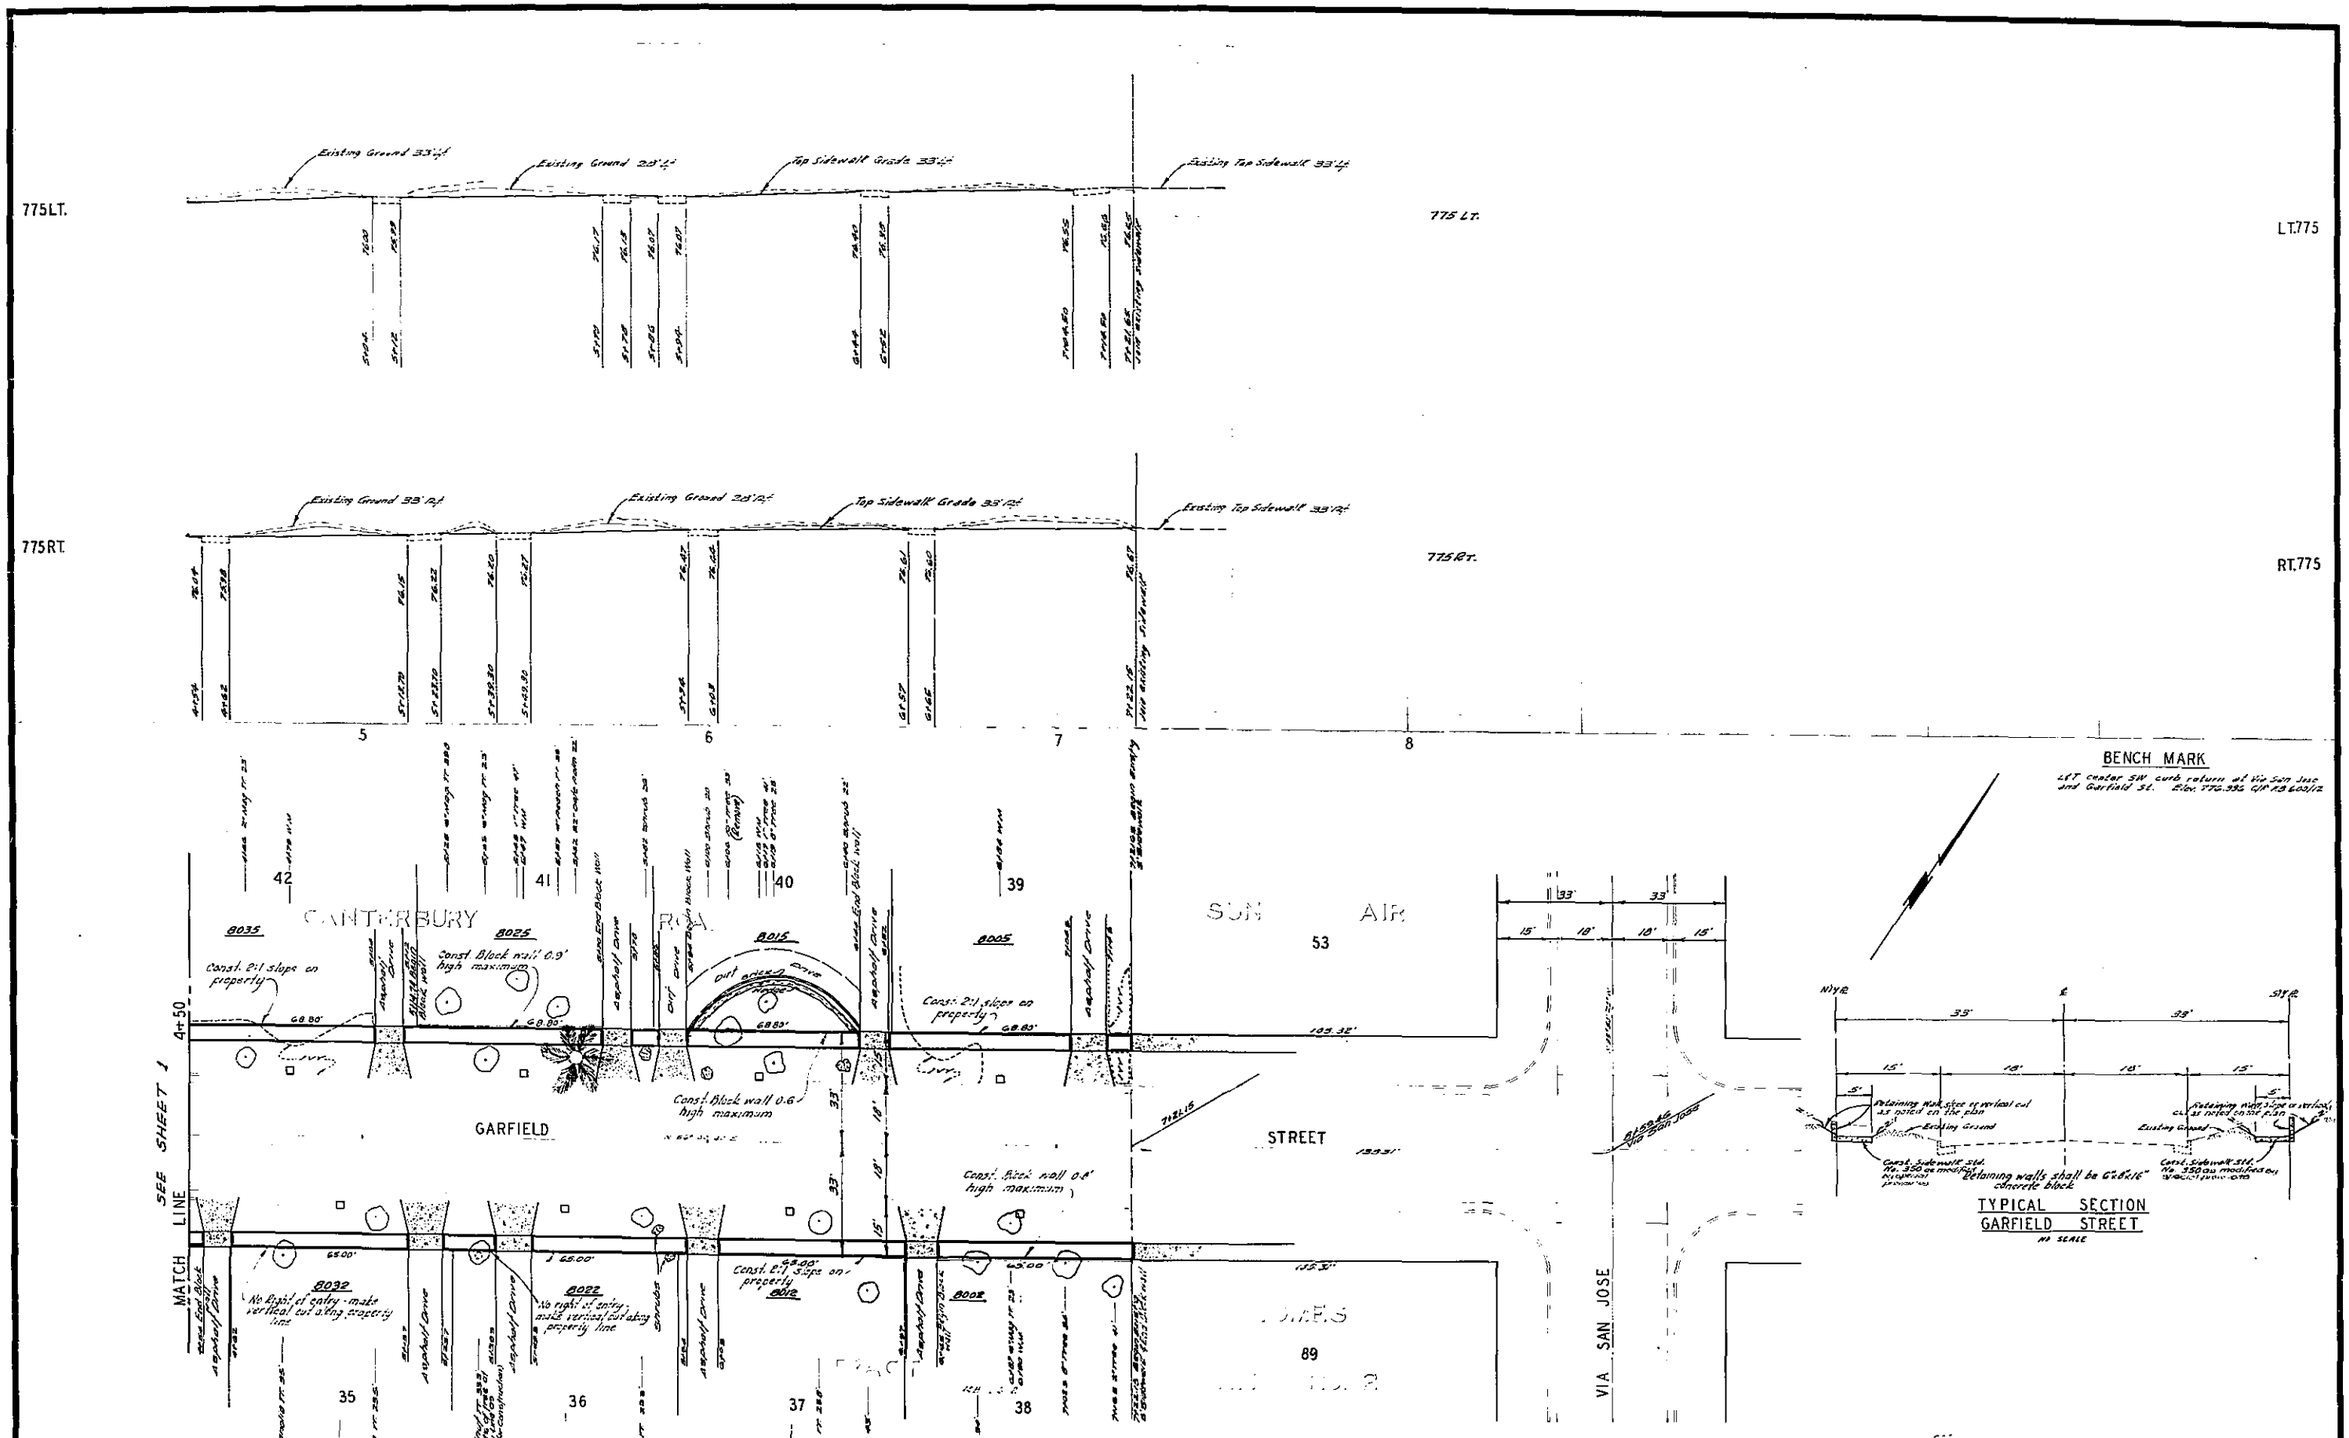

ALBERT A. WEBB ASSOCIATES CIVIL ENGINEERS RIVERSIDE, CALIFORNIA APPROVED BY P. N. Webb DATE 1/6/70 R.E. No. 9876 W.O. 69-265 FOR: City of Riverside F.B. 1013	MARK / REVISIONS / APPR. / DATE DESIGNED BY BLL DRAWN BY BFL CHECKED BY BC	CITY OF RIVERSIDE, CALIFORNIA PUBLIC WORKS DEPARTMENT APPROVED BY / BY / DATE PRINCIPAL ENGINEER PARK DEPARTMENT TRAFFIC DIVISION CHIEF PUB. WKS. ENGR.	APPROVED BY DIRECTOR OF PUBLIC WORKS DATE

GARFIELD STREET
SIDEWALK
IMPROVEMENT DISTRICT
FROM CANTERBURY ROAD TO VIA SAN JOSE

SCALE: 1" = 20' HORIZ. 1" = 4' VERT.

ACCOUNT No.
DRAWING NUMBER R-1414
SHEET 2 OF 2
69-265-A