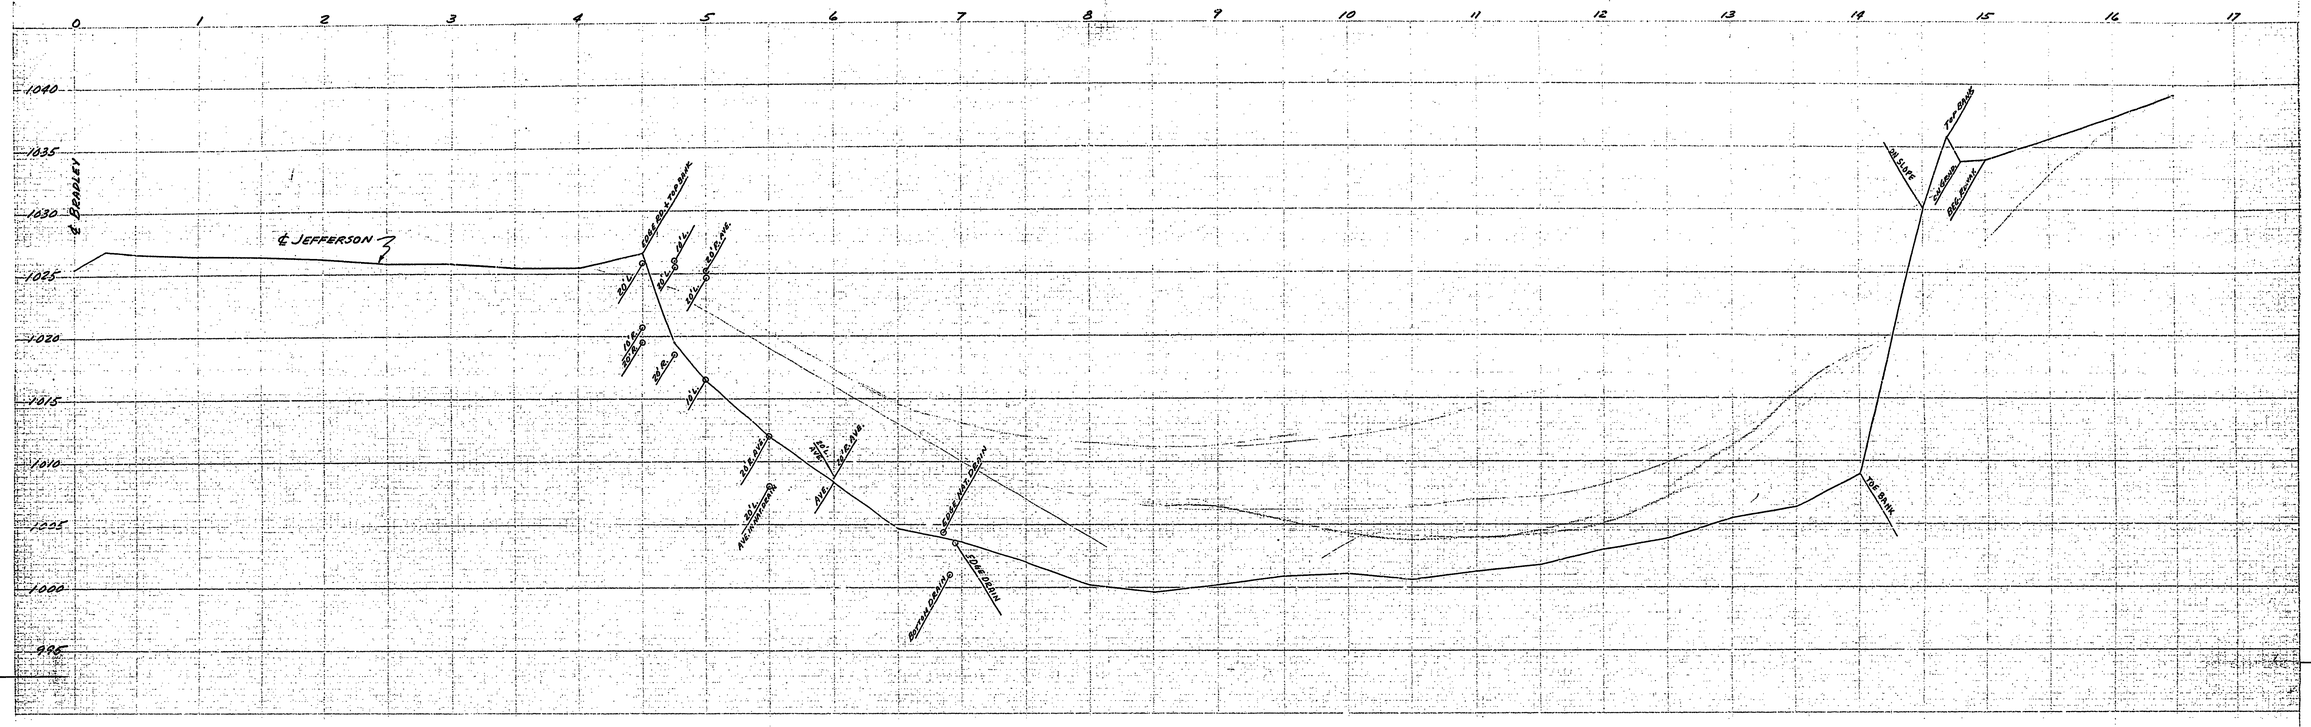

F.B. 69/14

A.V. Jester
office O.V. 6-3311
Vincent Jester
O.V. 6-2422

Jefferson Street

R-128

NOTE: FIGURES SHOWN IN PURPLE ARE 2 TIMES TOO LARGE:

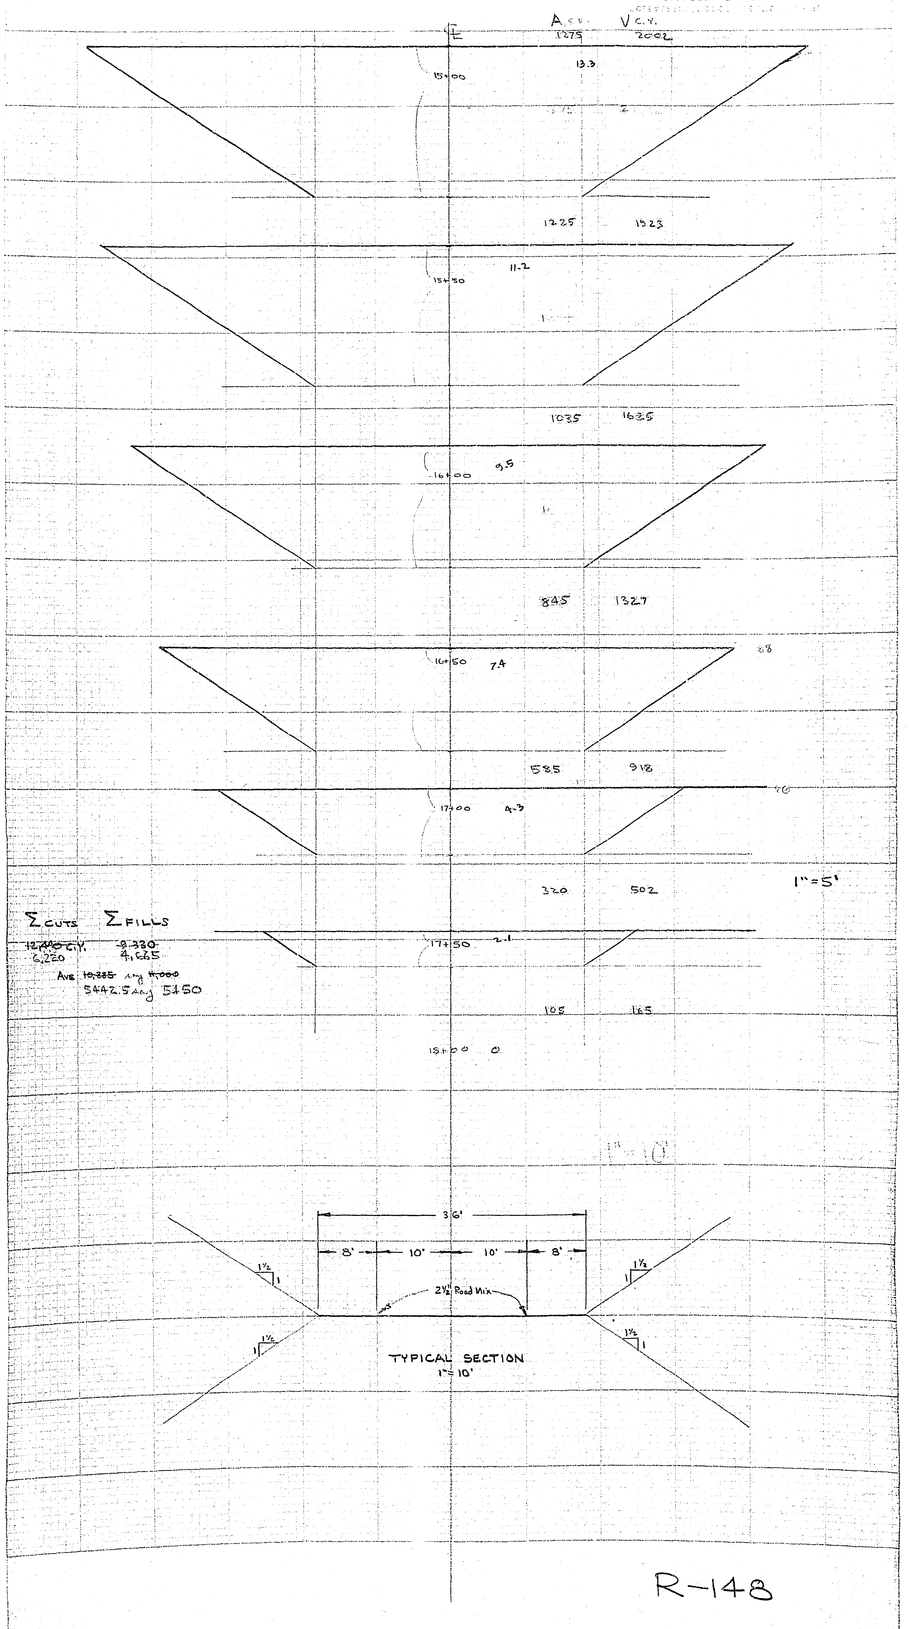

R-148

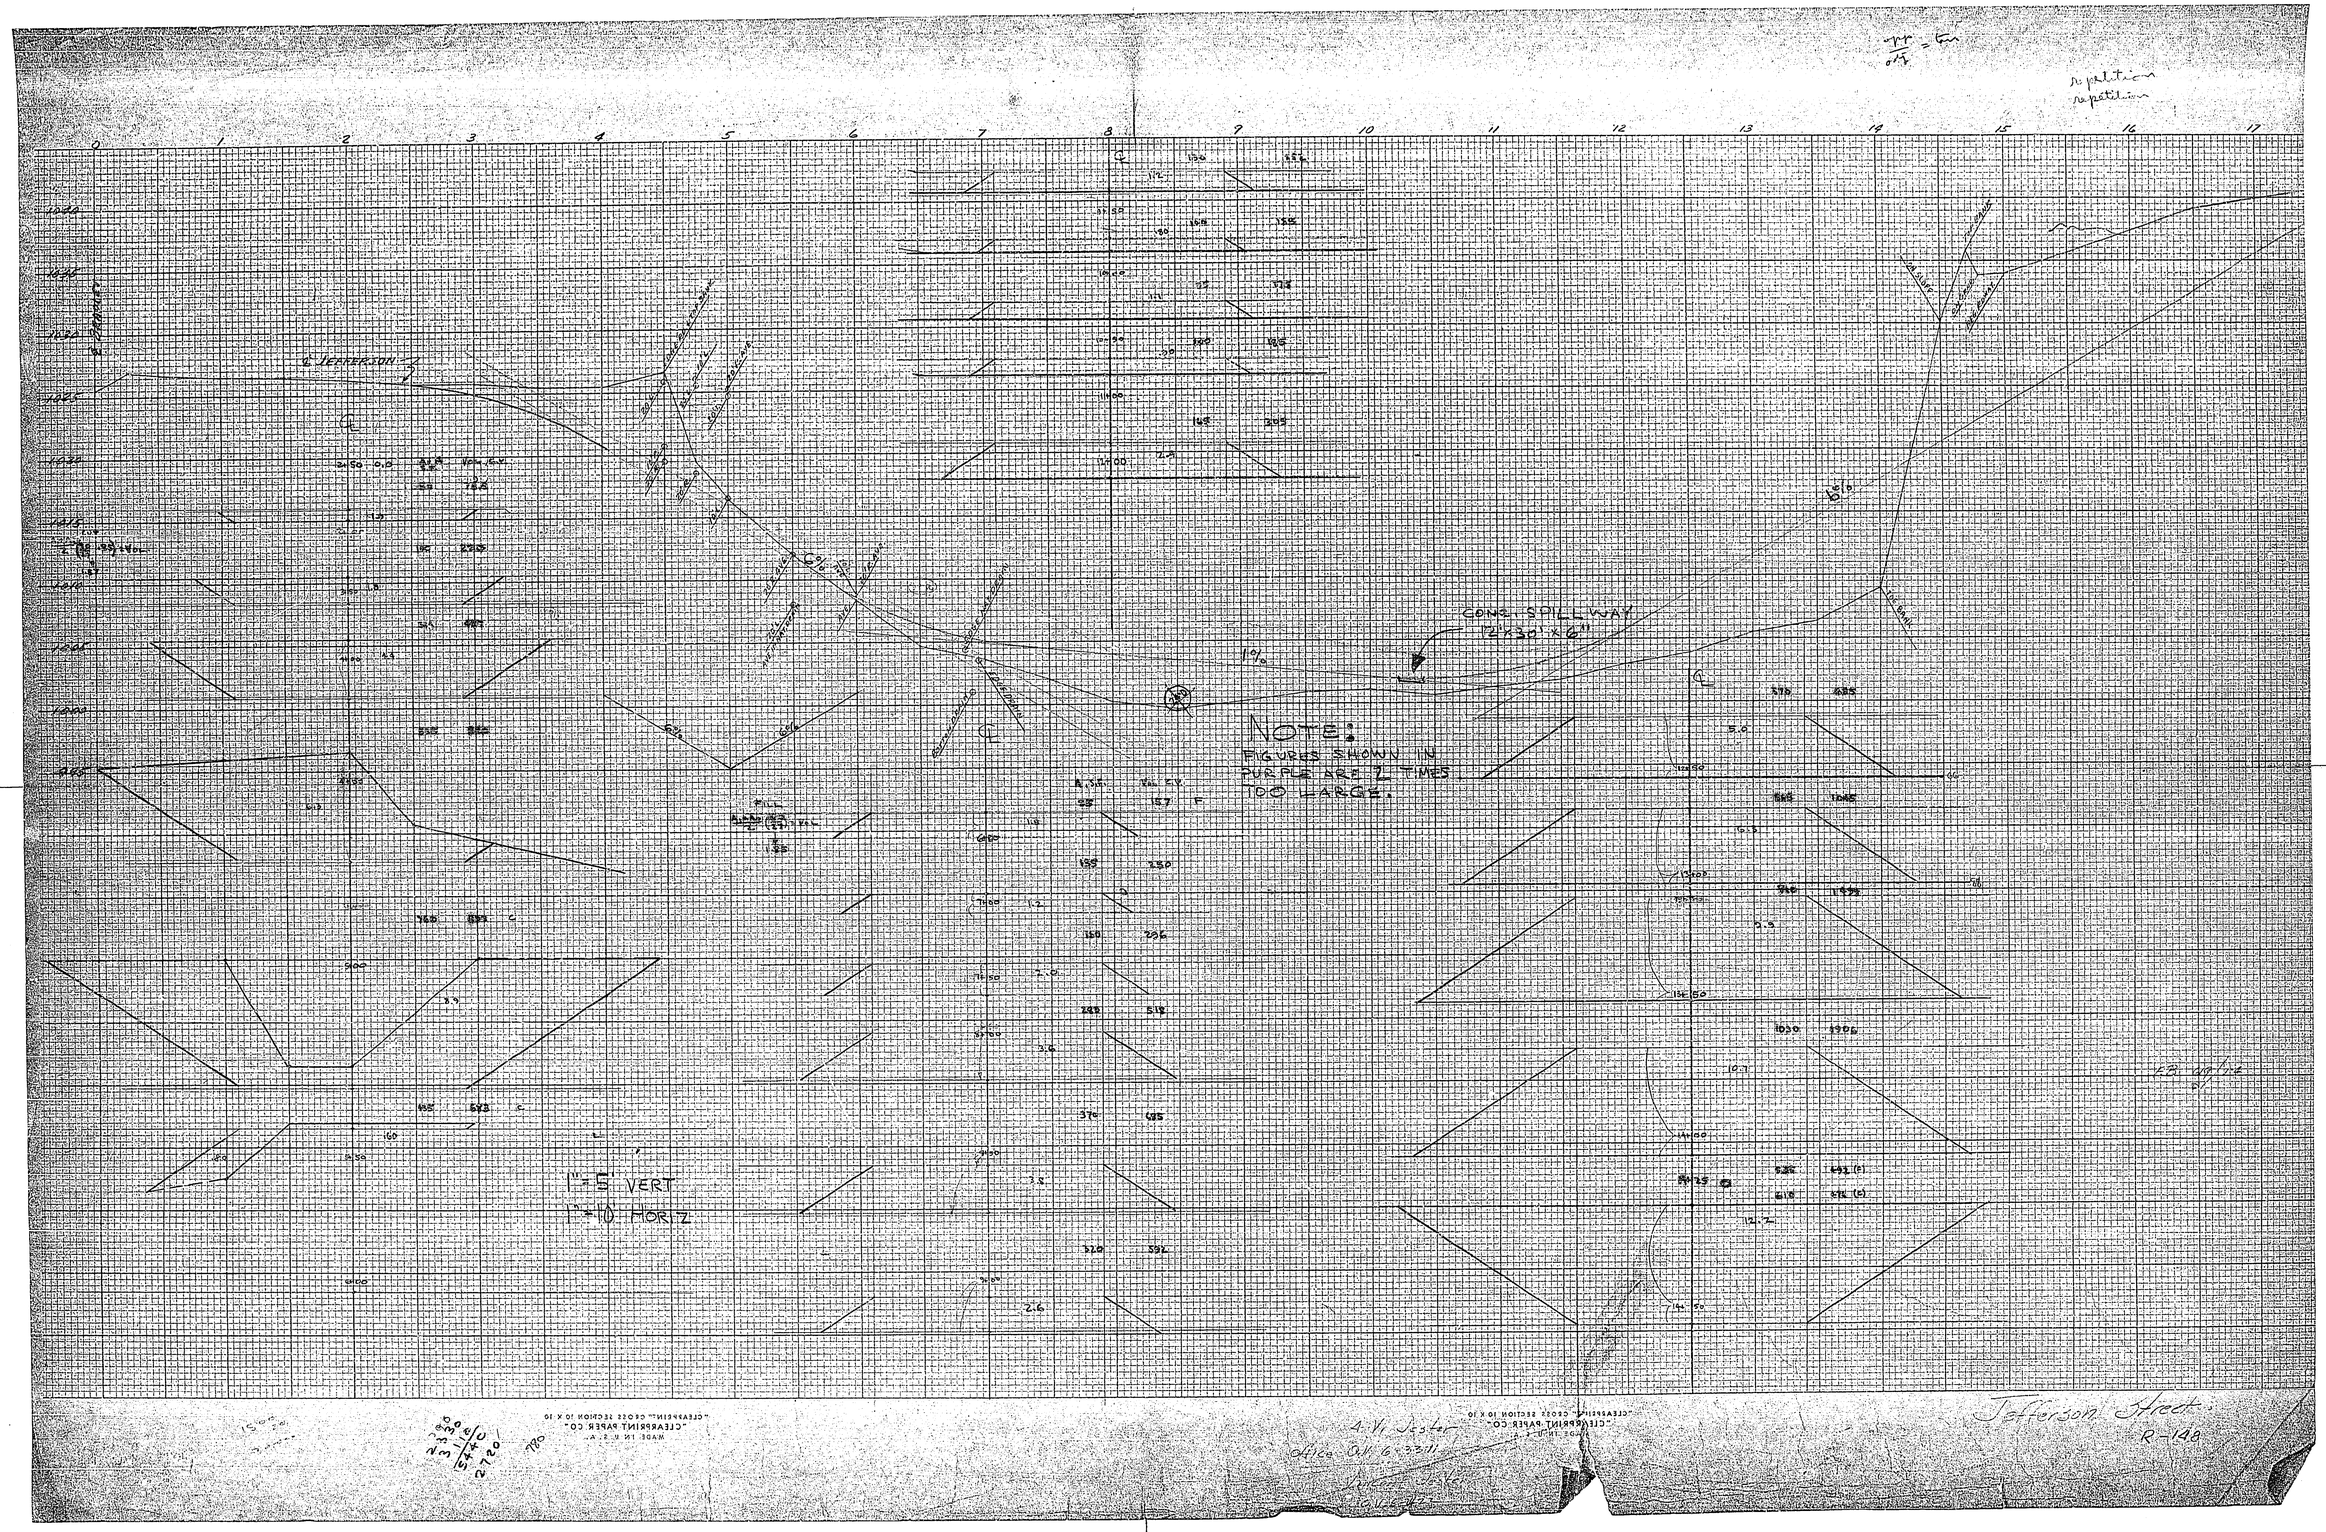

repetition
repetition
℄ JEFFERSON
CONC. SPILLWAY
12'x30'x6"
NOTE:
FIGURES SHOWN IN
PURPLE ARE 2 TIMES
TOO LARGE.
1"=5' VERT
1"=10' HORIZ
Jefferson Street
R-148