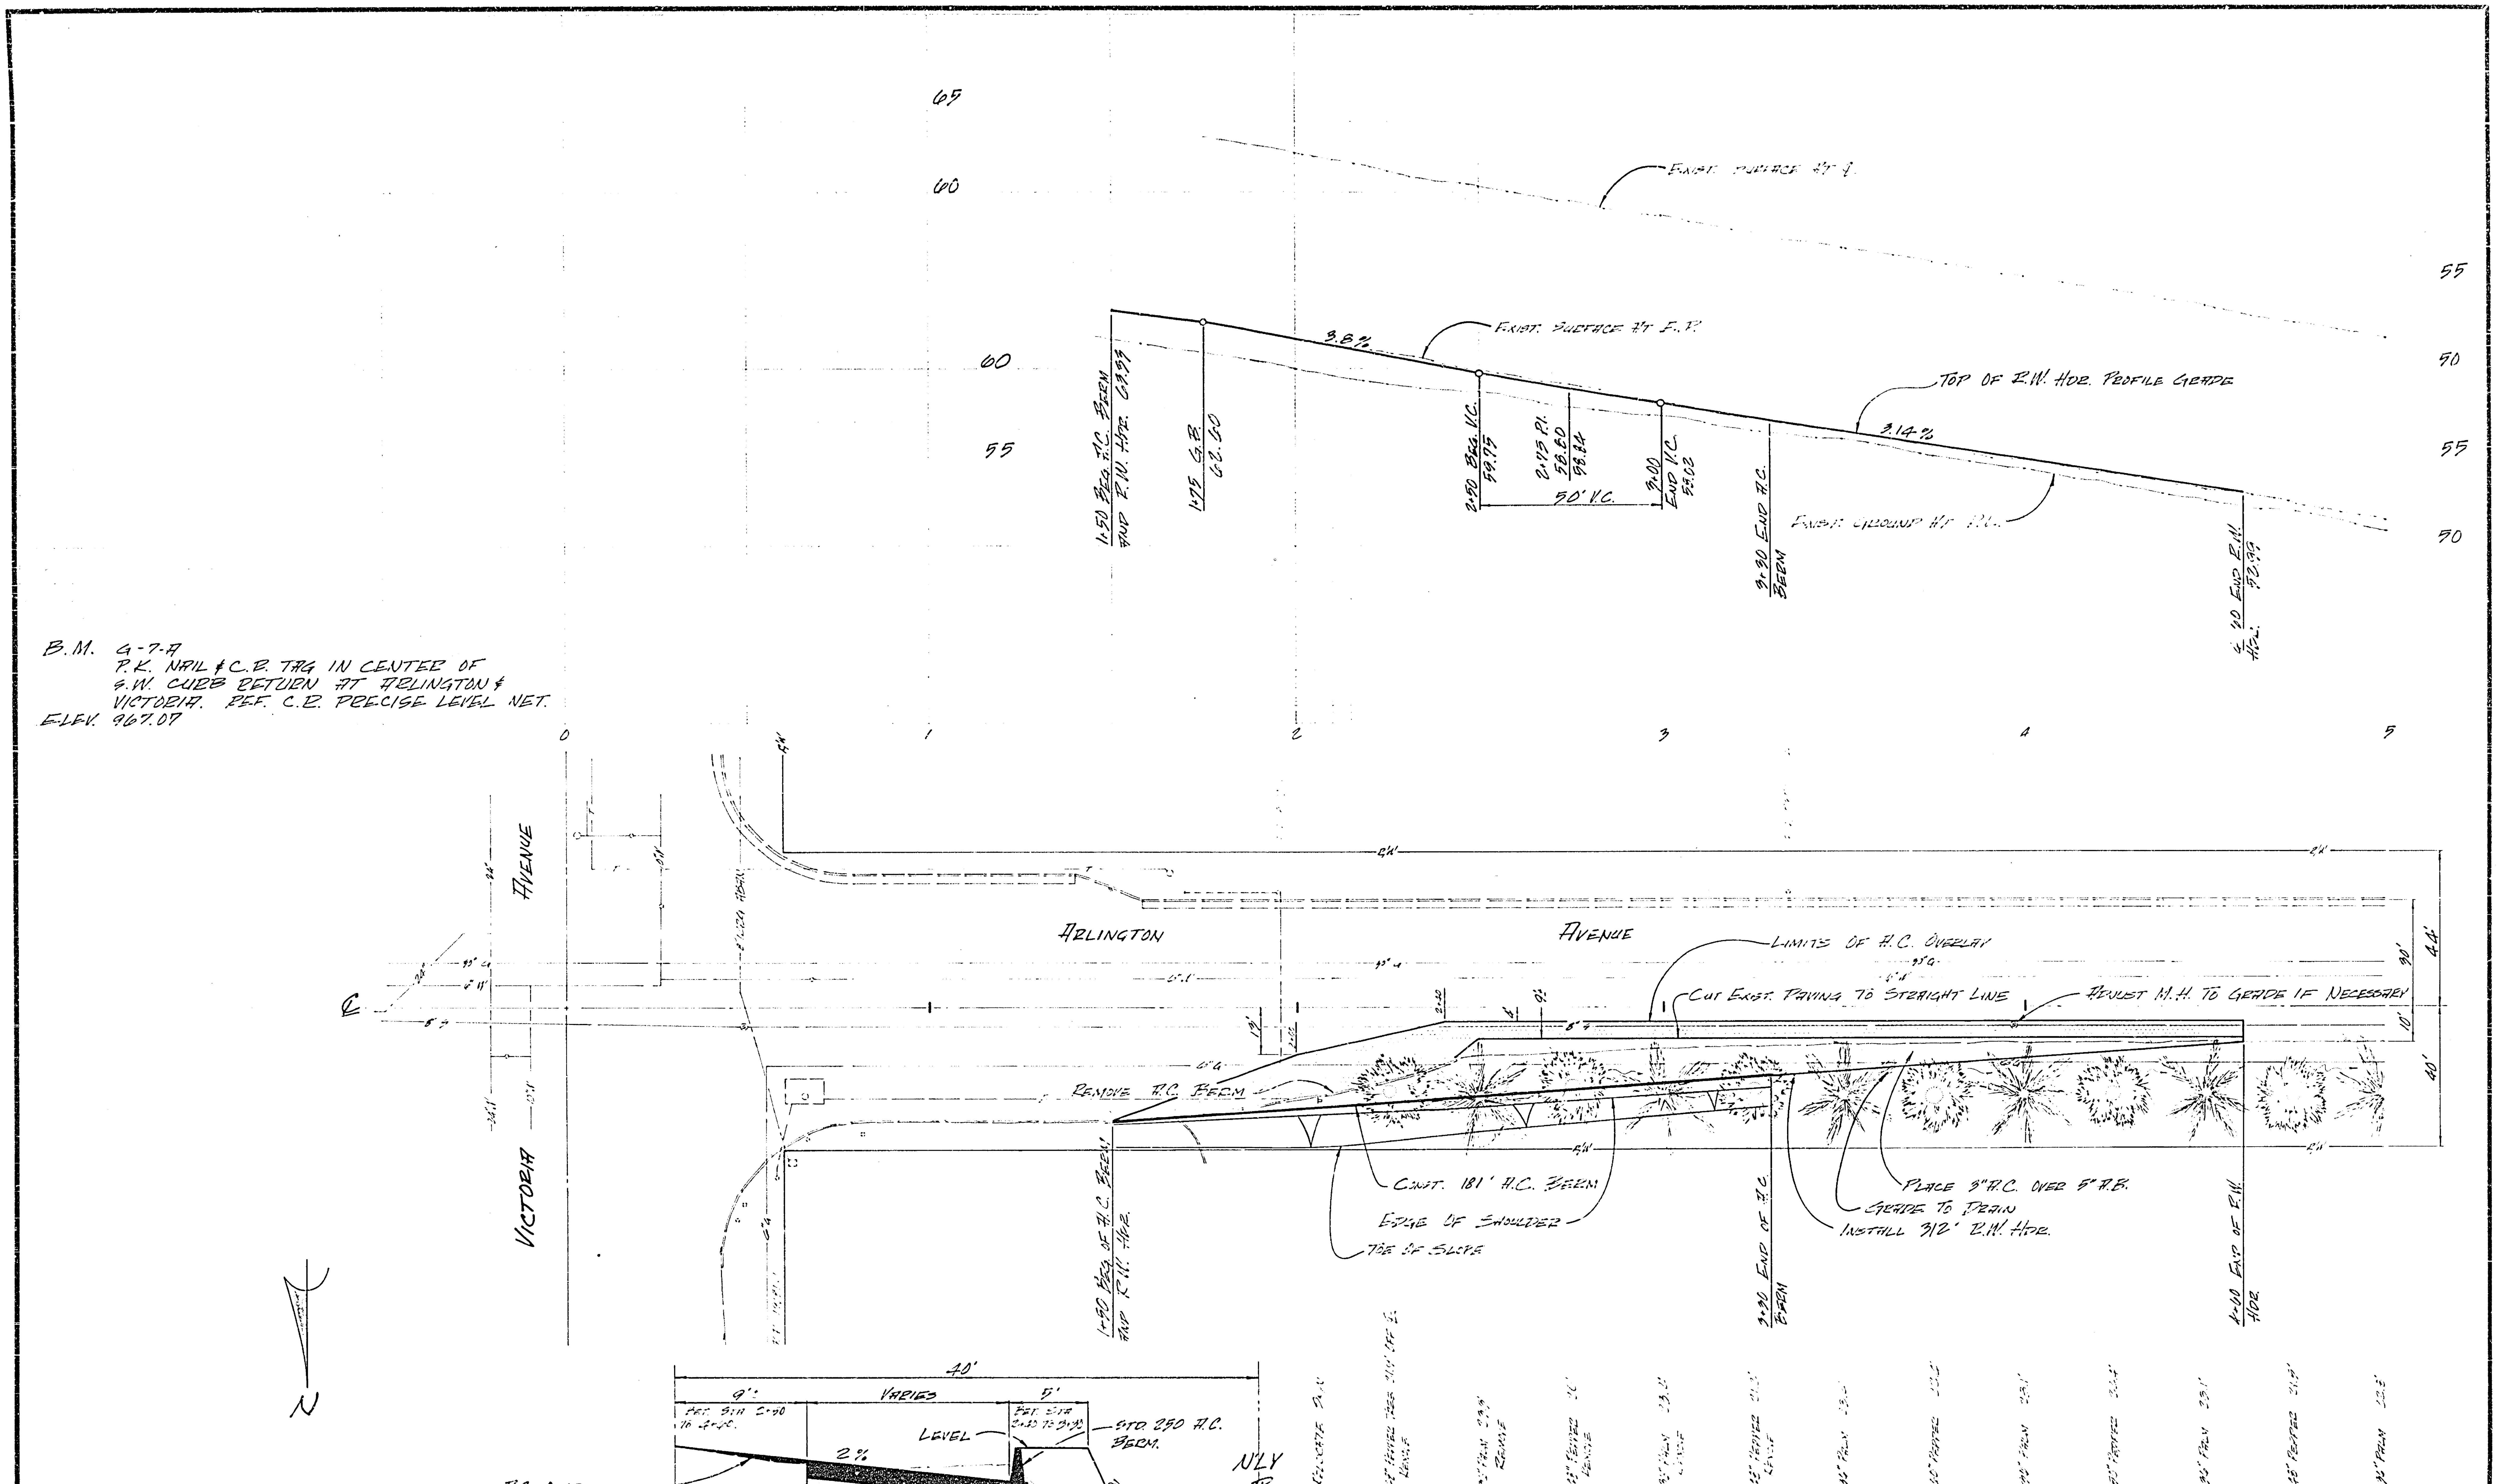

Acc. No. 30-575-224-90

CITY OF RIVERSIDE, CALIFORNIA DEPARTMENT OF PUBLIC WORKS	ARLINGTON AVENUE WIDENING FROM 150' TO 460' W'LY. OF VICTORIA AVENUE	PROJECT NO. R-1507	SHEET 1 OF 1
APPROVED BY William D. Gardner, DIRECTOR OF PUBLIC WORKS DATE 8/3/71	HORIZ. SCALE: 1" = 20' VERT. SCALE: 1" = 4'	FILE NO.	

DRAWN BY KARL