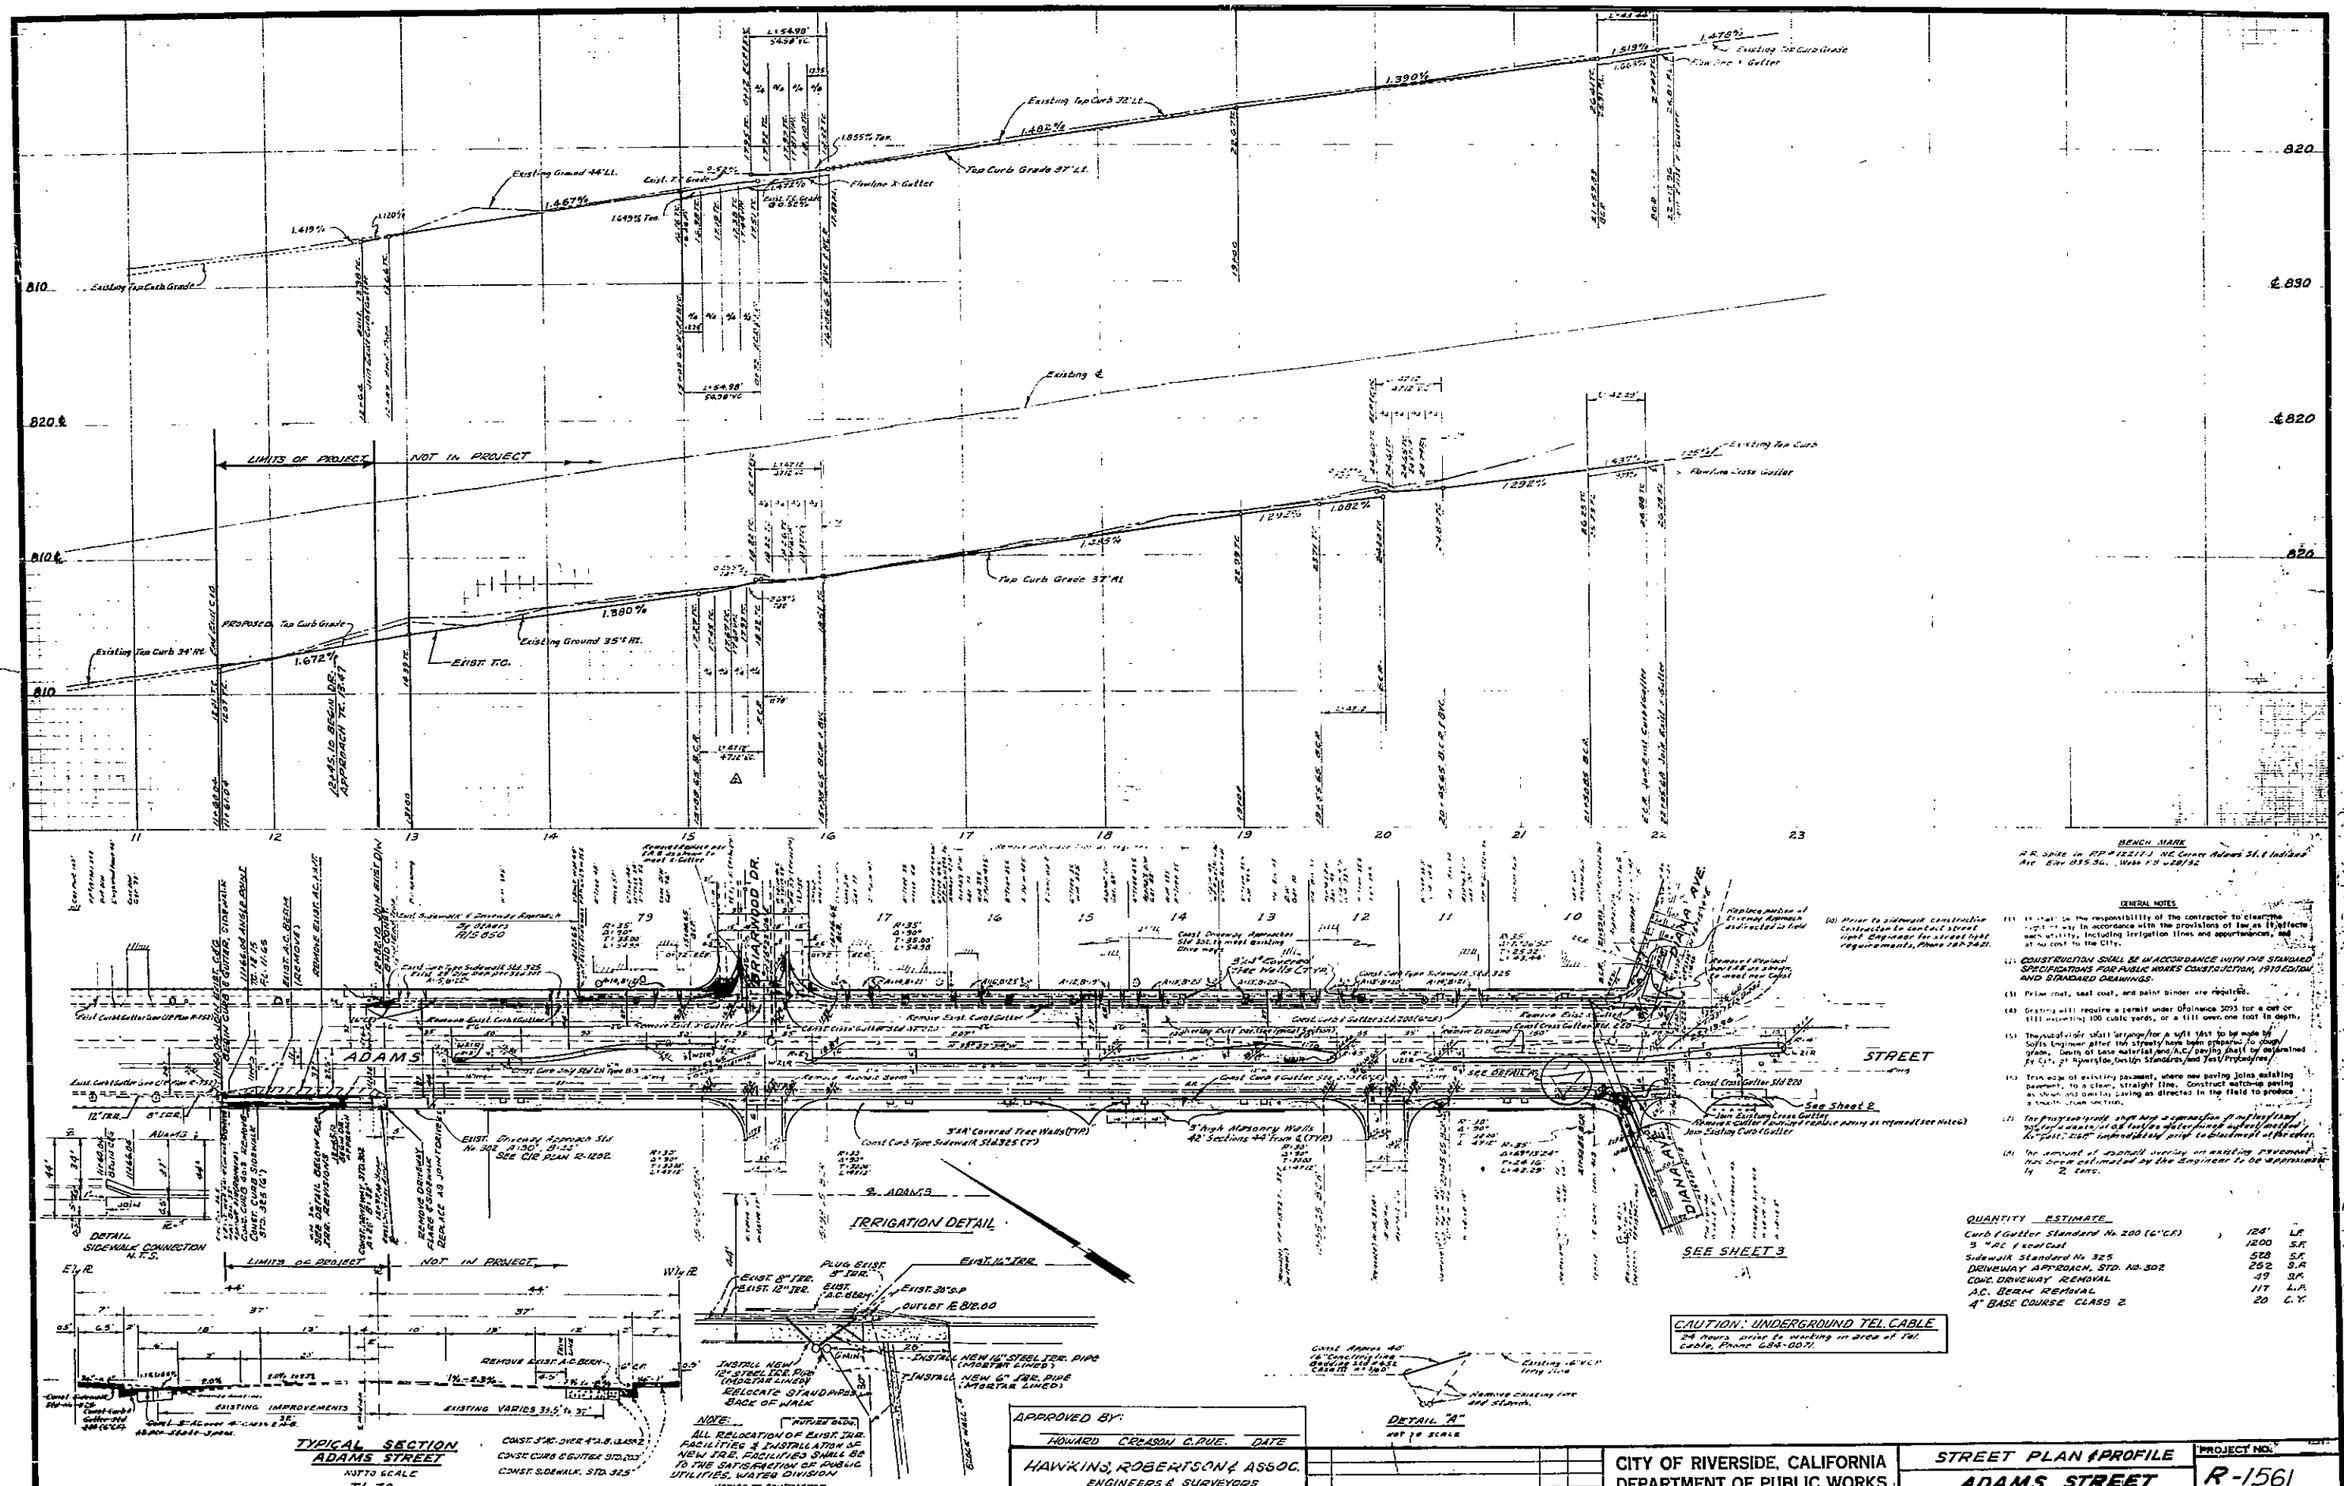


Adapted from Plan R-1202