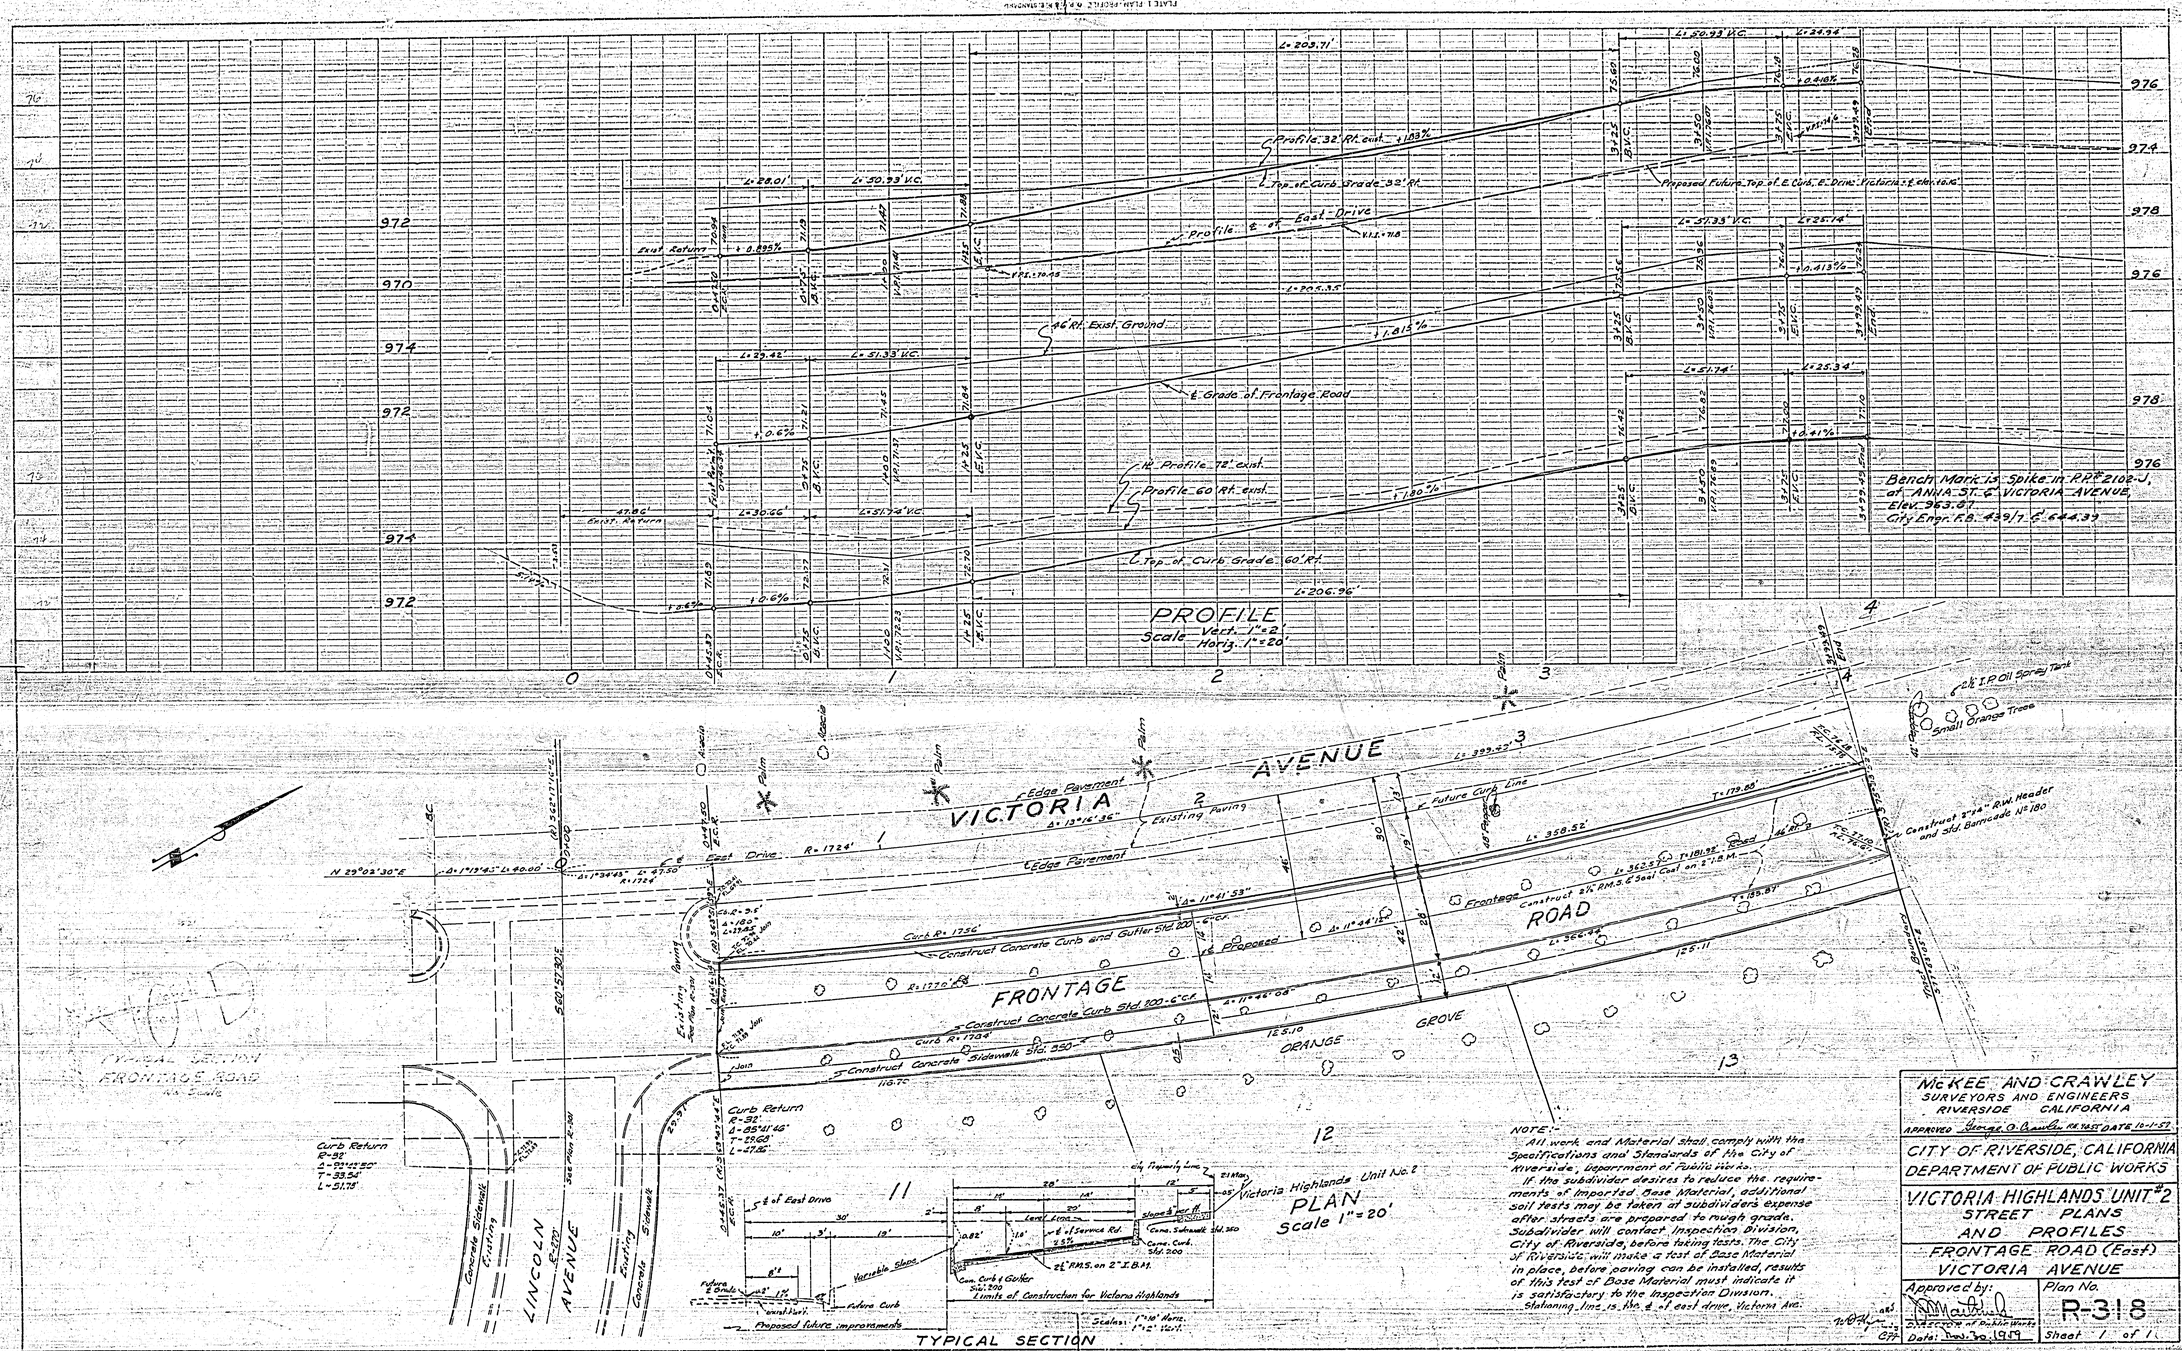

NOTE:-
All work and Material shall comply with the Specifications and Standards of the City of Riverside, Department of Public Works. If the subdivider desires to reduce the requirements of imported Base Material, additional soil tests may be taken at subdivider's expense after streets are prepared to rough grade. Subdivider will contact Inspection Division, City of Riverside, before taking tests. The City of Riverside will make a test of Base Material in place, before paving can be installed, results of this test of Base Material must indicate it is satisfactory to the Inspection Division. Stationing line is the ℄ of east drive, Victoria Ave.

McKEE AND CRAWLEY
SURVEYORS AND ENGINEERS
RIVERSIDE CALIFORNIA

APPROVED George O. Crawley RE 11257 DATE 10-1-57

CITY OF RIVERSIDE, CALIFORNIA
DEPARTMENT OF PUBLIC WORKS

VICTORIA HIGHLANDS UNIT #2
STREET PLANS
AND PROFILES

FRONTAGE ROAD (East)
VICTORIA AVENUE

Approved by: [signature]
Director of Public Works
Date: Nov. 30, 1959

Plan No. R-318
Sheet 1 of 1

PROFILE
SURVEYED
PLOTTED
DRAWN
CHECKED
NOTE BOOK NO.
R.W.A. NOTED
1st EXTENSION INSTRUMENT CURVES

PLAN
SURVEYED
PLOTTED
DRAWN
CHECKED
NOTE BOOK NO.
R.W.A. NOTED
1st EXTENSION INSTRUMENT CURVES