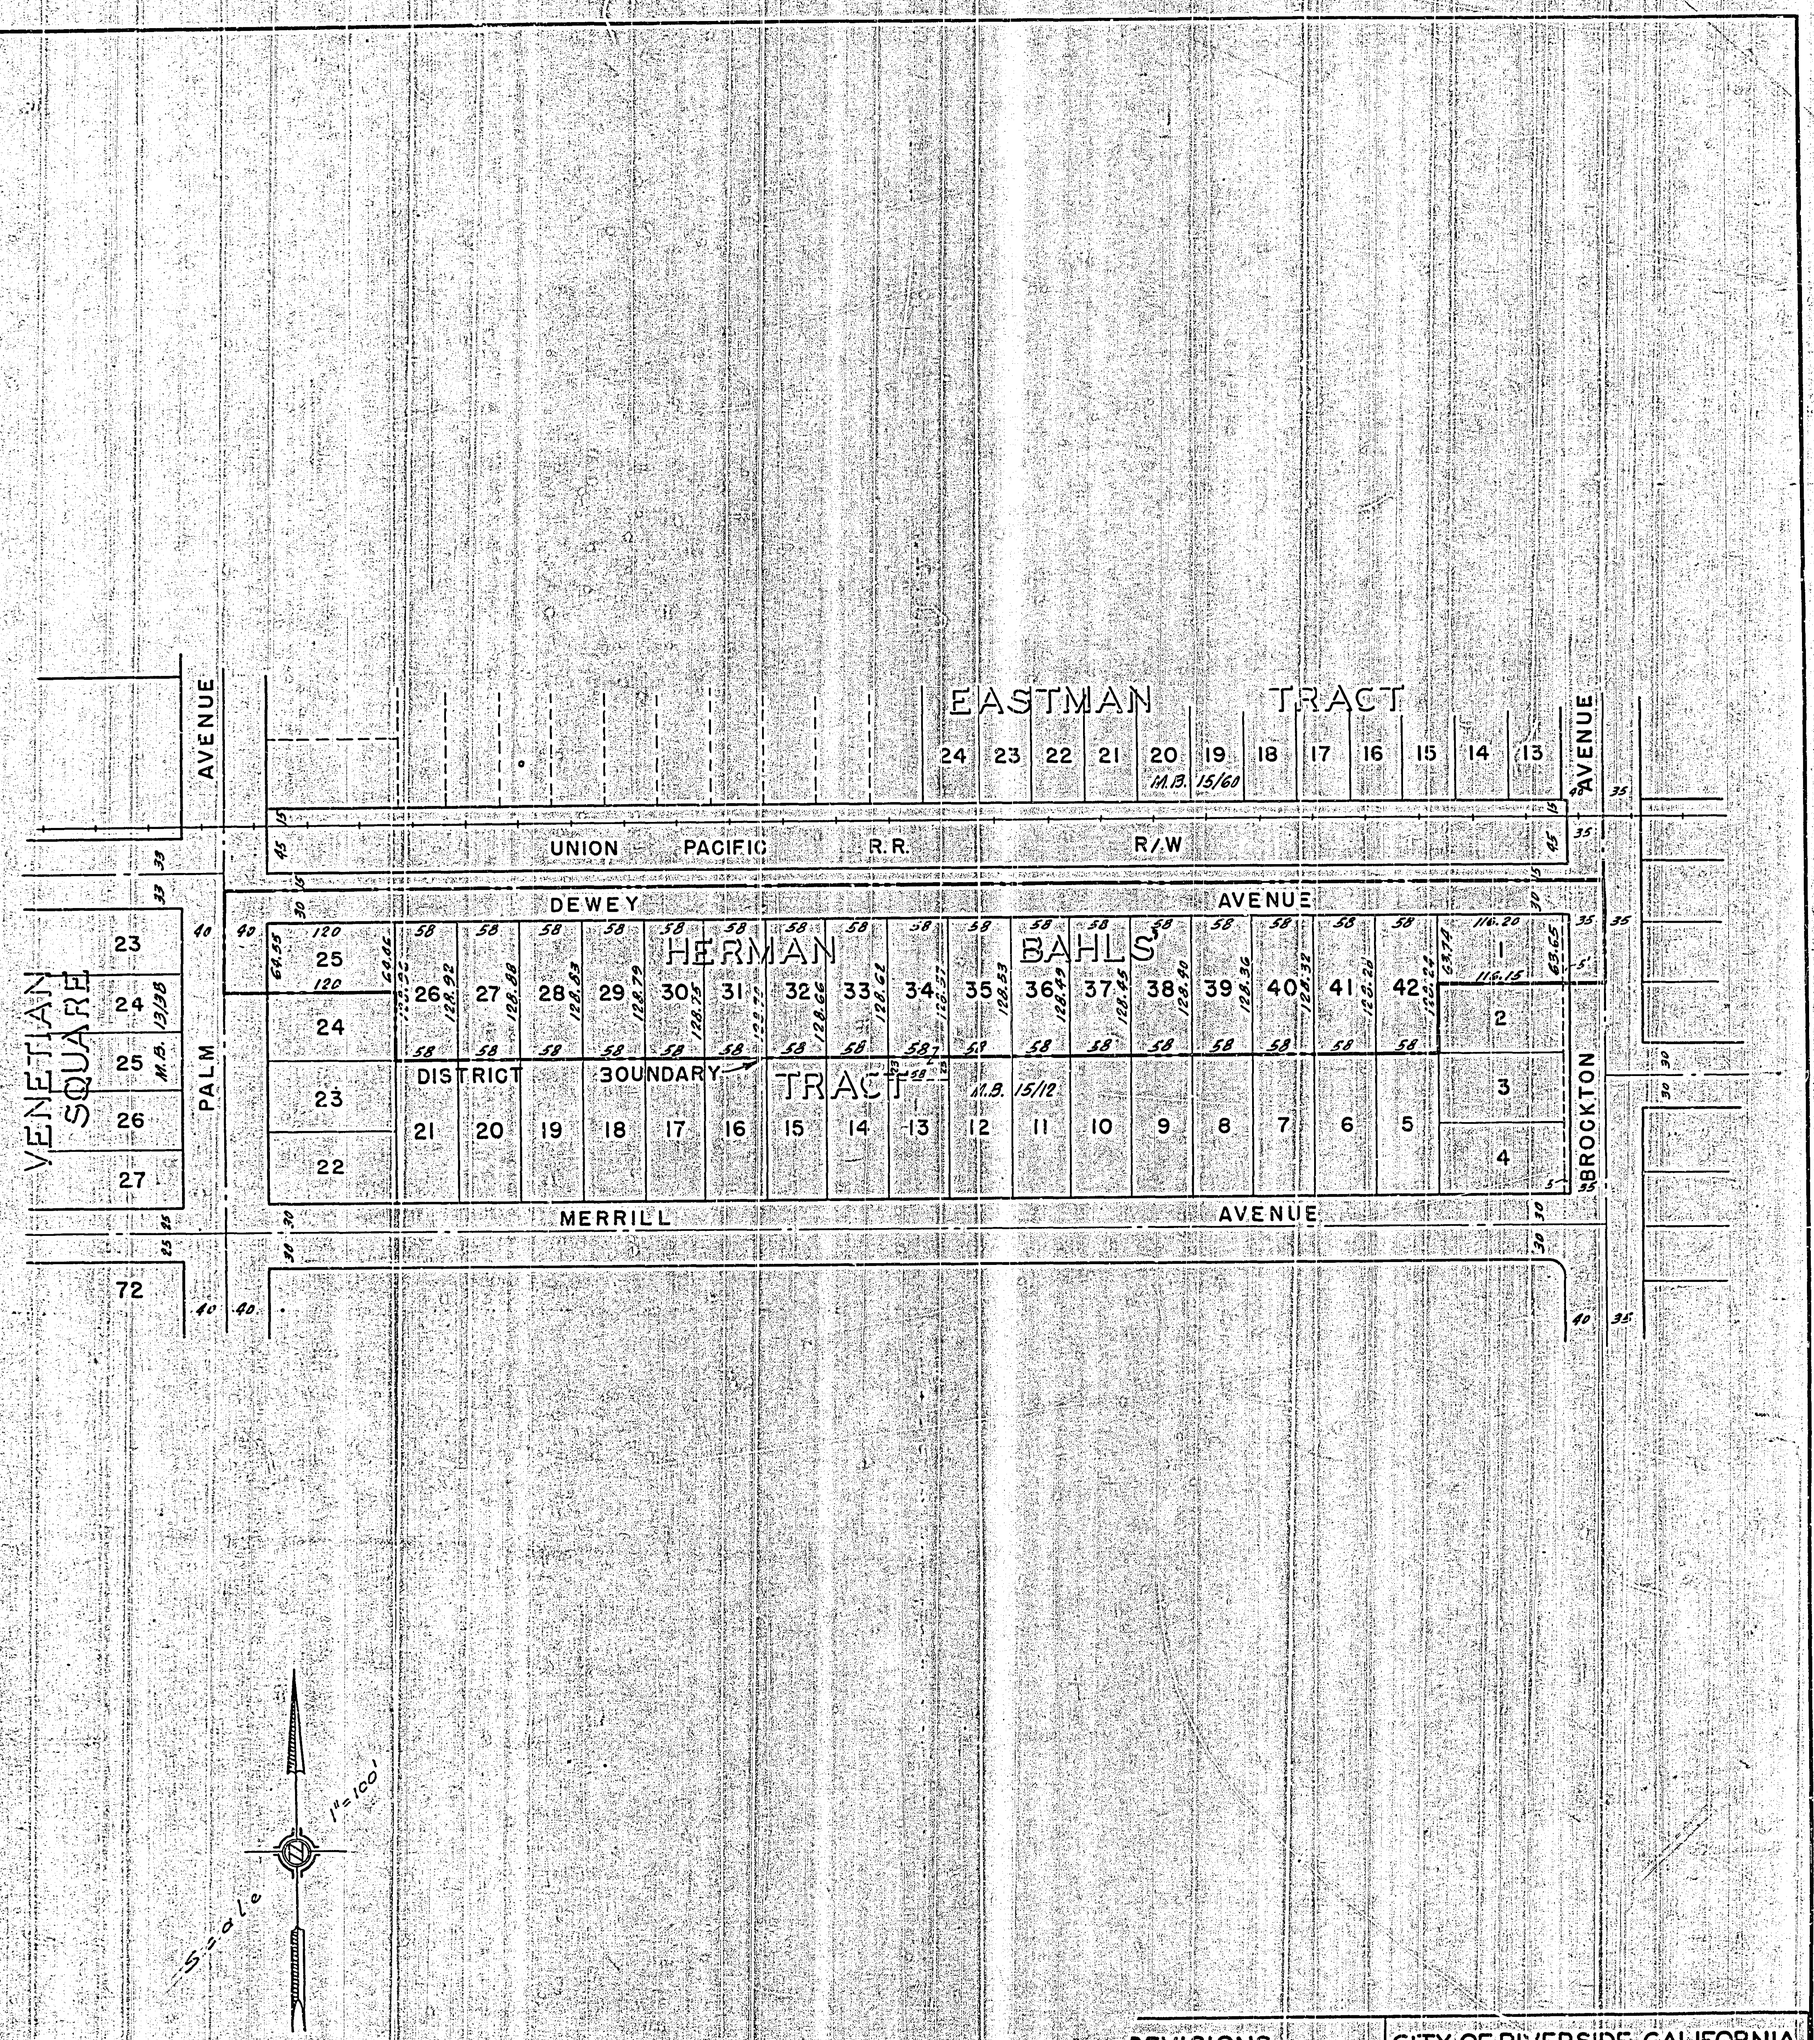

REVISIONS		CITY OF RIVERSIDE, CALIFORNIA DEPARTMENT OF PUBLIC WORKS
DATE	DESCRIPTION	DEWEY AVENUE IMPROVEMENT DISTRICT NO. 3

MAP SHOWING THE LANDS INCLUDED WITHIN THE ASSESSMENT DISTRICT TO BE BENEFITED BY THE CONSTRUCTION OF STREET IMPROVEMENTS

DESIGNED BY H.L.M.
DRAWN BY H.L.M.
CHECKED BY Ernest N. Webb R.E. 1876
RECOMMENDED BY A. R. Hall ASSISTANT CITY ENGINEER
APPROVED BY [signature] DIRECTOR OF PUBLIC WORKS
DATE 12-7-60

R-335A

SHEET 1 OF 1