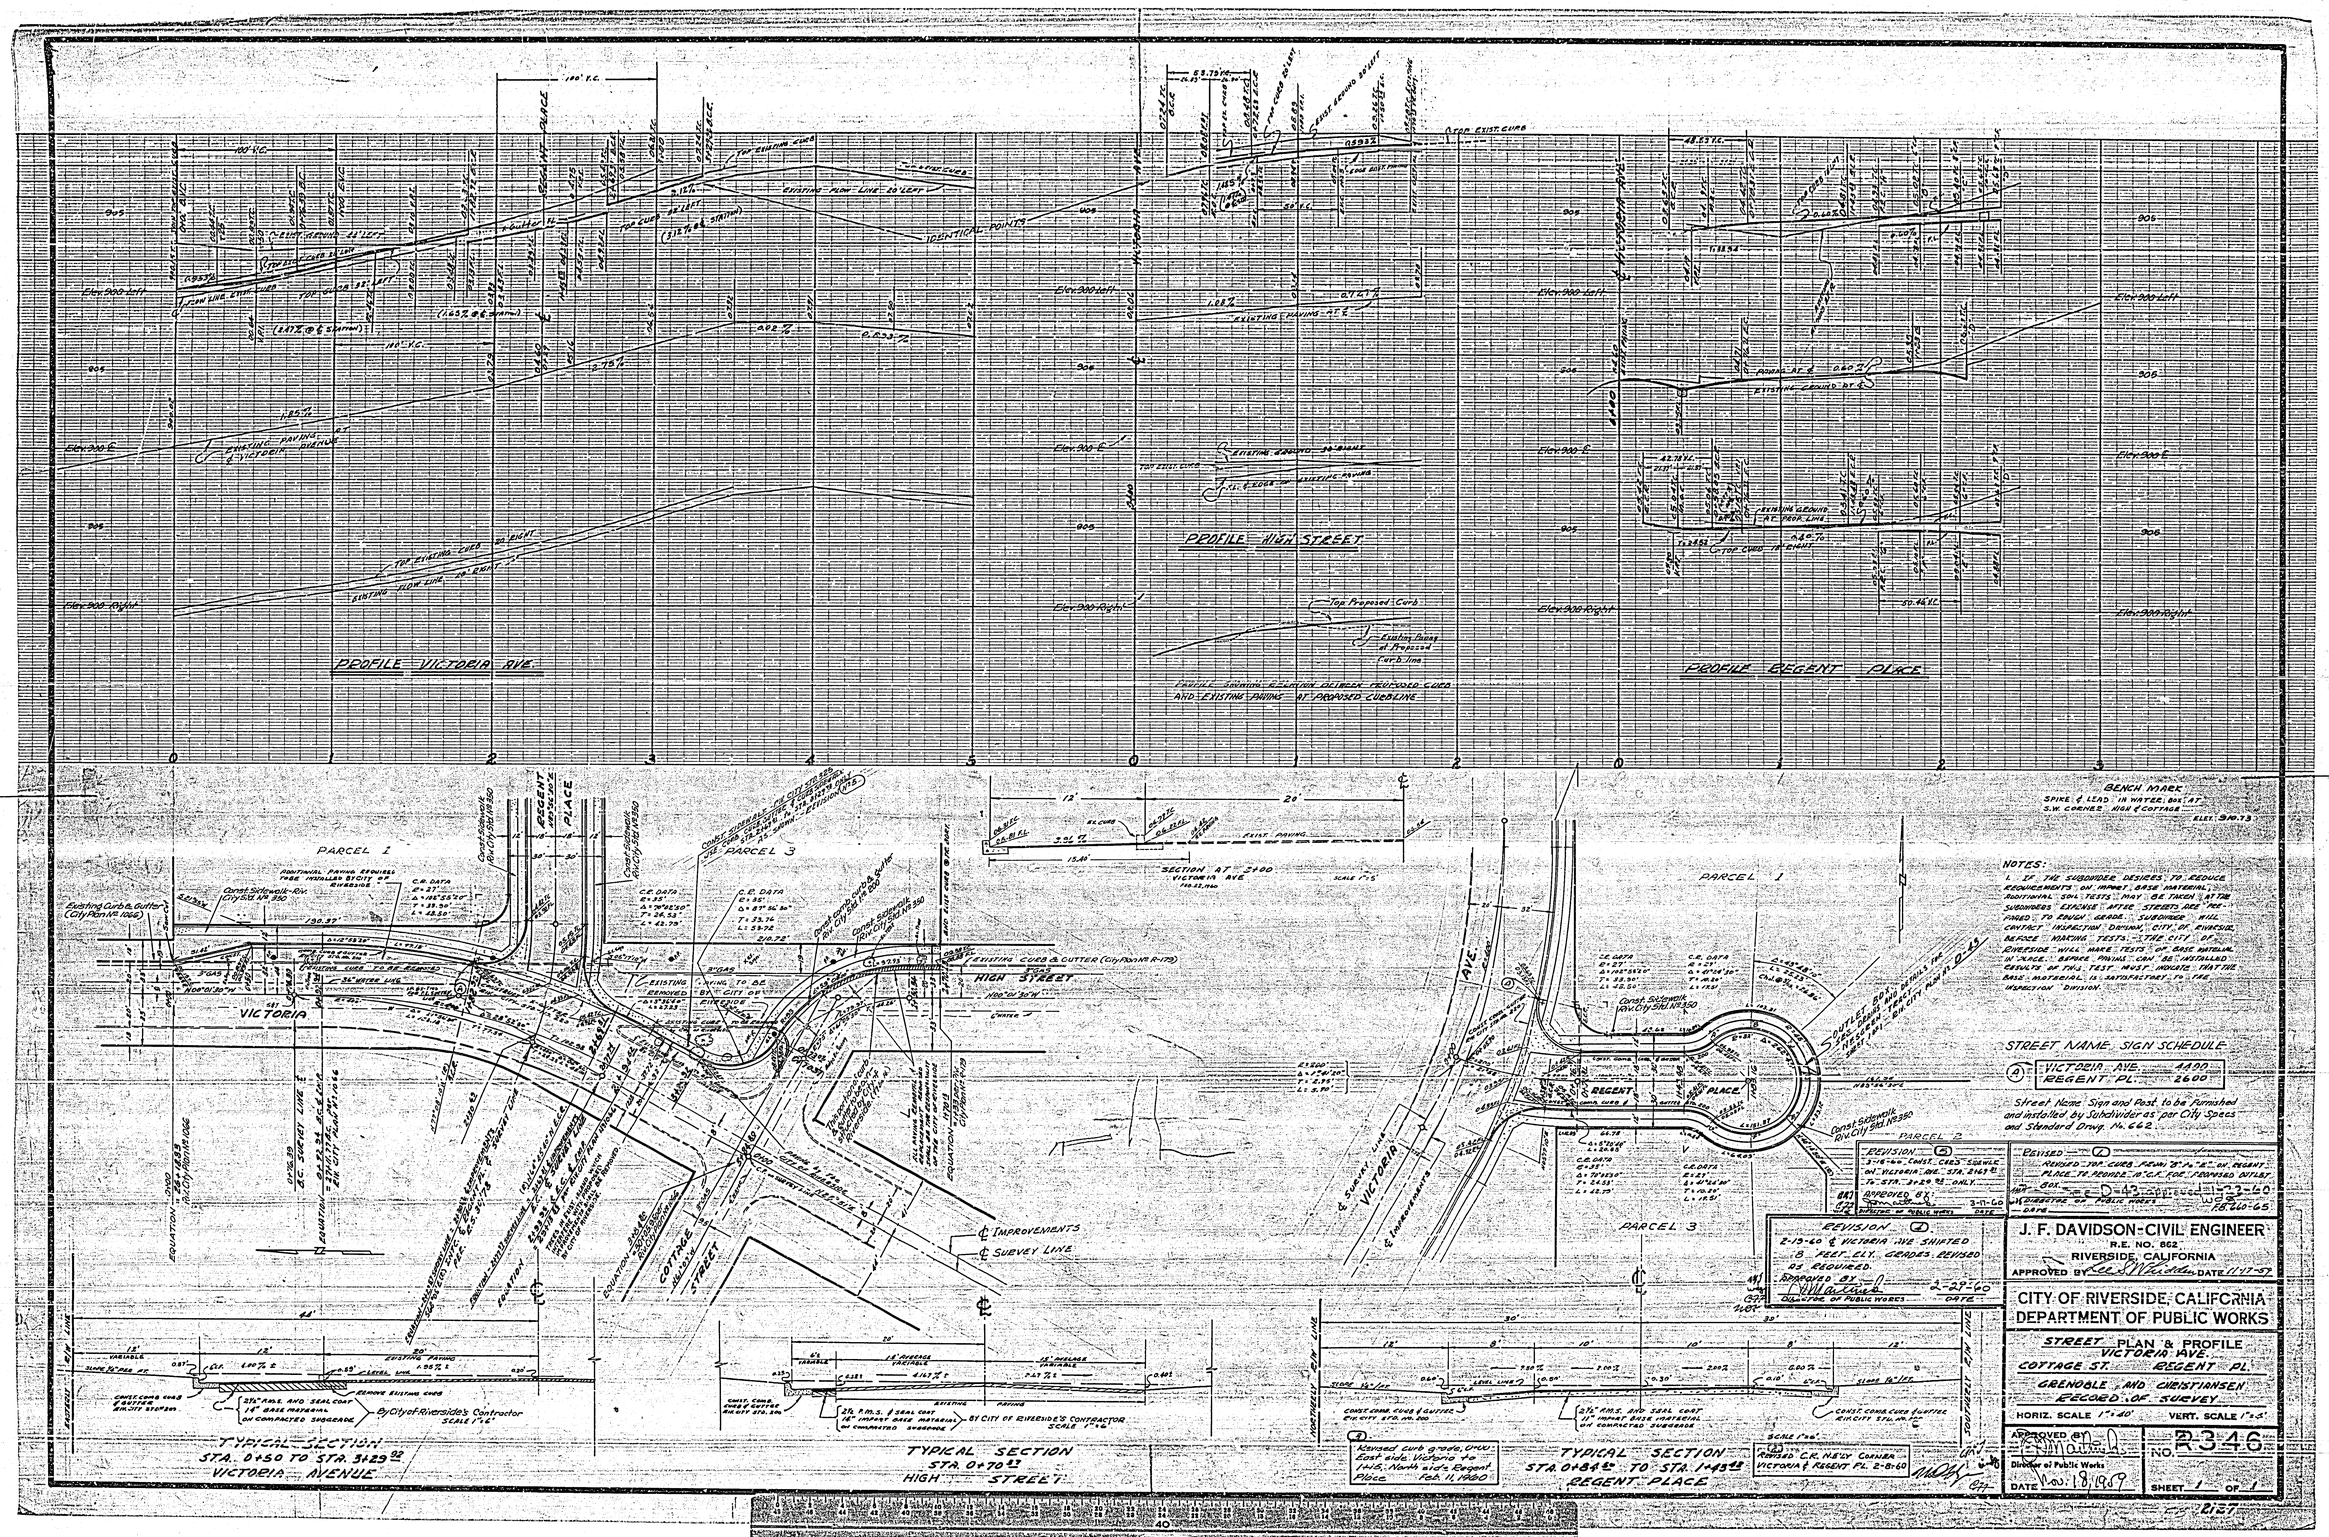
PROFILE VICTORIA AVE.
PROFILE HIGH STREET
PROFILE REGENT PLACE
PARCEL 1
PARCEL 3
VICTORIA
HIGH STREET
REGENT PLACE
COTTAGE STREET
SECTION AT 2+00 VICTORIA AVE
TYPICAL SECTION STA. 0+50 TO STA. 3+29.92 VICTORIA AVENUE
TYPICAL SECTION STA. 0+70.83 HIGH STREET
TYPICAL SECTION STA. 0+84.50 TO STA. 1+43.48 REGENT PLACE
BENCH MARK
NOTES:
STREET NAME SIGN SCHEDULE
VICTORIA AVE. 4400
REGENT PL. 2600
J. F. DAVIDSON-CIVIL ENGINEER
R.E. NO. 862
RIVERSIDE, CALIFORNIA
CITY OF RIVERSIDE, CALIFORNIA
DEPARTMENT OF PUBLIC WORKS
STREET PLAN & PROFILE
VICTORIA AVE.
COTTAGE ST. REGENT PL.
GRENOBLE AND CHRISTIANSEN
RECORD OF SURVEY
HORIZ. SCALE 1"=40'
VERT. SCALE 1"=5'
NO. R346
SHEET 1 OF 1