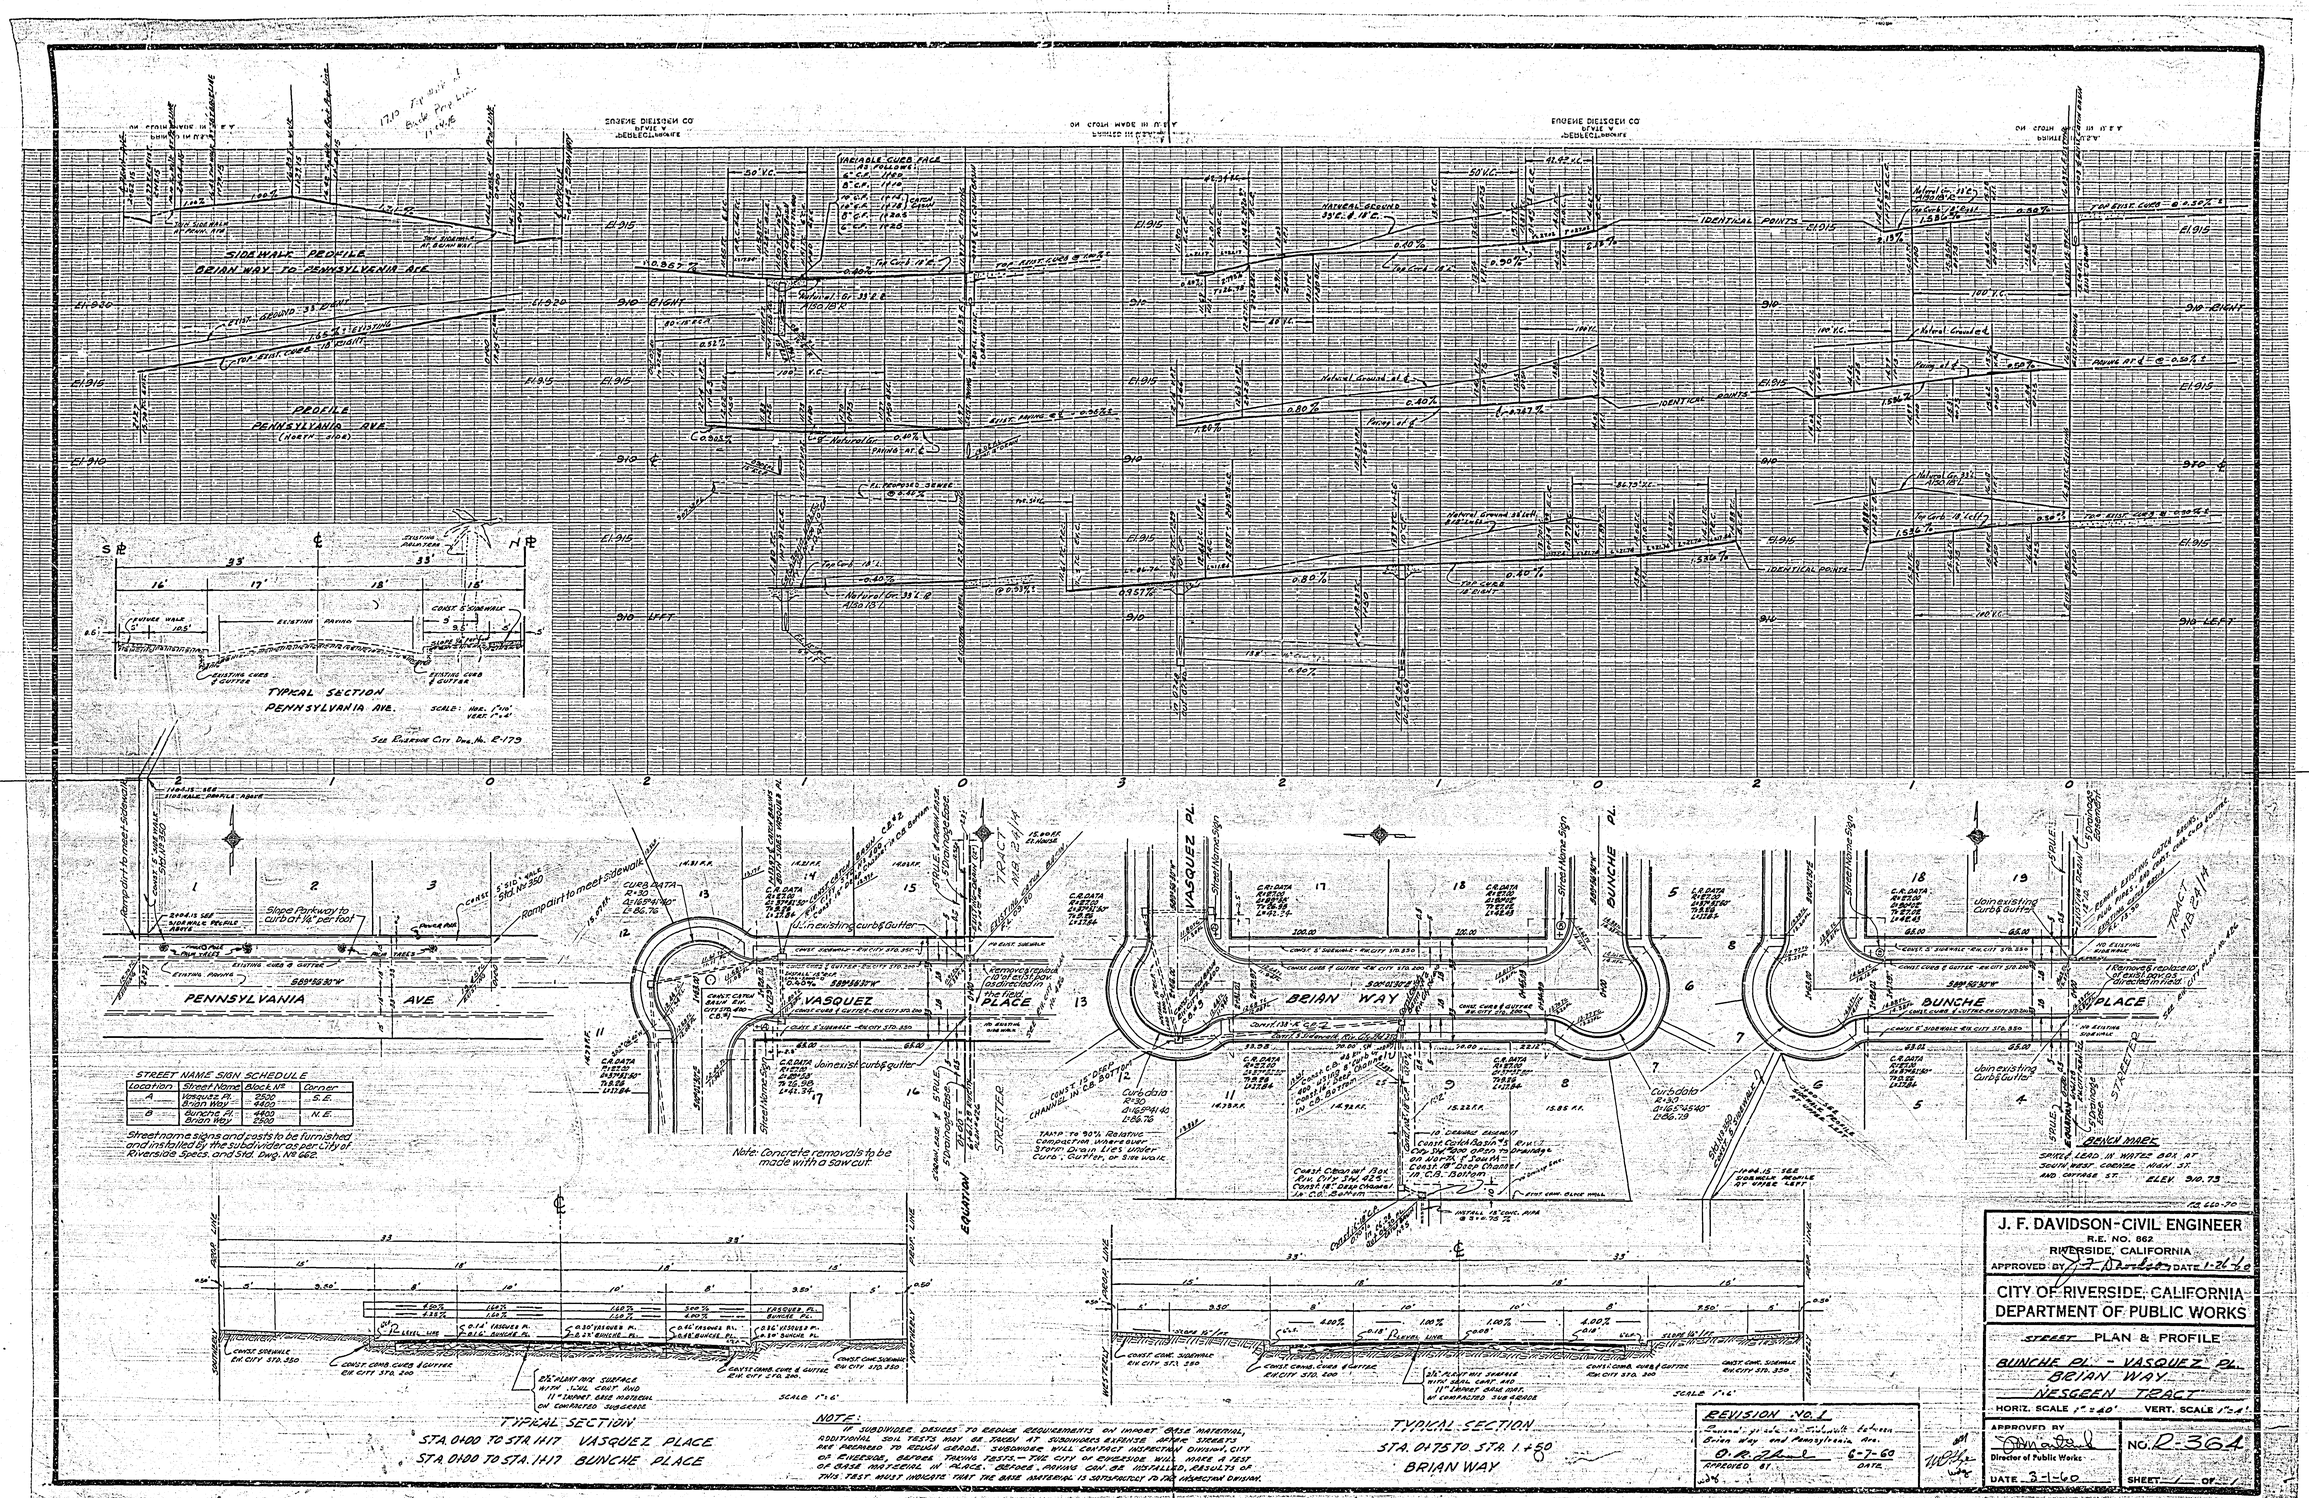

STREET NAME SIGN SCHEDULE

Location	Street Name	Block No.	Corner
A	Vasquez Pl. / Brian Way	2500 / 4400	S.E.
B	Bunche Pl. / Brian Way	4400 / 2500	N.E.

Street name signs and posts to be furnished and installed by the subdivider as per City of Riverside Specs. and Std. Dwg. No. 662.