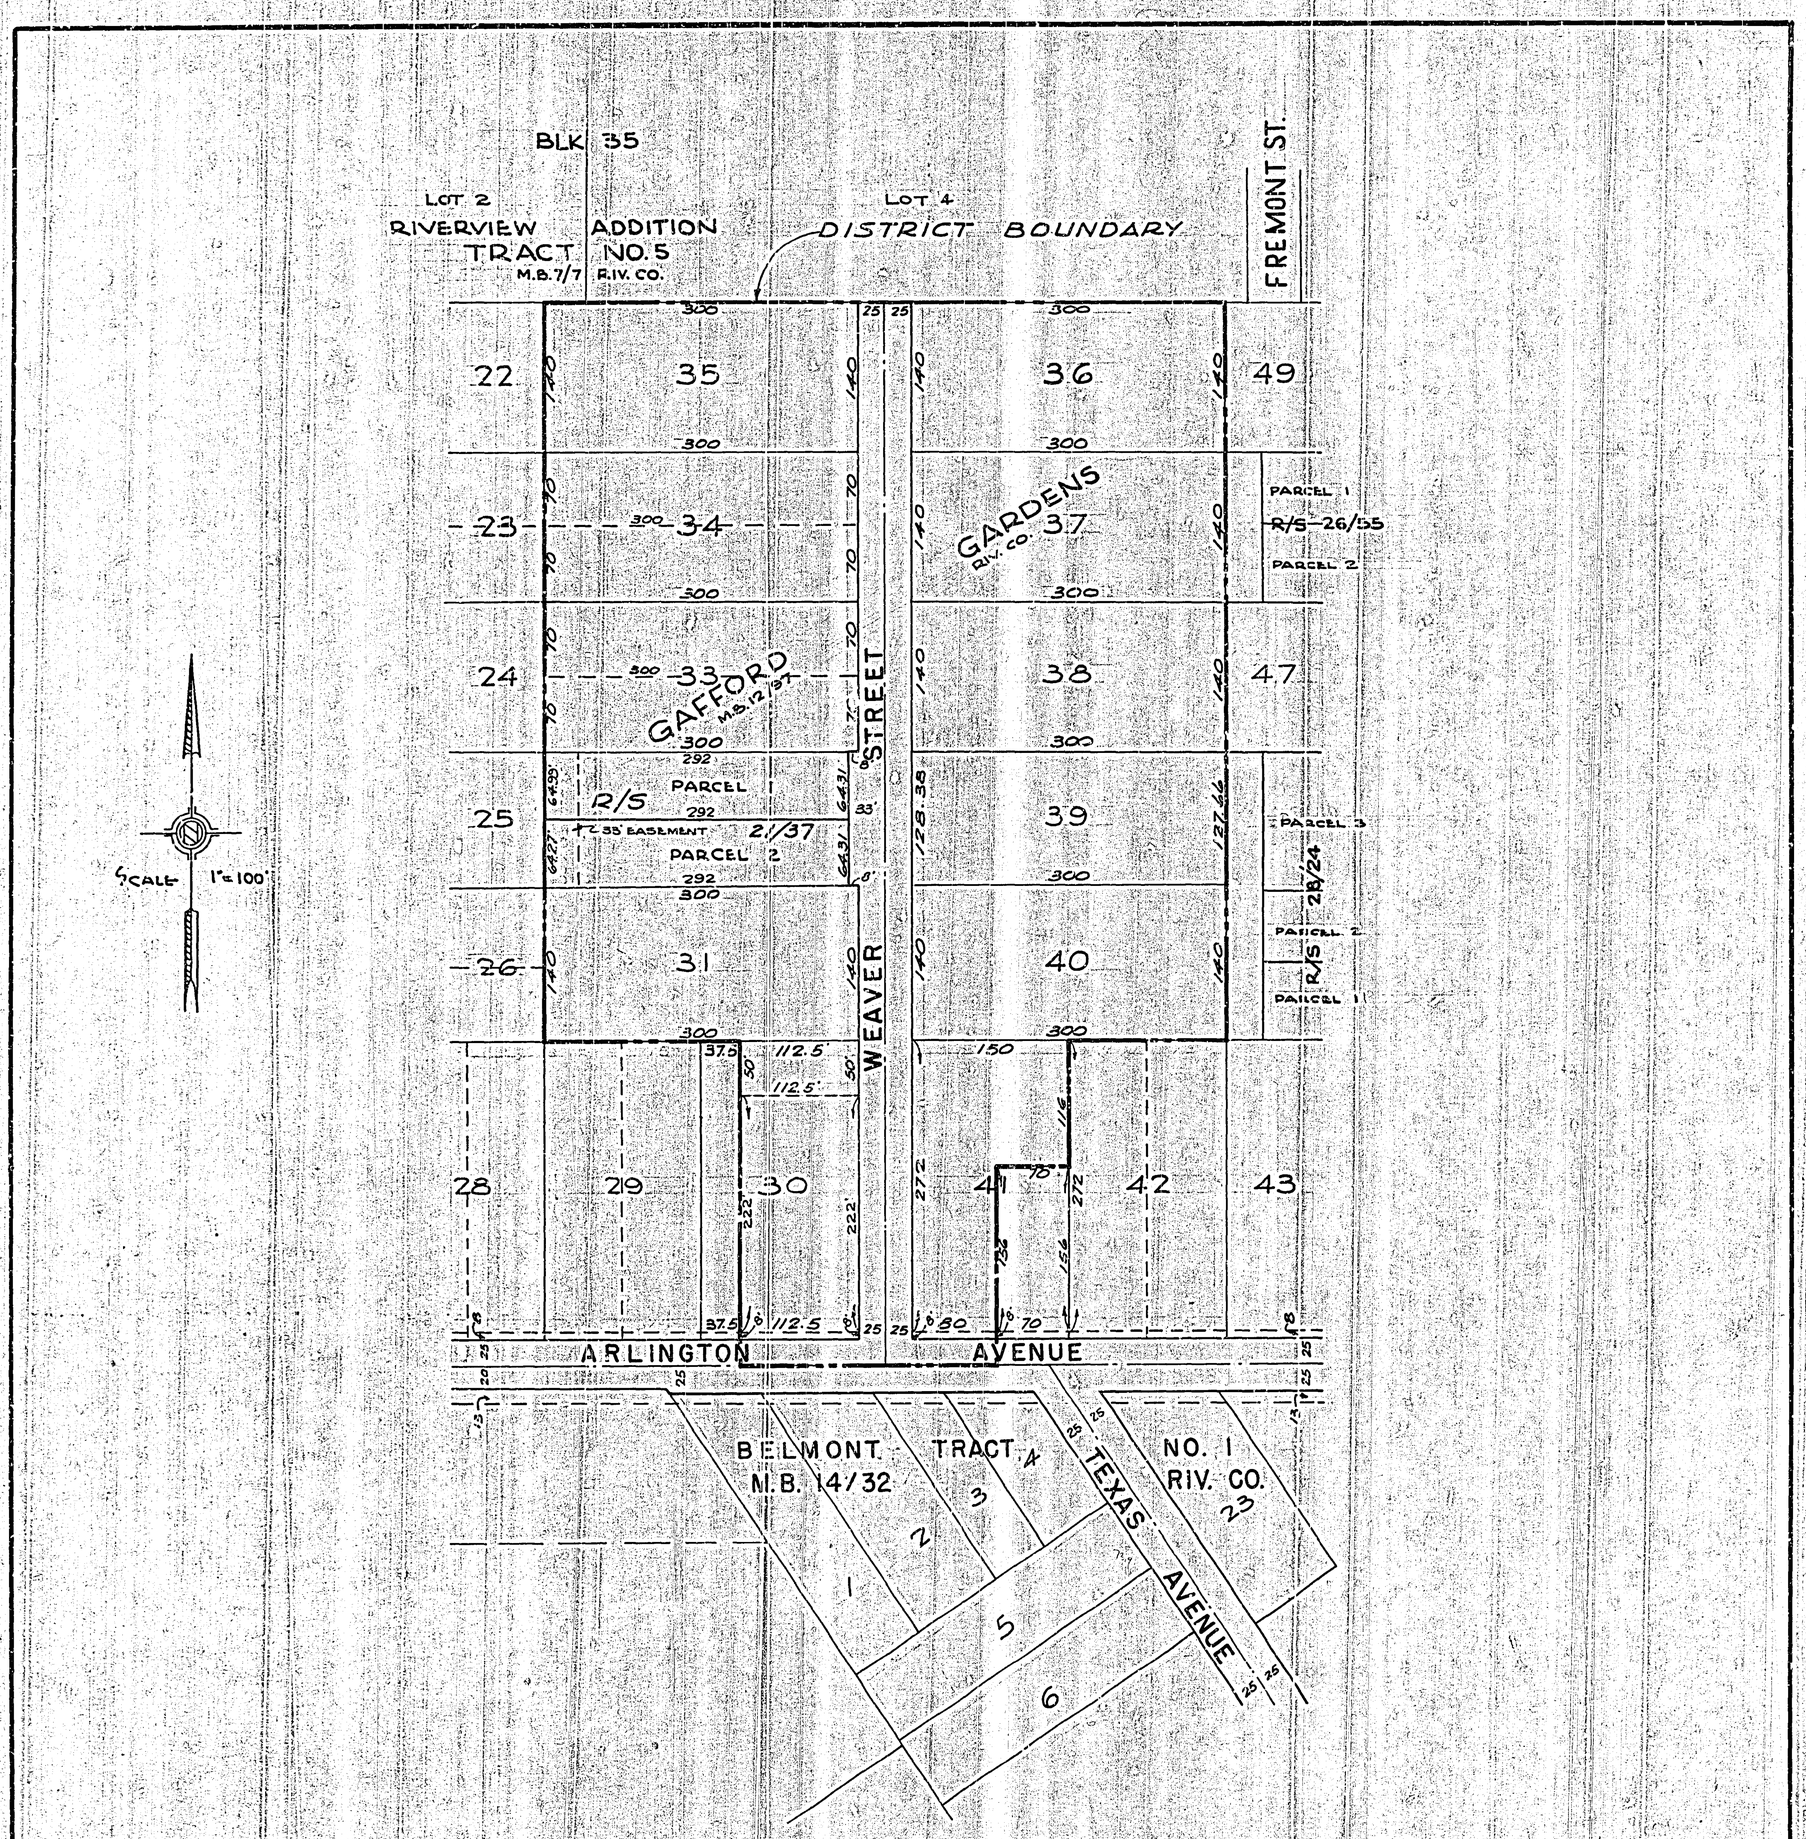

REVISIONS			CITY OF RIVERSIDE CALIFORNIA
MARK	DATE	DESCRIPTION	DEPARTMENT OF PUBLIC WORKS
			WEAVER STREET IMPROVEMENT DISTRICT

MAPS SHOWING THE LANDS INCLUDED WITHIN THE ASSESSMENT DISTRICT TO BE BENEFITED BY THE CONSTRUCTION OF STREET IMPROVEMENTS.

DESIGNED BY
DRAWN BY A.B.
CHECKED BY Ernest N. Wall R.E. 9876
RECOMMENDED BY A.K. Ethell ASSISTANT CITY ENGINEER
APPROVED BY A. Matlock DIRECTOR OF PUBLIC WORKS
DATE 3-13-61

R-371 A

SHEET 1 OF 1