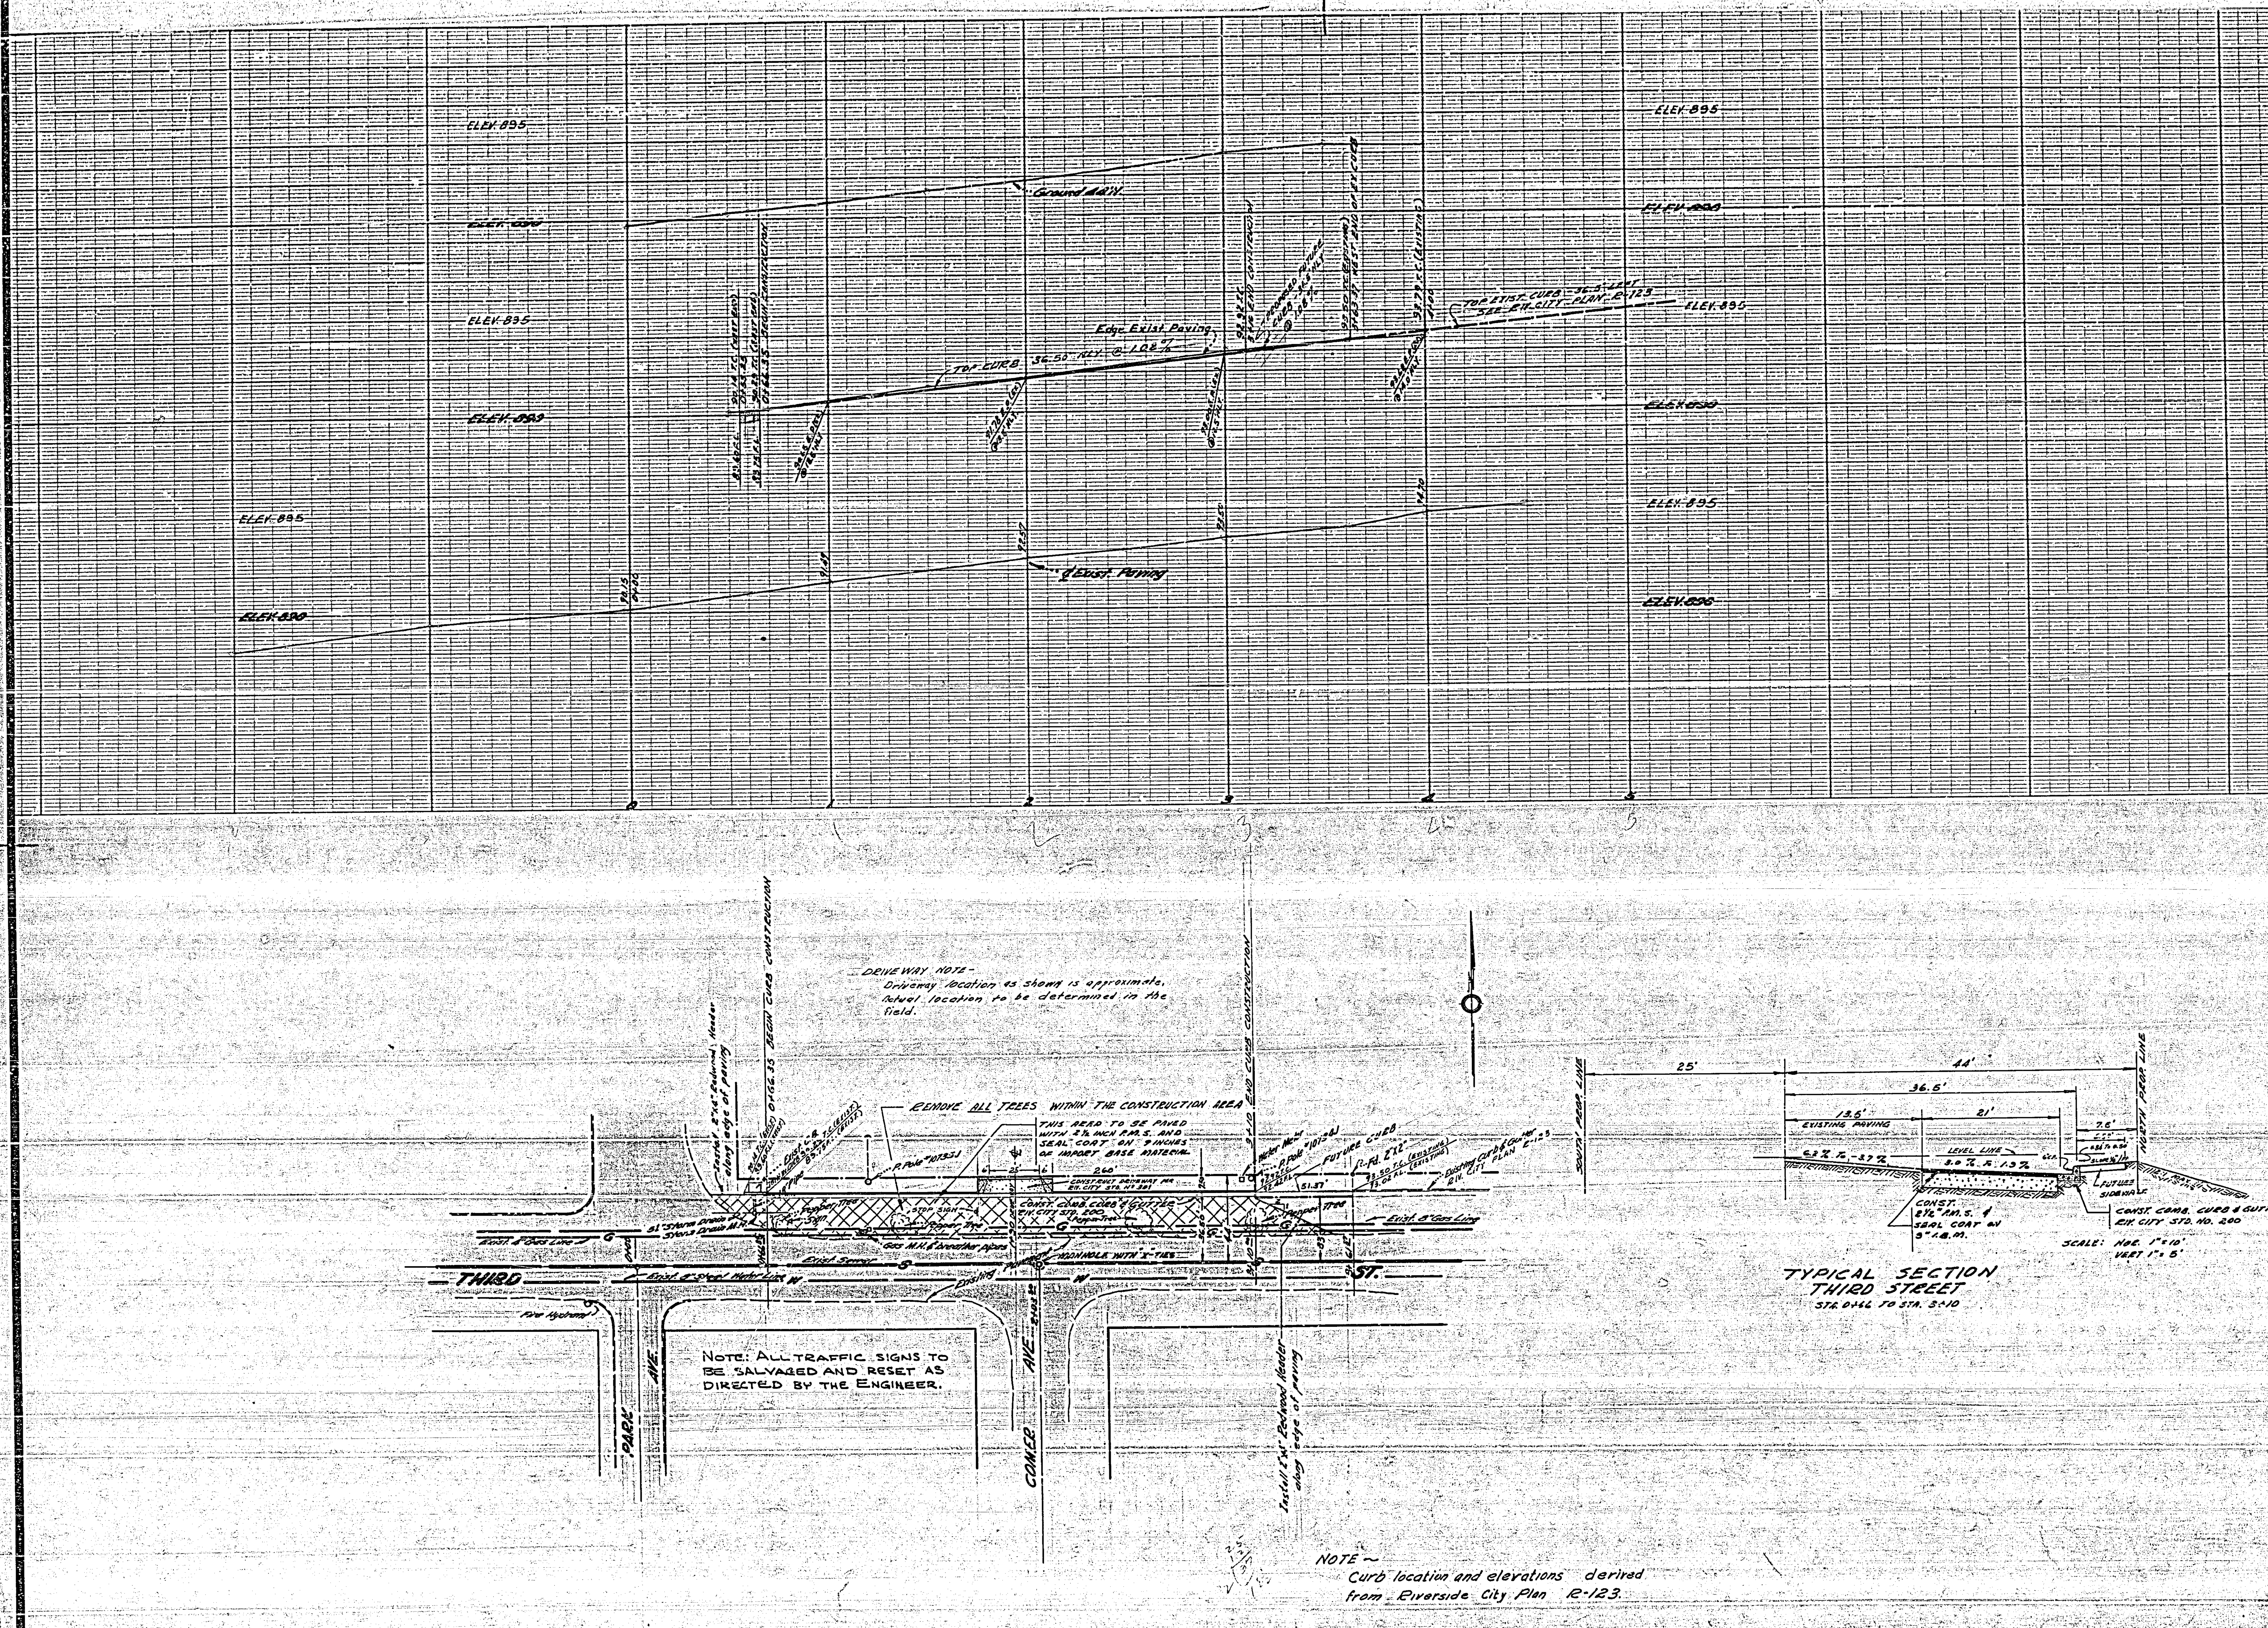

BENCH MARK

B.M. SPIKE IN LEAD - ELY CURB OF EUCALYPTUS, 10' SLY THIRD ST. ELEV. 897.39

B.M. SPIKE IN LEAD IN WEST CURB OF PARK - 10' SOUTH OF SOUTH LINE OF THIRD ST. ELEV. 890.147

T.B.M. □ ON CURB ELY END CATCH BASIN NLY SIDE THIRD ST. - 60.8' ± ELY ℄ PARK AVE. ELEV. 890.14

NOTE: ALL TRAFFIC SIGNS TO BE SALVAGED AND RESET AS DIRECTED BY THE ENGINEER.

NOTE ~ Curb location and elevations derived from Riverside City Plan R-123.

F.B. 656-60

J. F. DAVIDSON-CIVIL ENGINEER
R.E. NO. 862
RIVERSIDE, CALIFORNIA
APPROVED BY J. F. Davidson DATE 3-3-60

CITY OF RIVERSIDE, CALIFORNIA
DEPARTMENT OF PUBLIC WORKS

STREET PLAN & PROFILE
THIRD STREET, N'LY SIDE
OPPOSITE COMER AVE.
FOR: SMITH - GRUBBS CO.
HORIZ. SCALE 1"=40' VERT. SCALE 1"=4'

APPROVED BY [signature]
Director of Public Works
DATE 3-30-60

NO. R-372
SHEET 1 OF 1

FILE NO. 2134