PLATE 1 · PLAN · PROFILE · F. A. S.
CLEARPRINT PAPER CO., S.F., CAL.
NO. 1000H

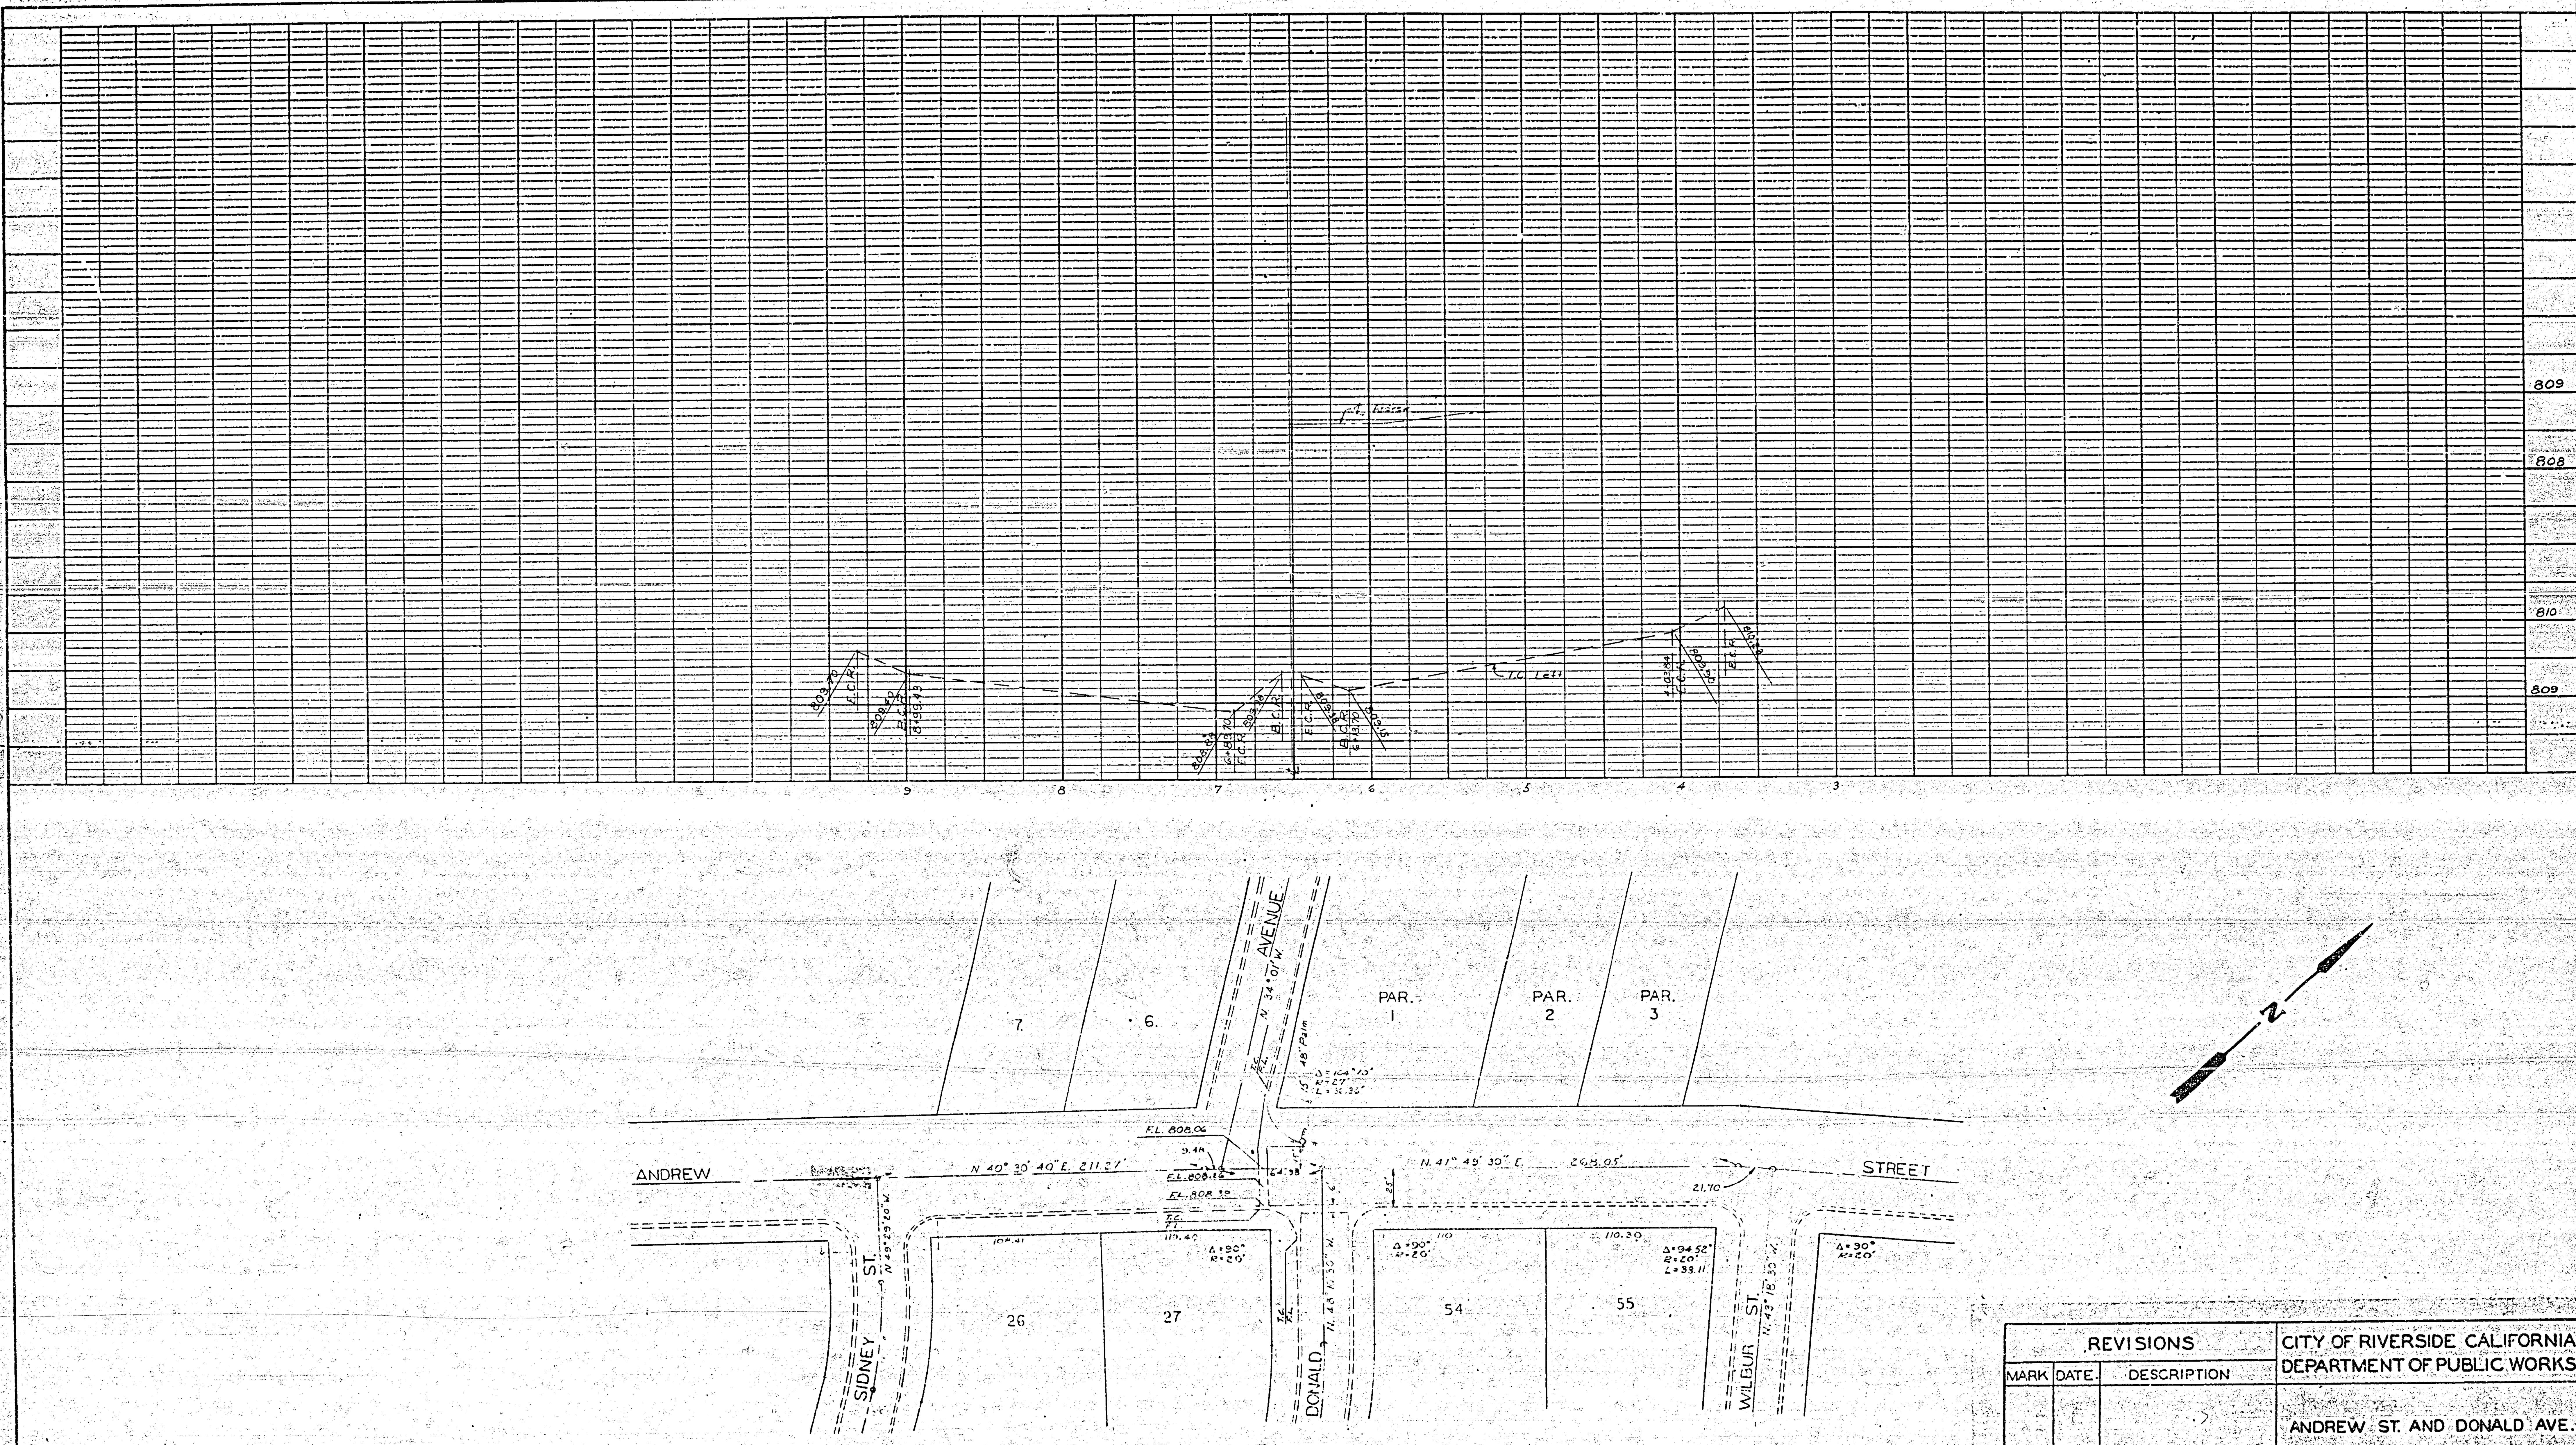

PROFILE

NOTE BOOK NO.		BY	DATE
	SURVEYED		
	PLOTTED		
	GRADES CHECKED		
	B. M.'S NOTED		
	STRUCTURE NOTAT'NS CH'K'D		

PLAN

NOTE BOOK NO.		BY	DATE
	SURVEYED		
	PLOTTED		
	ALIGNMENT CHECKED		
	RT. OF WAY CHECKED		

REVISIONS

MARK	DATE	DESCRIPTION

CITY OF RIVERSIDE CALIFORNIA
DEPARTMENT OF PUBLIC WORKS

ANDREW ST. AND DONALD AVE.
EXTENSION OF CROSS GUTTER

DESIGNED BY
DRAWN BY *W.B.*
CHECKED BY
RECOMMENDED BY
ASSISTANT CITY ENGINEER
APPROVED BY
DIRECTOR OF PUBLIC WORKS
DATE

R-410

SHEET OF