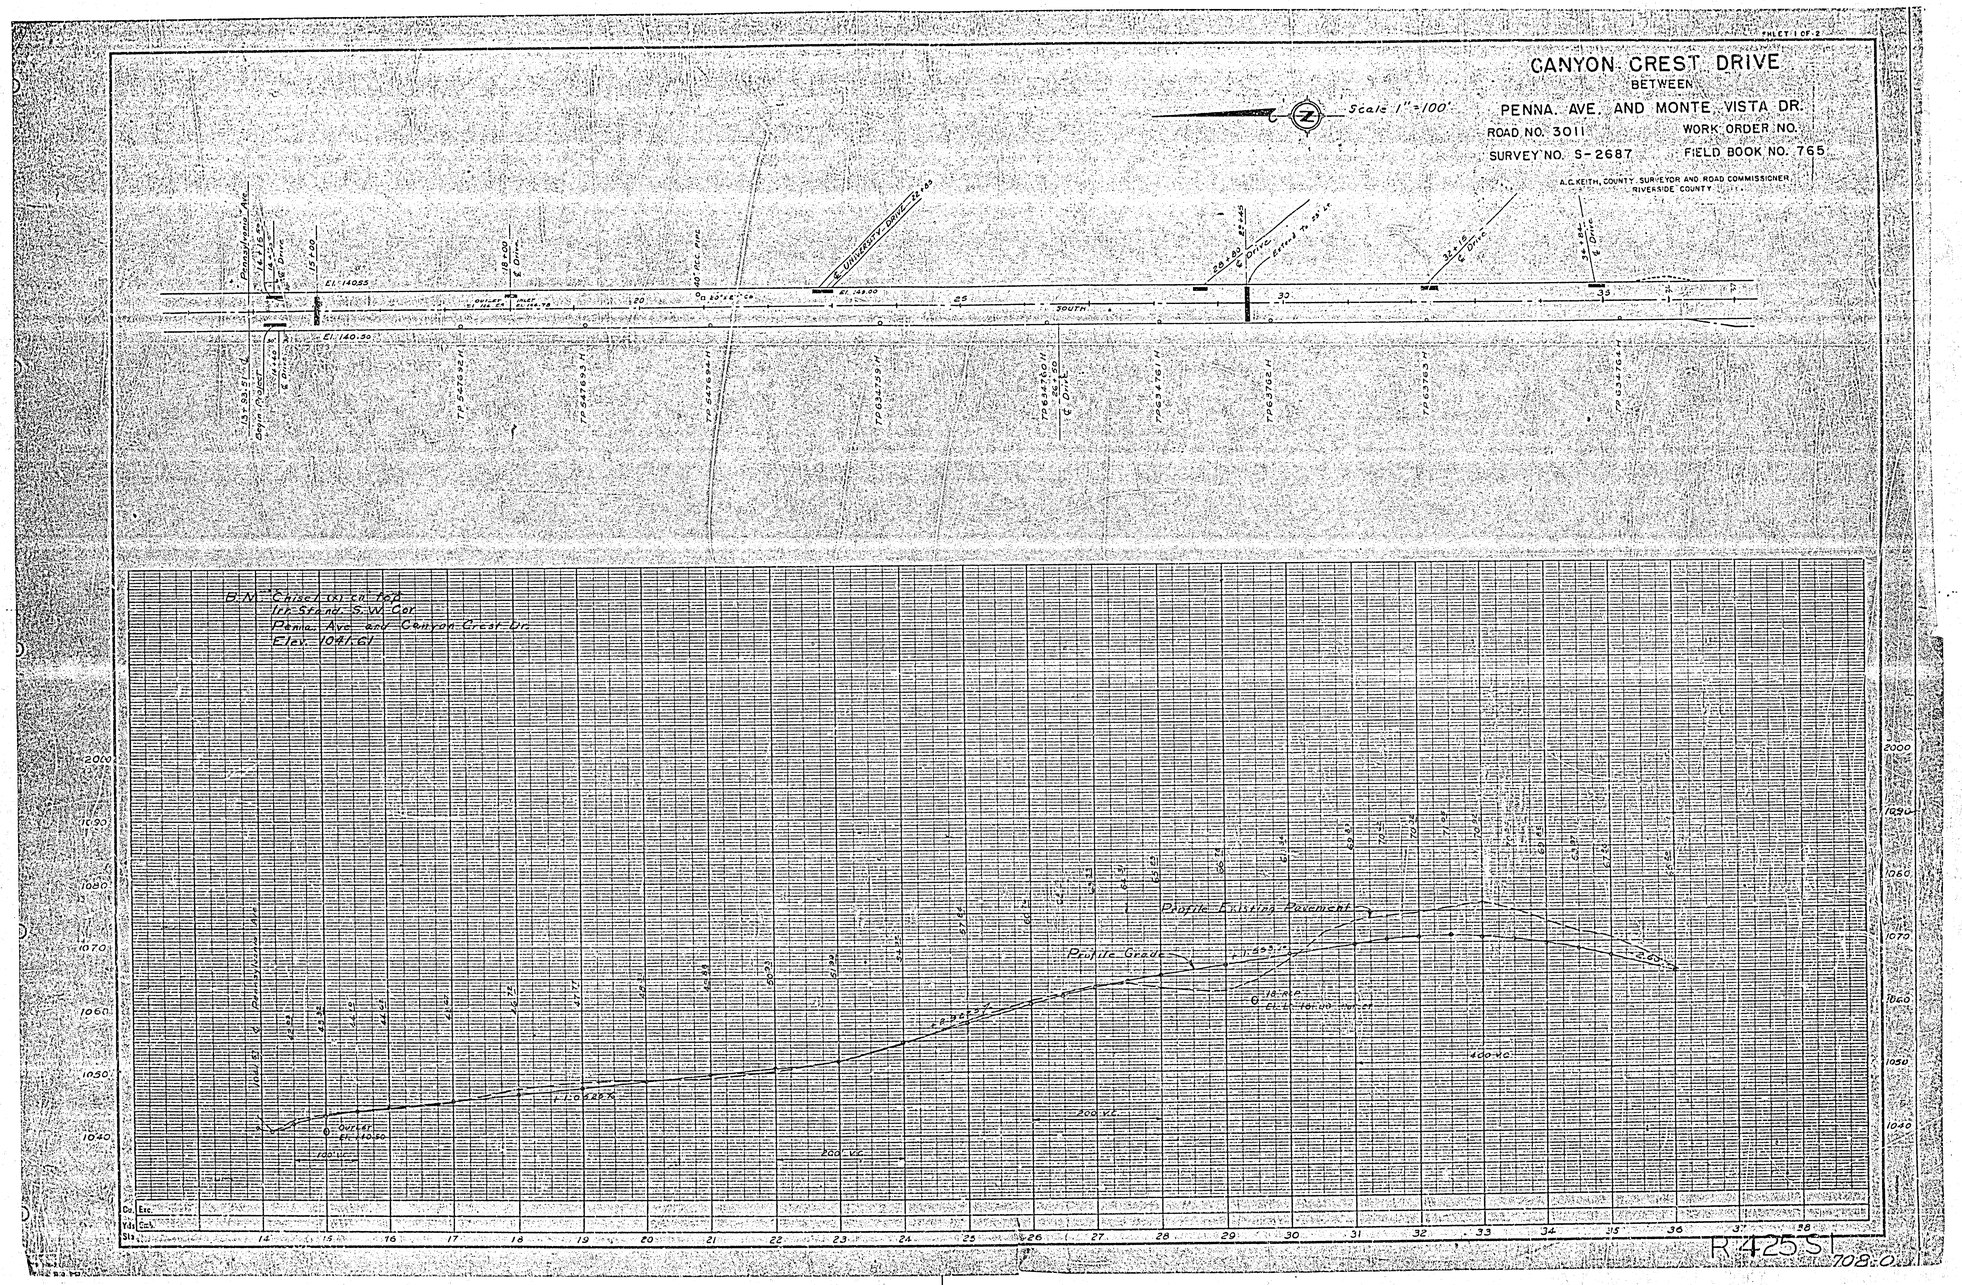

SHEET 1 OF 2
CANYON CREST DRIVE
BETWEEN
PENNA. AVE. AND MONTE VISTA DR.
ROAD NO. 3011
WORK ORDER NO.
SURVEY NO. S-2687
FIELD BOOK NO. 765
A.C. KEITH, COUNTY SURVEYOR AND ROAD COMMISSIONER
RIVERSIDE COUNTY
Scale 1" = 100'
B.M. Chisel (x) on top
1st Stand. S.W. Cor.
Penna. Ave. and Canyon Crest Dr.
Elev. 1041.61
Profile Existing Pavement
Profile Grade
R 425 S
708.0

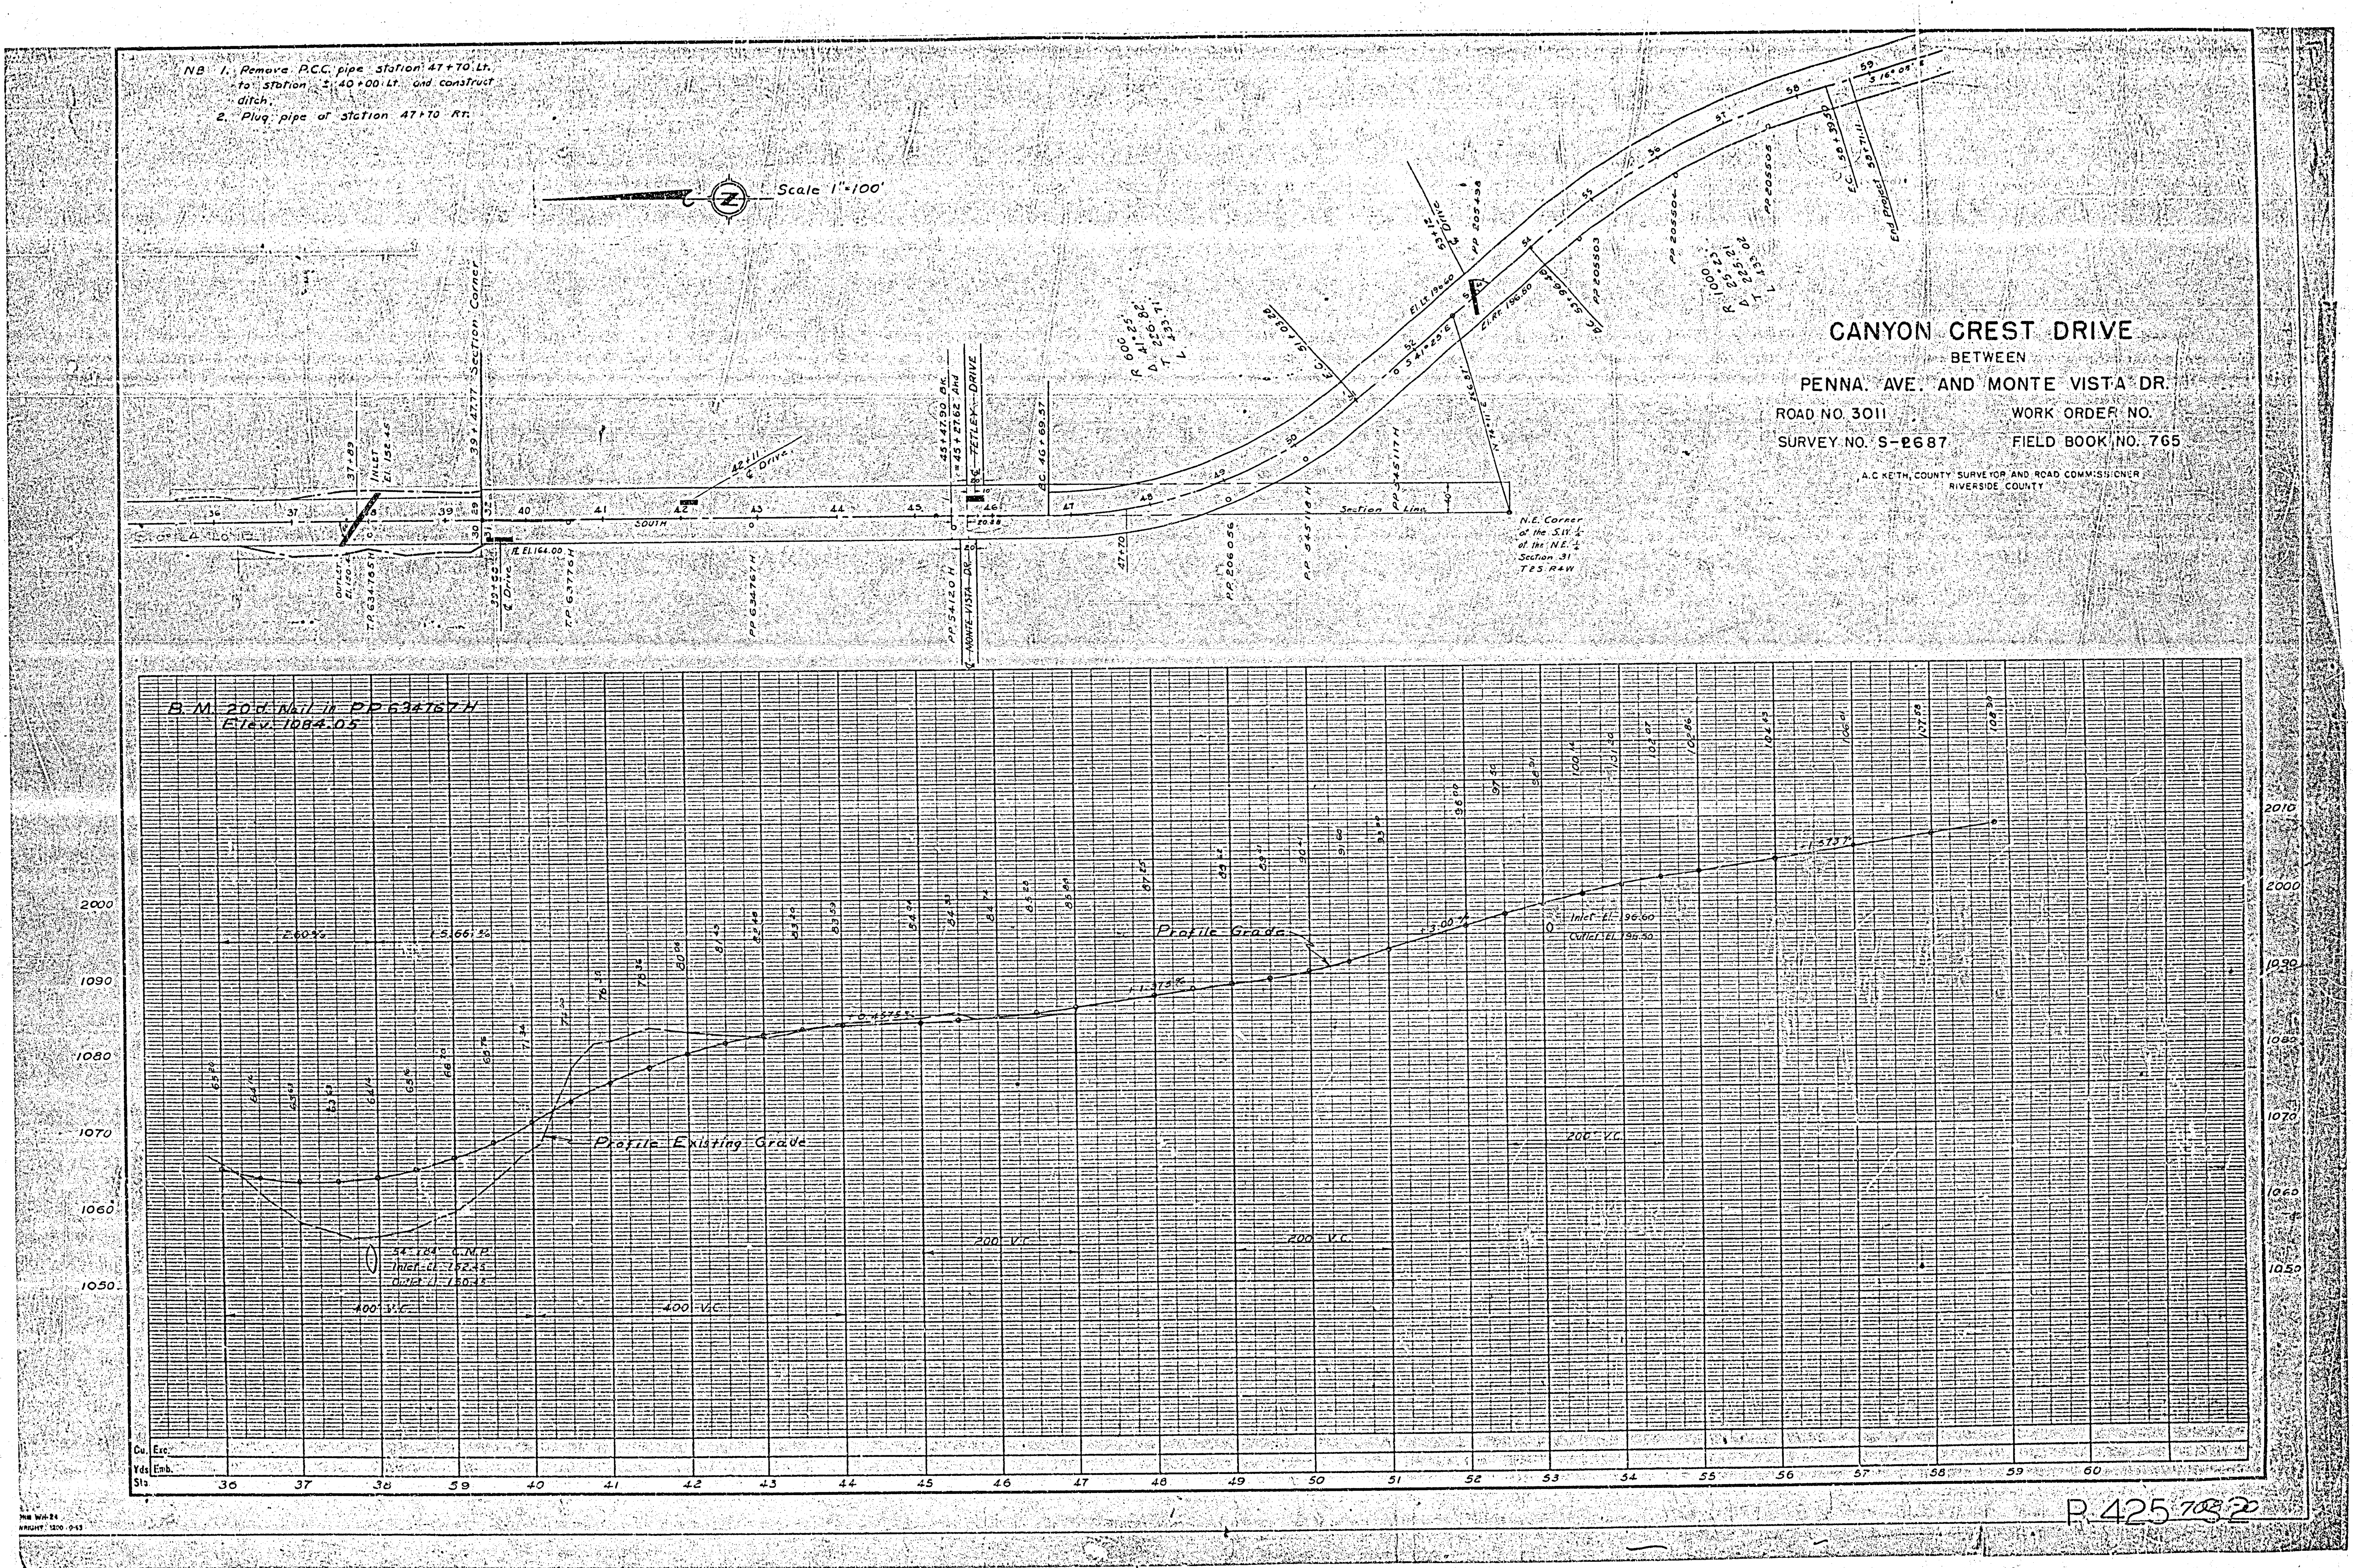
NB 1. Remove P.C.C. pipe station 47+70 Lt. to station ± 40+00 Lt. and construct ditch.
2. Plug pipe at station 47+70 Rt.
Scale 1"=100'
CANYON CREST DRIVE
BETWEEN
PENNA. AVE. AND MONTE VISTA DR.
ROAD NO. 3011
WORK ORDER NO.
SURVEY NO. S-2687
FIELD BOOK NO. 765
A.C. KEITH, COUNTY SURVEYOR AND ROAD COMMISSIONER
RIVERSIDE COUNTY
39+47.77 Section Corner
37+89
INLET El. 152.45
OUTLET El. 150.4
T.P. 634765 H
39+92
℄ Drive
FL El. 164.00
T.P. 637761 H
42+11
℄ Drive
SOUTH
PP 634767 H
45+47.90 Bk.
= 45+27.62 Ahd
℄ TETLEY DRIVE
PP 54120 H
℄ MONTE VISTA DR.
B.C. 46+69.57
47+70
R 600.25'
Δ 41°25'
D 256.82
T 233.71
L
E.C. 51+03.28
P.P. 206056
PP 545116 H
PP 545117 H
Section Line
N.E. Corner of the S.W. ¼ of the N.E. ¼ Section 31 T2S R4W
S 41°25' E
El. Lt. 196.60
El. Rt. 196.60
53+12
℄ Drive
PP 205498
PP 205503
PP 205504
PP 205505
R 1000.25
Δ 25°21'
D 225.02
T 433.02
L
E.C. 58+39.50
End Project 58+71.11
S 16°05' E
B.M. 20d Nail in PP 634767 H
Elev. 1084.05
Profile Grade
Profile Existing Grade
54" x 84" C.M.P.
Inlet El. 152.45
Outlet El. 150.45
Inlet El. 196.60
Outlet El. 194.50
400' V.C.
200' V.C.
Cu. Yds. Exc.
Emb.
Sta.

P. 425 7032