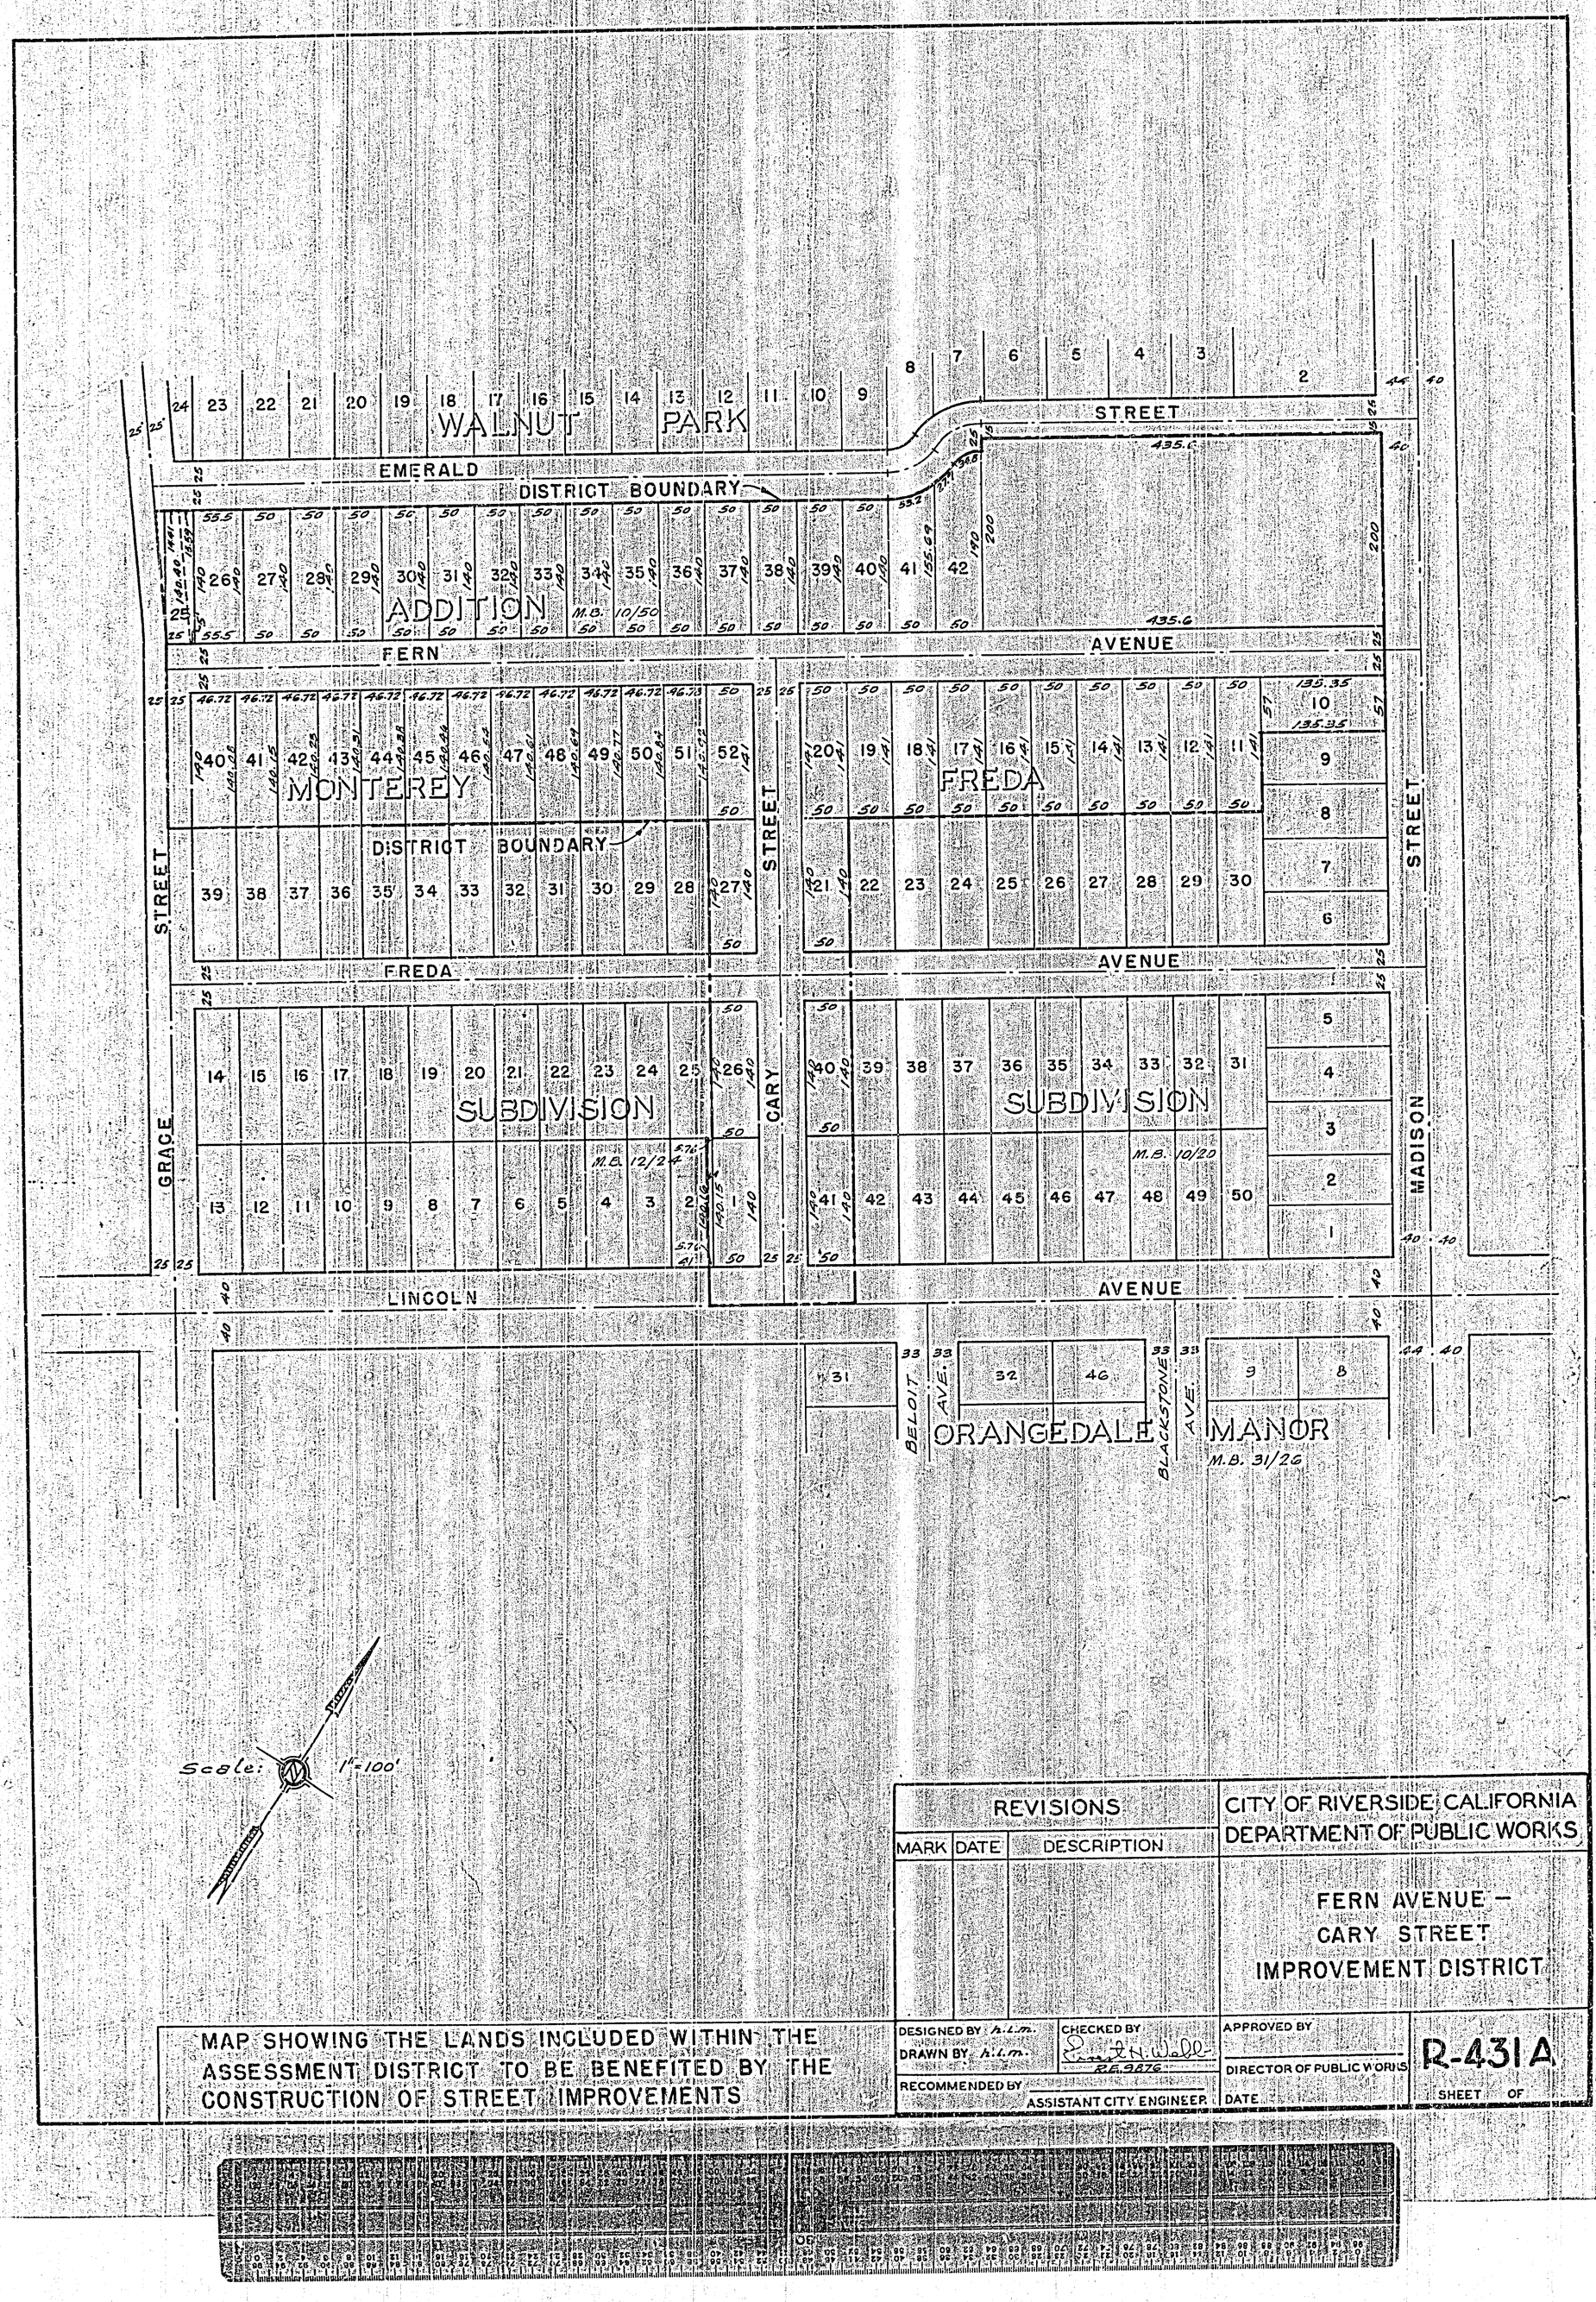

MAP SHOWING THE LANDS INCLUDED WITHIN THE ASSESSMENT DISTRICT TO BE BENEFITED BY THE CONSTRUCTION OF STREET IMPROVEMENTS

REVISIONS		
MARK	DATE	DESCRIPTION

CITY OF RIVERSIDE, CALIFORNIA
DEPARTMENT OF PUBLIC WORKS

FERN AVENUE — CARY STREET IMPROVEMENT DISTRICT

DESIGNED BY A.L.M.
DRAWN BY A.L.M.
CHECKED BY Ernest H. Wells R.E. 9876
RECOMMENDED BY
ASSISTANT CITY ENGINEER
APPROVED BY
DIRECTOR OF PUBLIC WORKS
DATE

R-431A
SHEET OF