IOWA AVENUE
BETWEEN
CITRUS AVE. and VILLA ST.

ROAD NO. 3038-P — WORK ORDER NO.

SURVEY NO. 2869 — FIELD BOOK NO. 816

A.C. KEITH, COUNTY SURVEYOR AND ROAD COMMISSIONER
RIVERSIDE COUNTY

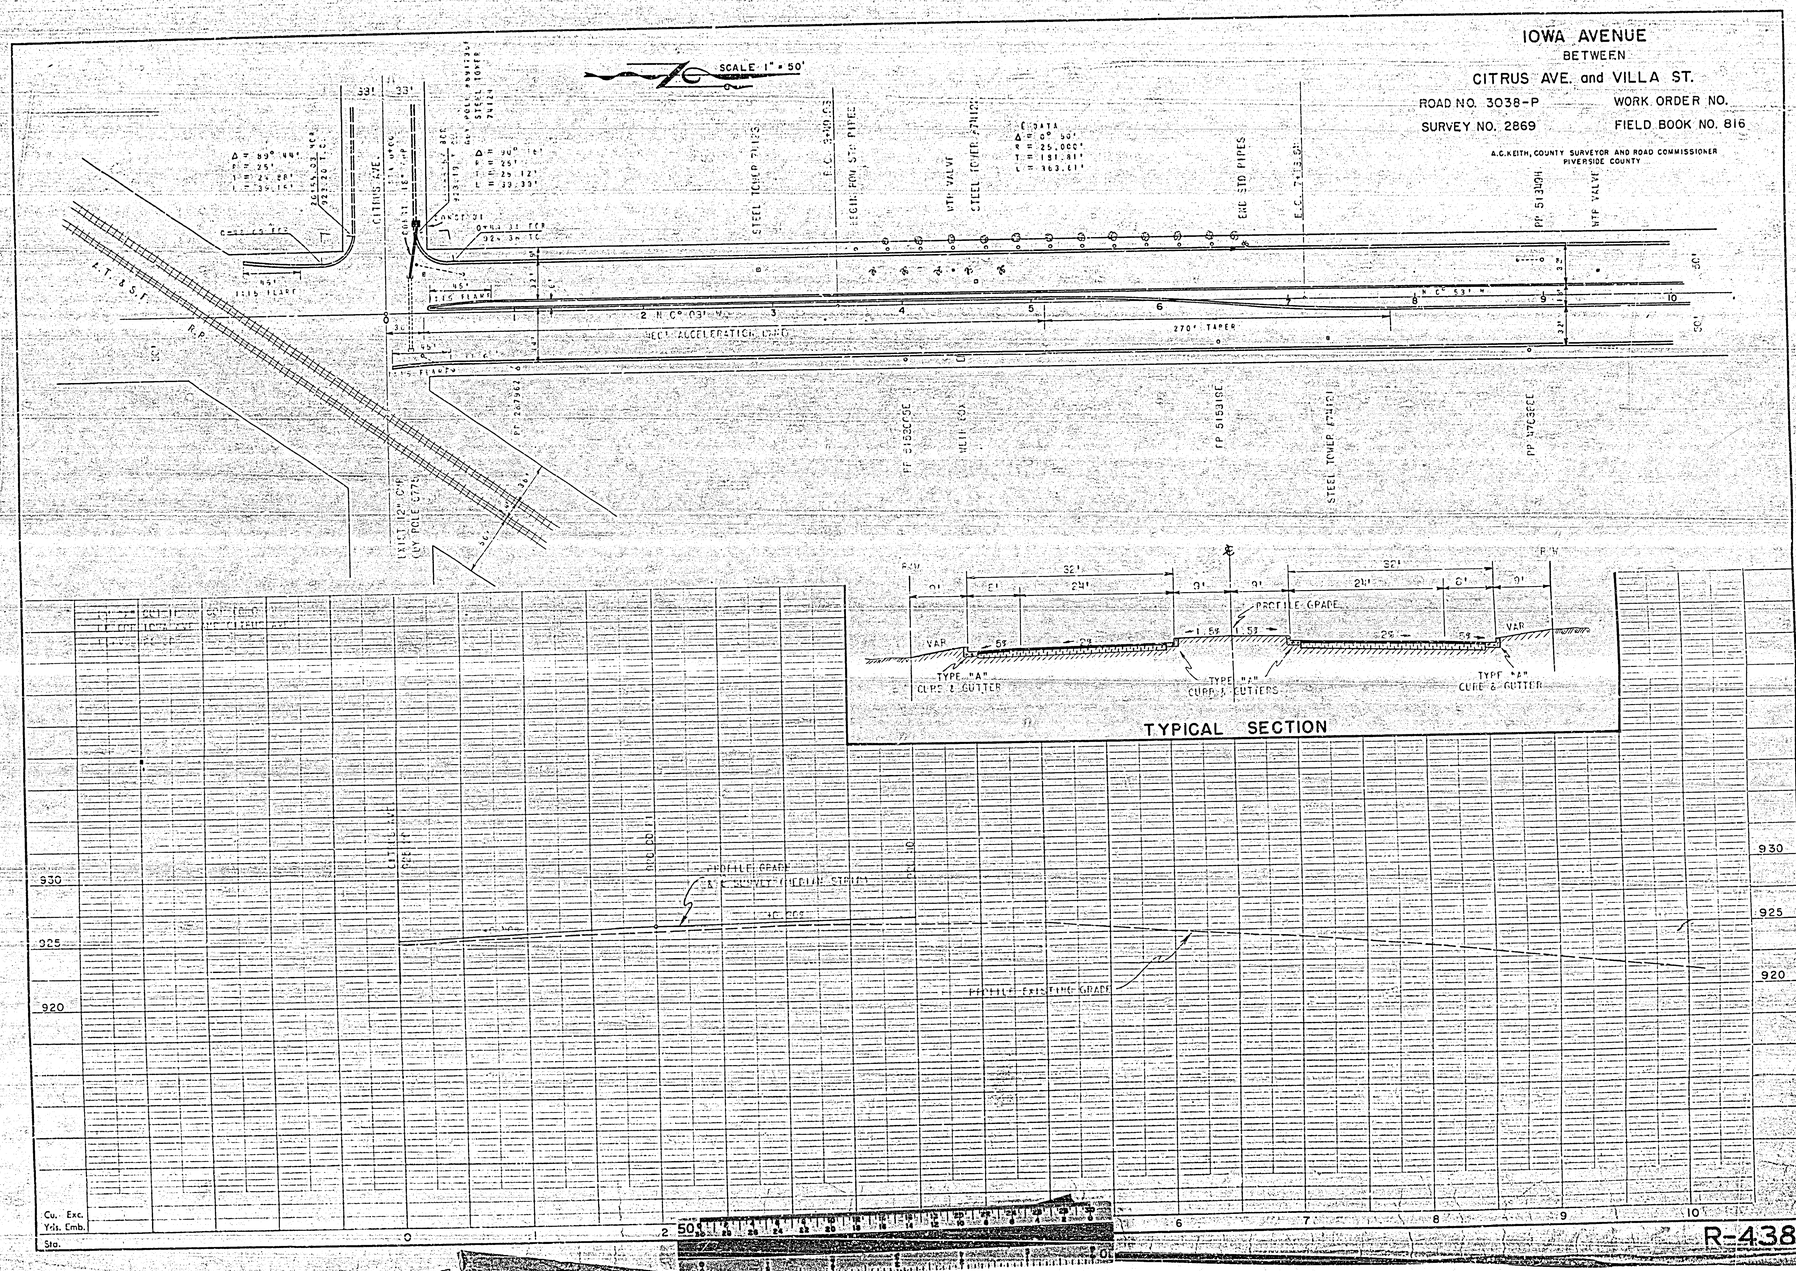

TYPICAL SECTION

R-438

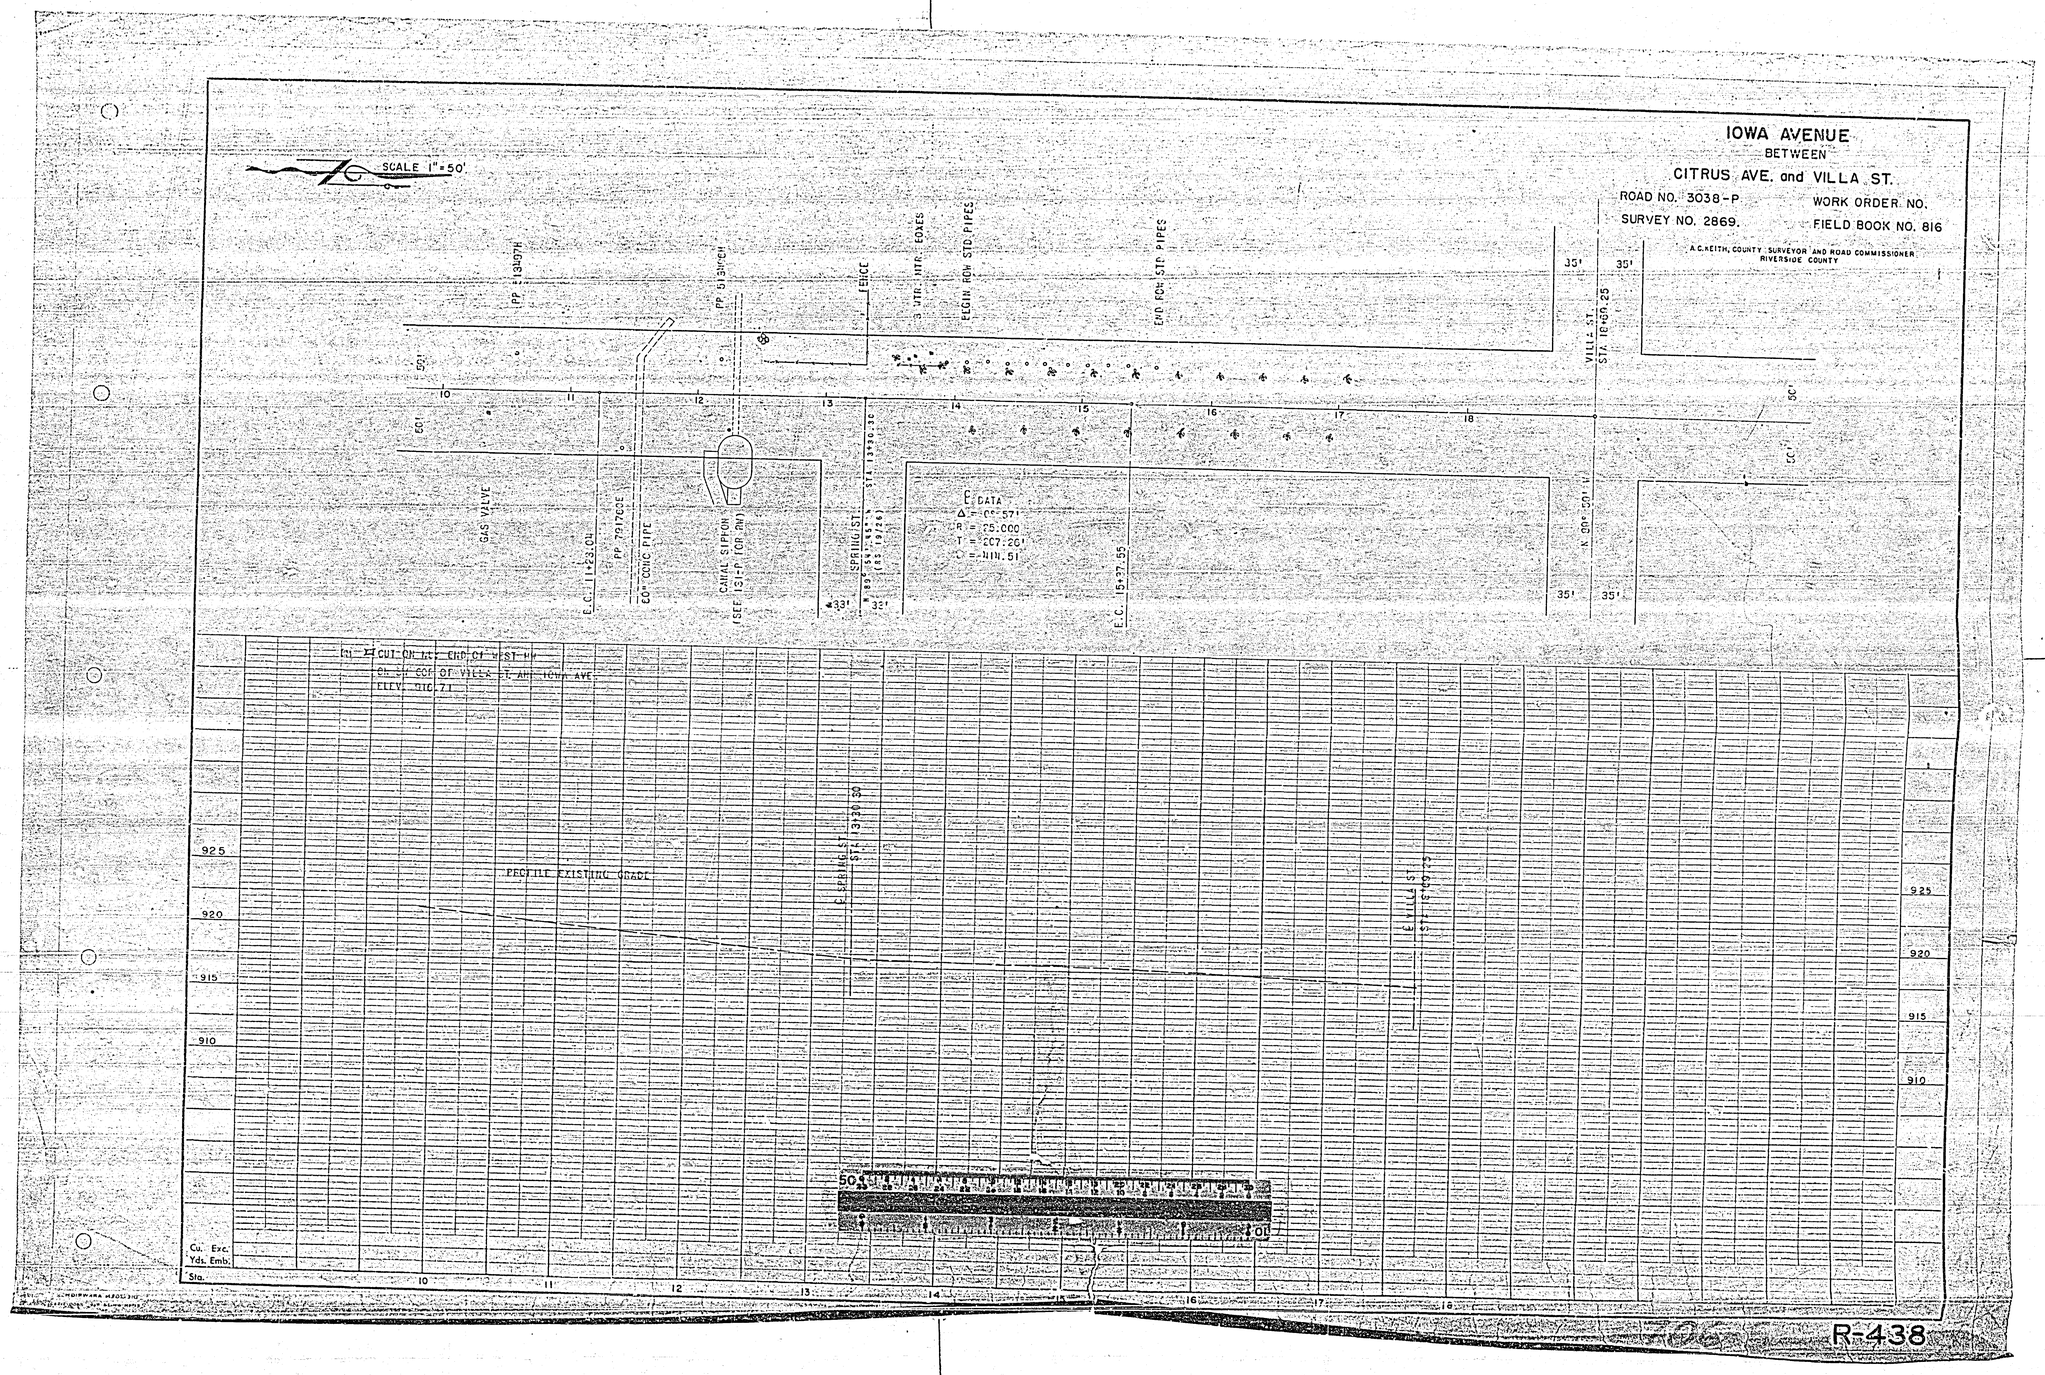
IOWA AVENUE
BETWEEN
CITRUS AVE. and VILLA ST.
ROAD NO. 3038-P
WORK ORDER NO.
SURVEY NO. 2869.
FIELD BOOK NO. 816
A.C.KEITH, COUNTY SURVEYOR AND ROAD COMMISSIONER
RIVERSIDE COUNTY
SCALE 1"=50'
PROFILE EXISTING GRADE
925
920
915
910
Cu. Exc.
Yds. Emb.
Sta.
R-438