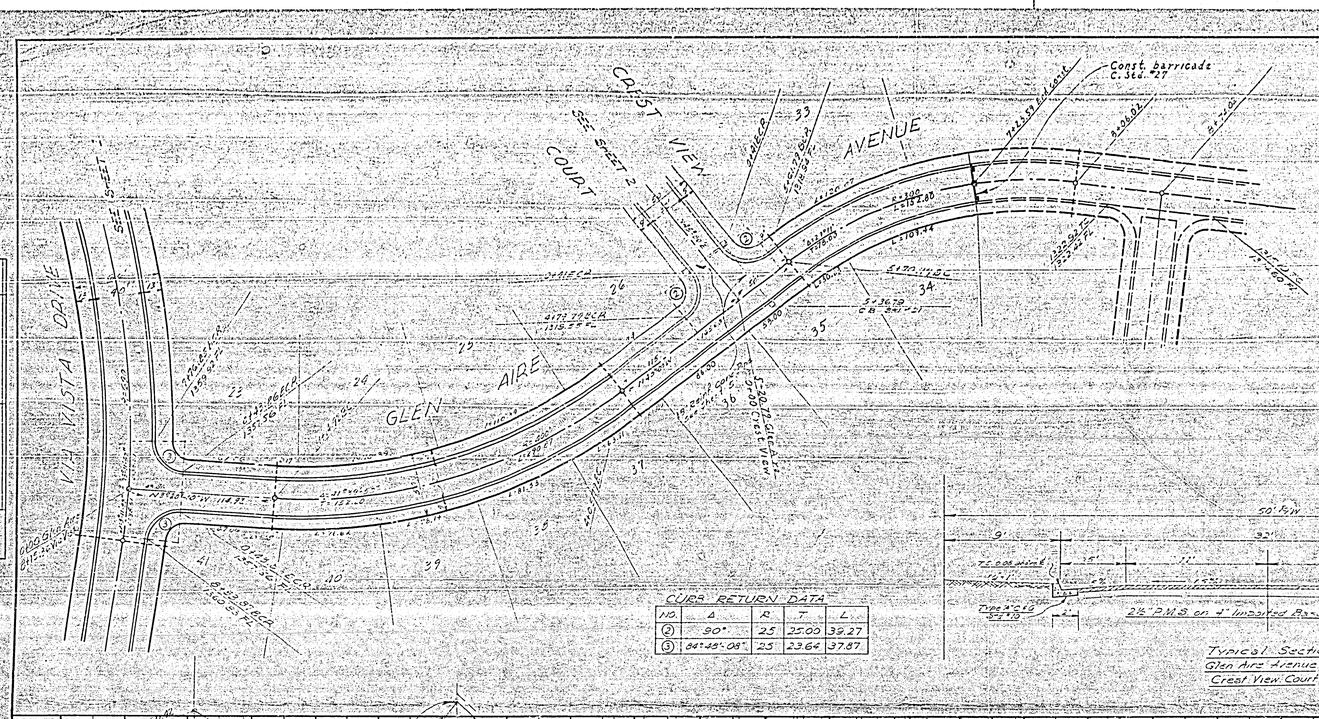
CREST VIEW COURT
SEE SHEET 2
GLEN AIRE AVENUE
SEE SHEET
Const. barricade C.Std. 27

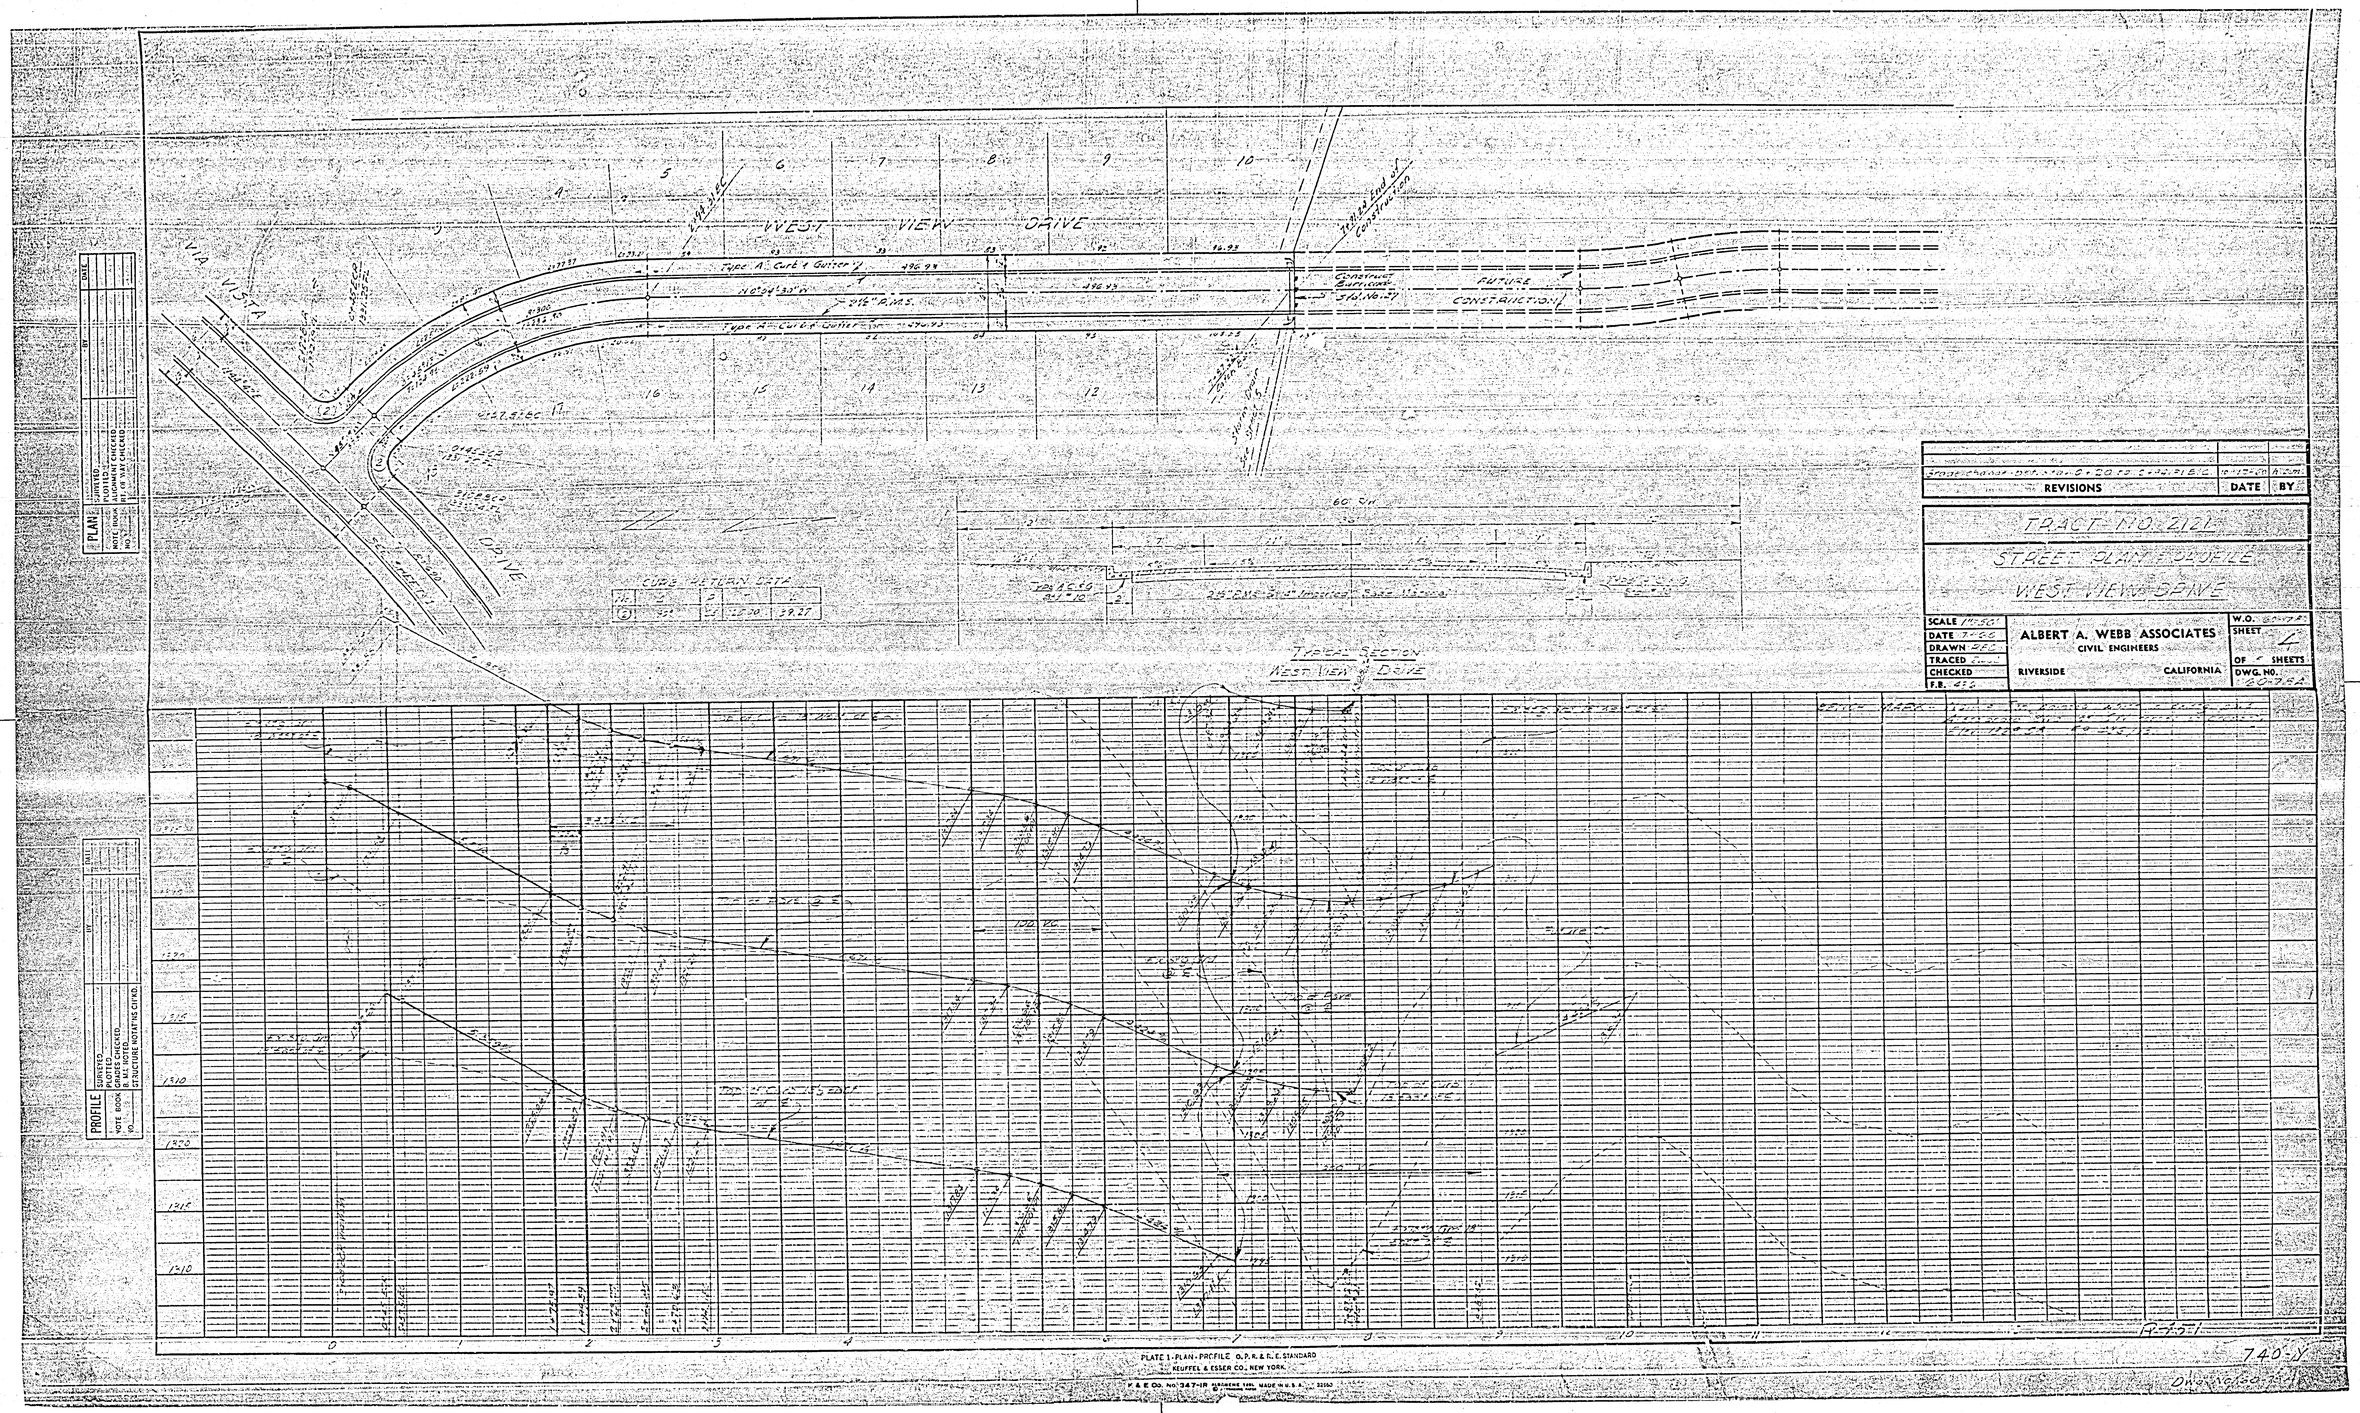

WEST VIEW DRIVE
VIA VISTA
DRIVE
Type A Curb & Gutter
Type A Curb & Gutter
2½" P.M.S.
Construct Barricade
Sta. No. 27
FUTURE CONSTRUCTION
60' SW
CURB RETURN DATA
TYPICAL SECTION
WEST VIEW DRIVE
REVISIONS
DATE
BY
TRACT NO. 2121
STREET PLAN & PROFILE
WEST VIEW DRIVE
SCALE 1"=50'
DATE
DRAWN
TRACED
CHECKED
F.B.
ALBERT A. WEBB ASSOCIATES
CIVIL ENGINEERS
RIVERSIDE
CALIFORNIA
W.O.
SHEET 4
OF 5 SHEETS
DWG. NO.
PLAN
PROFILE
SURVEYED
PLOTTED
GRADES CHECKED
B. M. NOTED
STRUCTURE NOTATIONS CHKD.
PLATE 1-PLAN-PROFILE O.P.R. & R.E. STANDARD
KEUFFEL & ESSER CO., NEW YORK.
740-Y