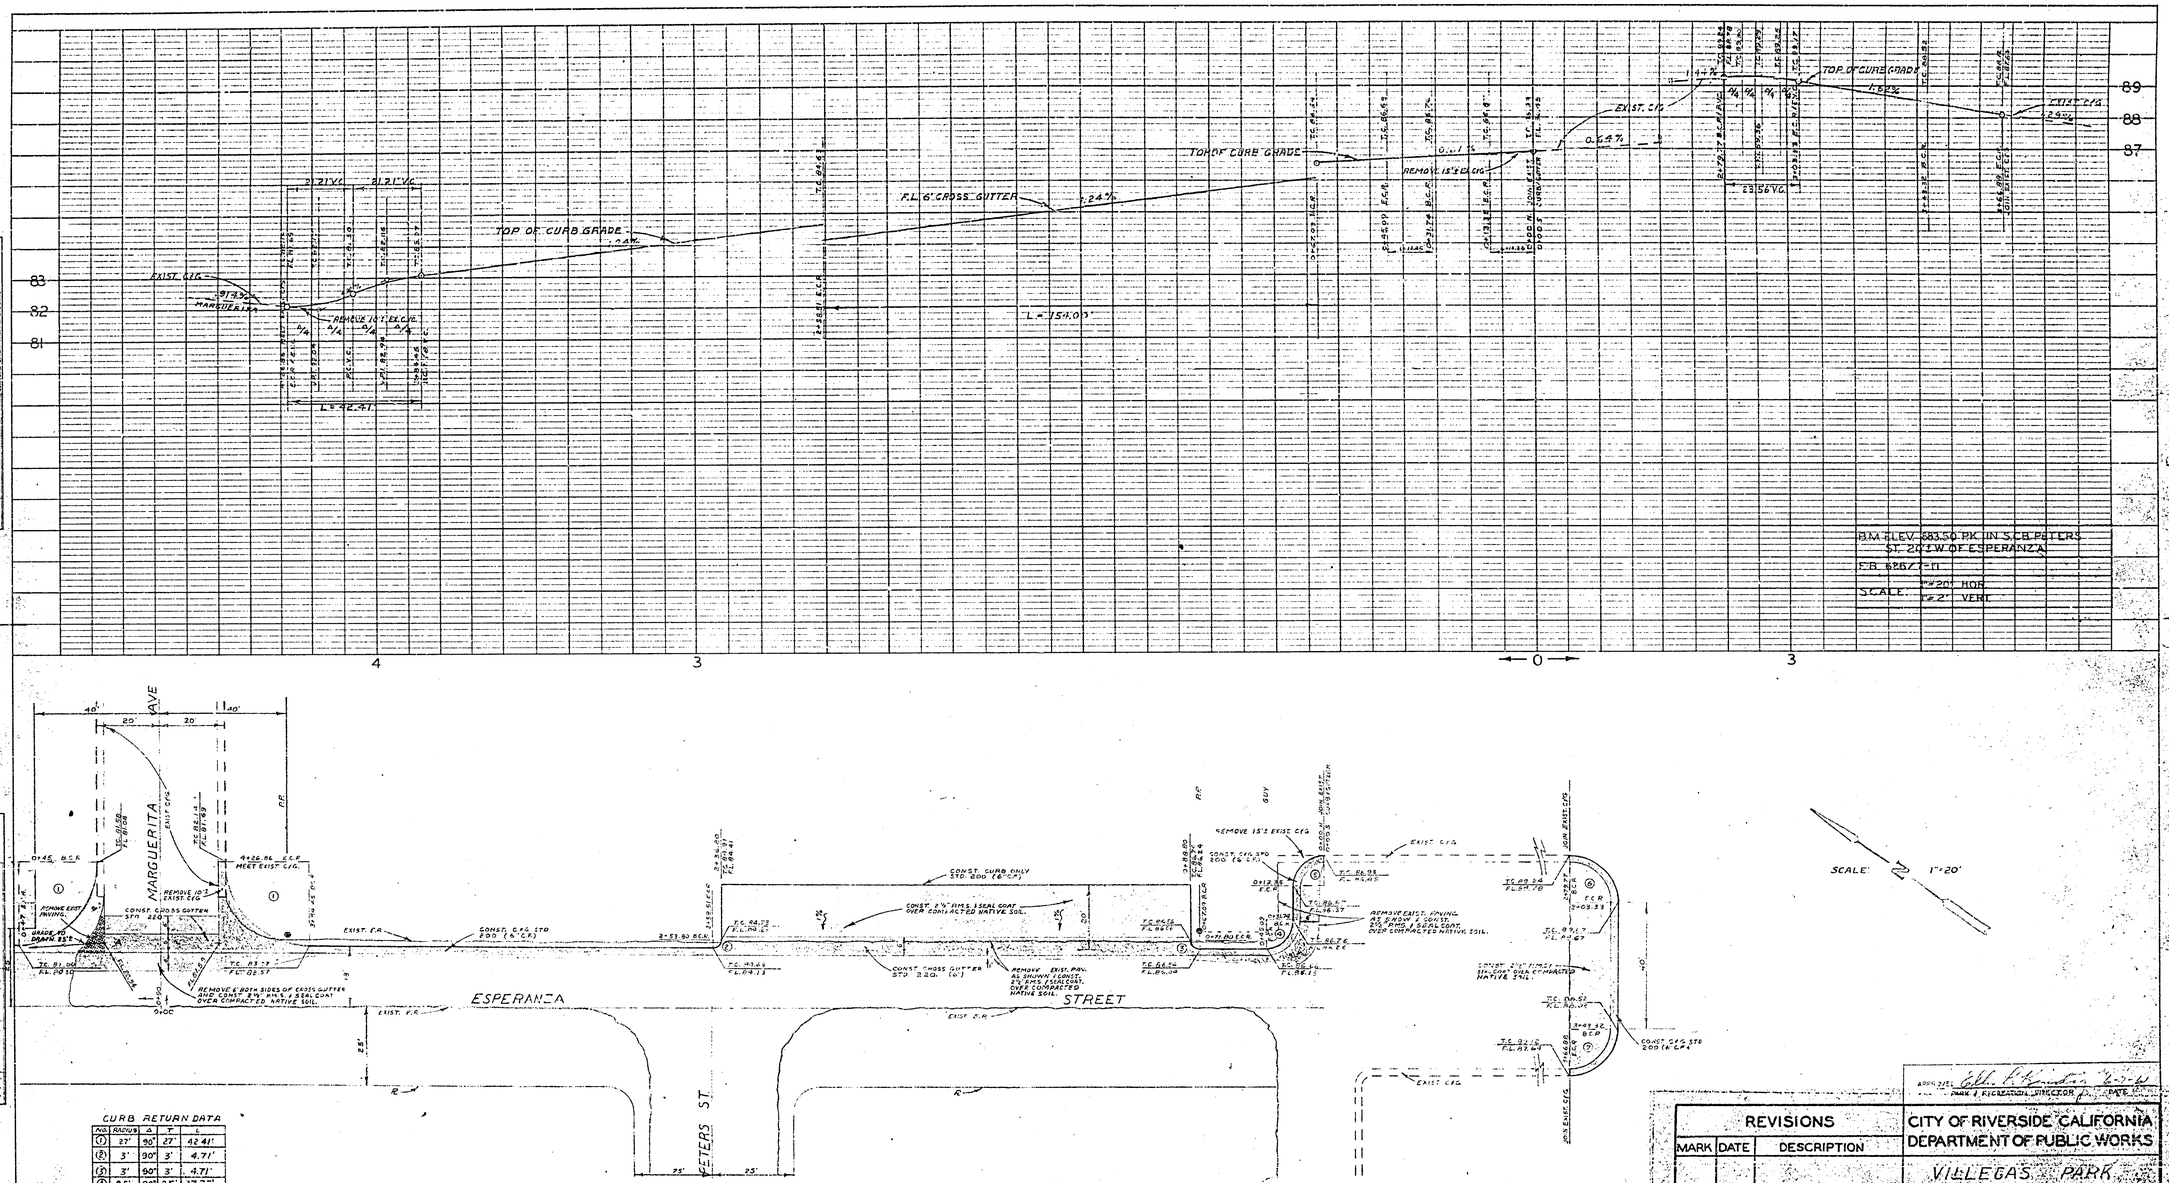

CURB RETURN DATA

NO.	RADIUS	Δ	T	L
1	27'	90°	27'	42.41'
2	3'	90°	3'	4.71'
3	3'	90°	3'	4.71'
4	8.5'	90°	8.5'	13.35'
5	8.5'	90°	8.5'	13.35'
6	15'	90°	15'	23.56'
7	15'	90°	15'	23.56'

REVISIONS		
MARK	DATE	DESCRIPTION

DESIGNED BY AC
DRAWN BY
CHECKED BY
RECOMMENDED BY: ASSISTANT CITY ENGINEER
APPROVED BY: DIRECTOR OF PUBLIC WORKS
DATE: June 12, 1961

CITY OF RIVERSIDE, CALIFORNIA
DEPARTMENT OF PUBLIC WORKS

VILLEGAS PARK

ESPERANZA STREET
BET. MARGUERITA AVE. & PETERS ST.

R-483

SHEET 1 OF 1