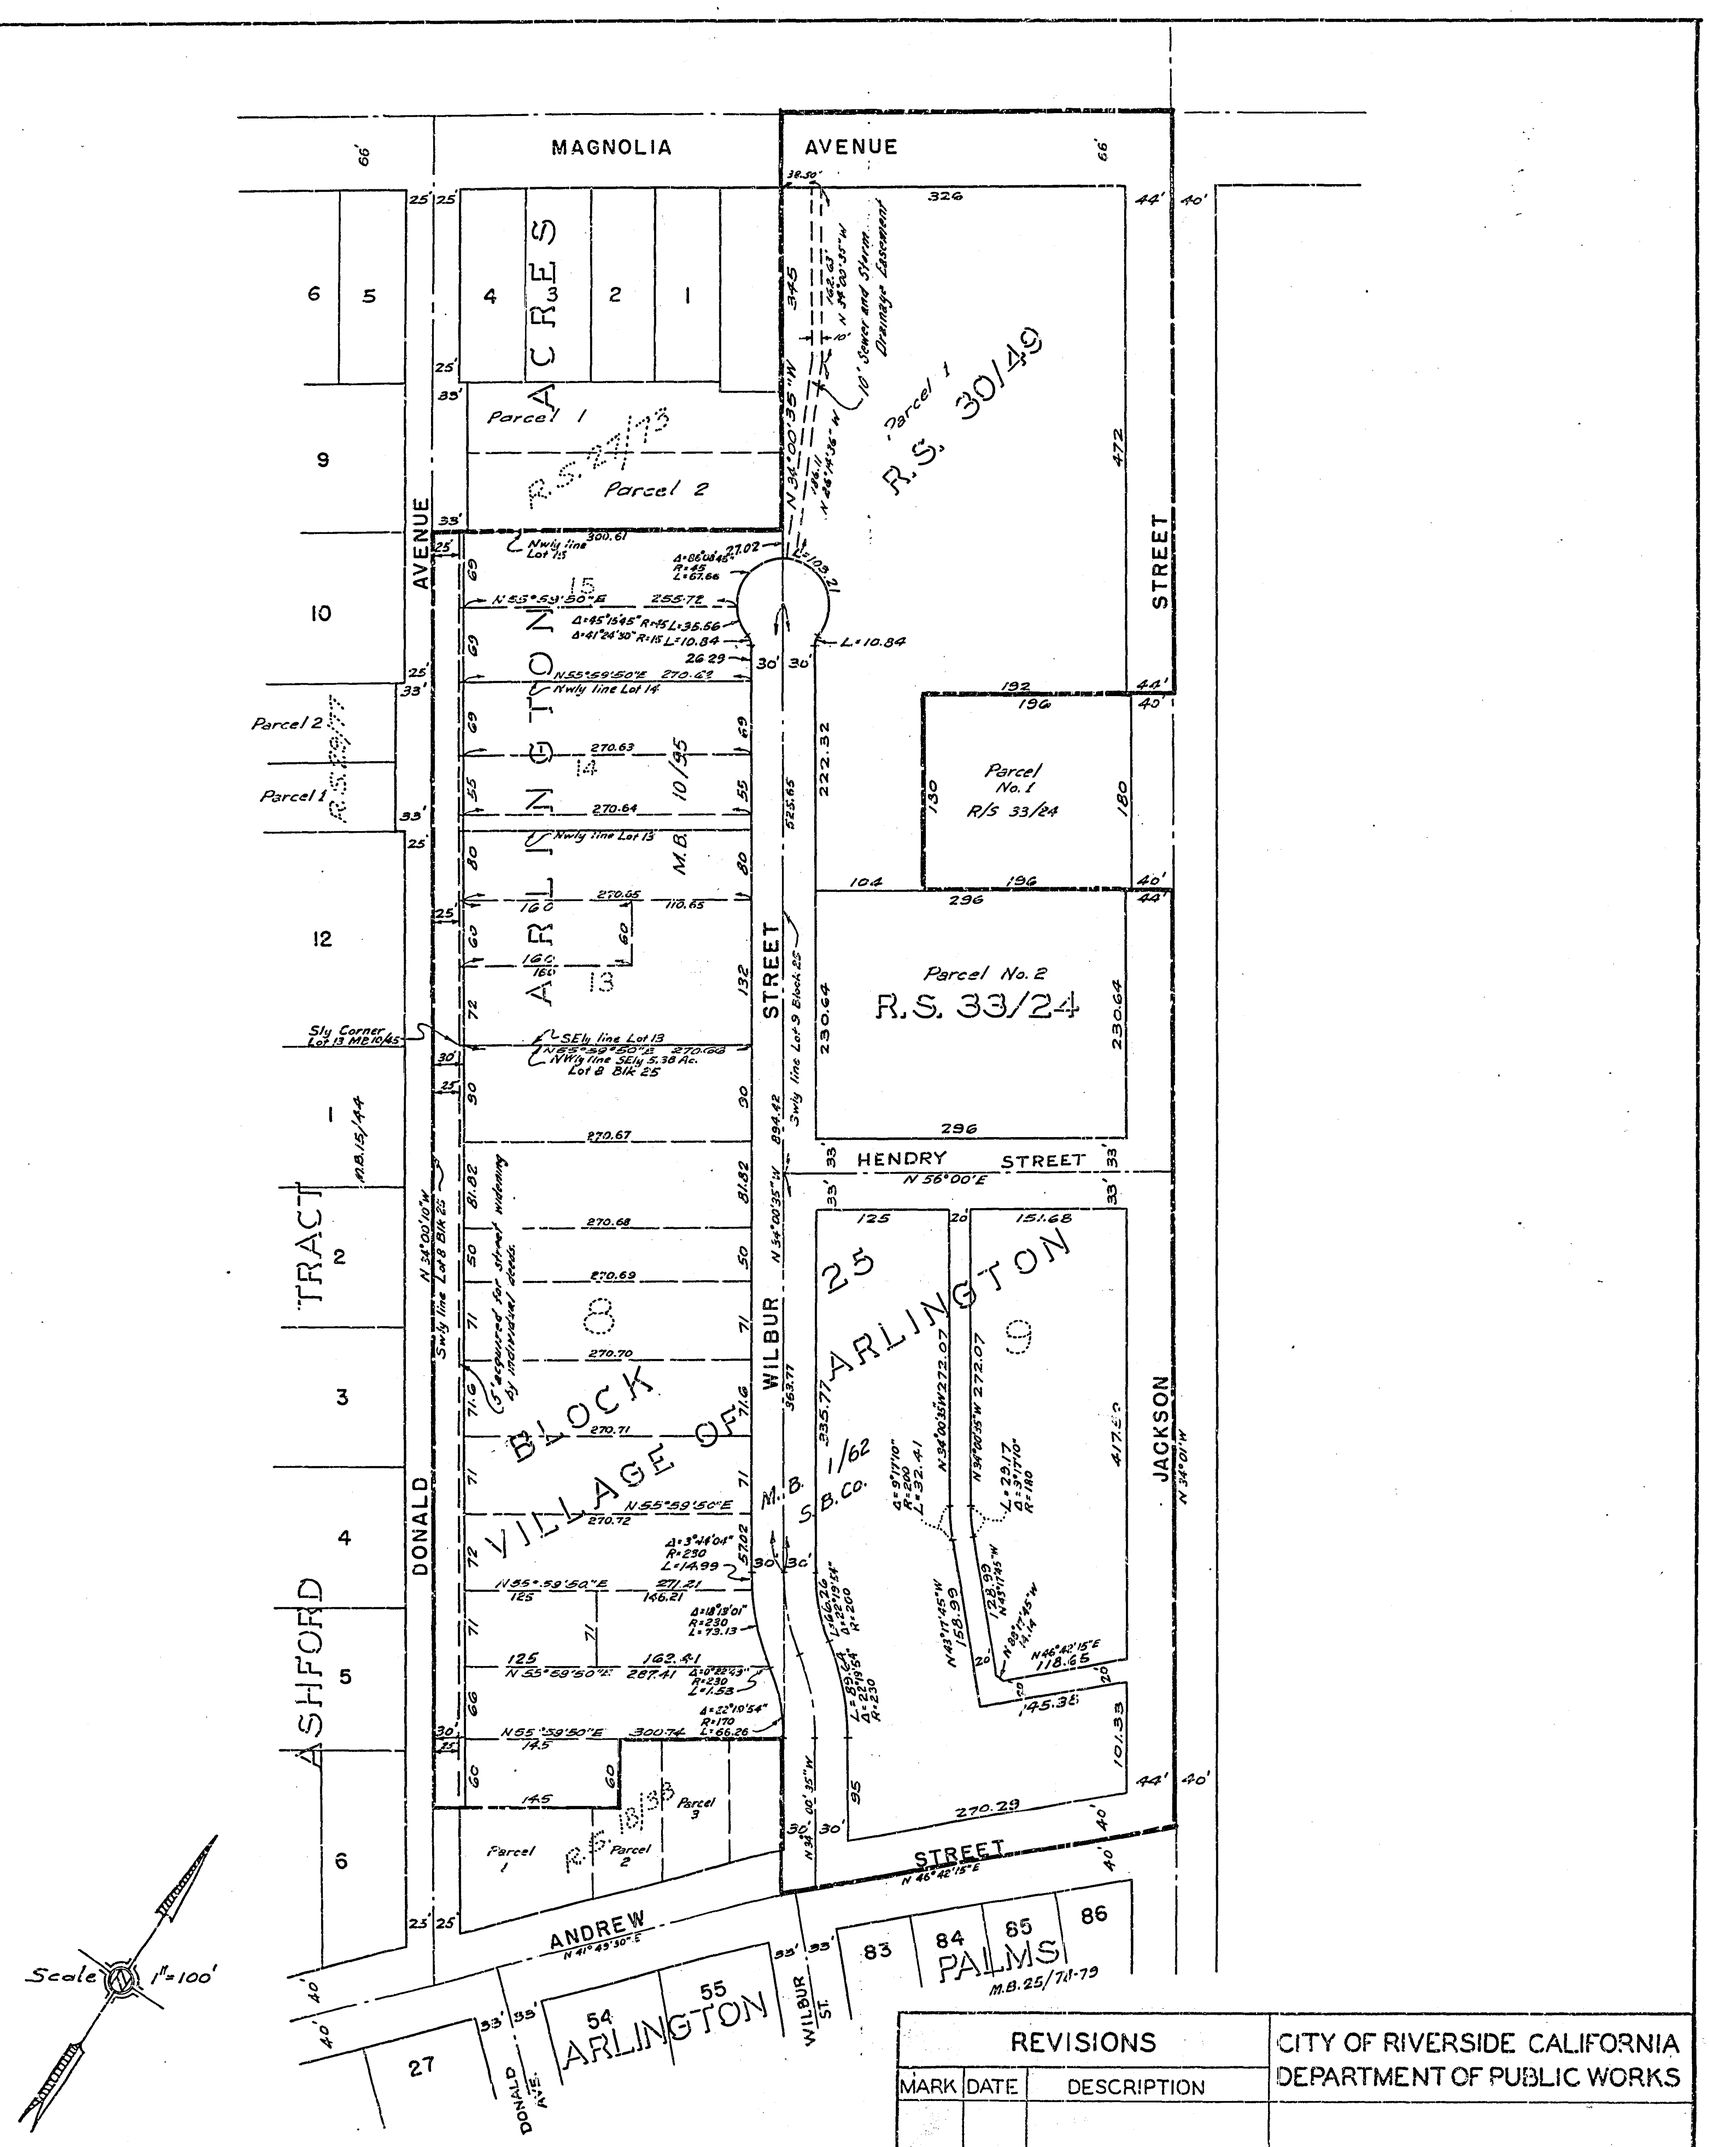


| REVISIONS | | | CITY OF RIVERSIDE CALIFORNIA DEPARTMENT OF PUBLIC WORKS |
|---|---|---|---|
| MARK | DATE | DESCRIPTION | |
| | | | WILBUR STREET IMPROVEMENT DISTRICT |

MAP SHOWING THE LANDS INCLUDED WITHIN THE ASSESSMENT DISTRICT TO BE BENEFITED BY THE CONSTRUCTION OF STREET IMPROVEMENTS

DESIGNED BY h.l.m.
DRAWN BY h.l.m.
CHECKED BY Ernest N. Webb R.E. 2876
RECOMMENDED BY A. Richard ASSISTANT CITY ENGINEER
APPROVED BY J. Martinek DIRECTOR OF PUBLIC WORKS
DATE 5-24-62

R-484A

SHEET 1 OF 1