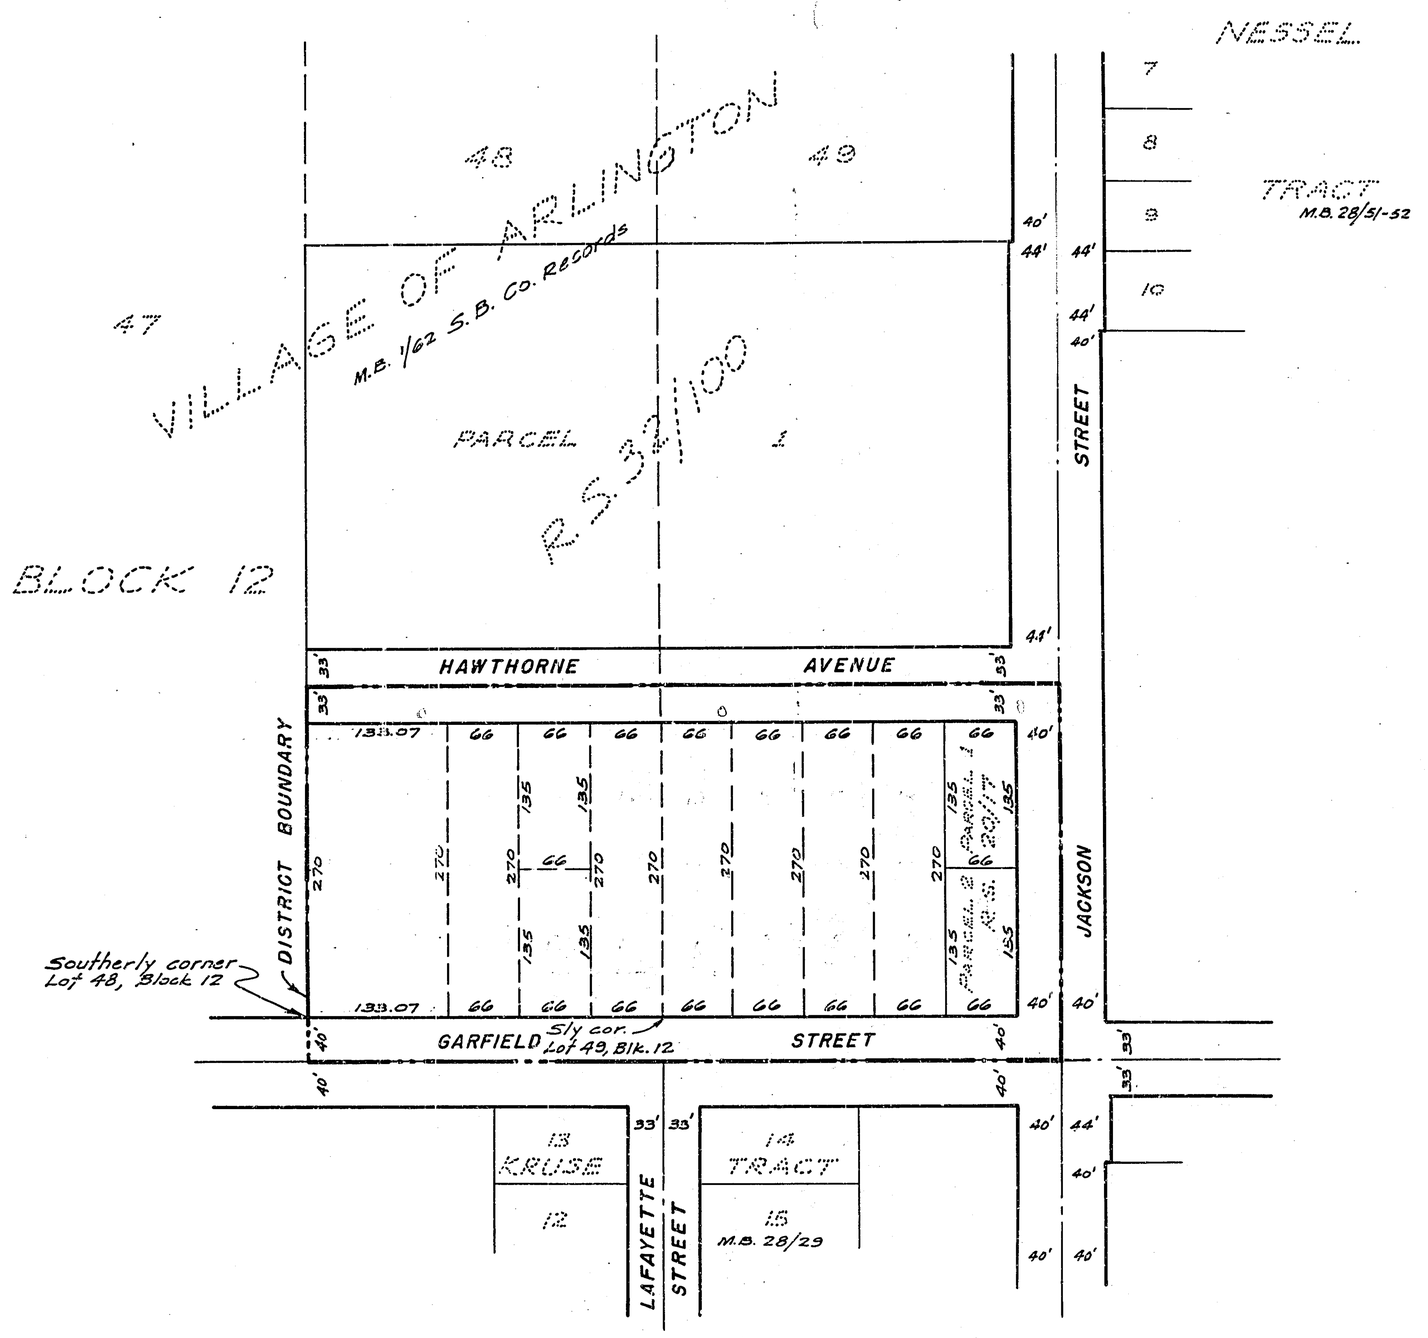

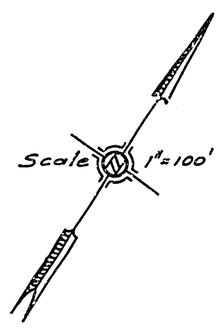

REVISIONS			CITY OF RIVERSIDE CALIFORNIA DEPARTMENT OF PUBLIC WORKS
MARK	DATE	DESCRIPTION	HAWTHORNE AVENUE IMPROVEMENT DISTRICT

MAP SHOWING THE LANDS INCLUDED WITHIN THE ASSESSMENT DISTRICT TO BE BENEFITED BY THE CONSTRUCTION OF STREET IMPROVEMENTS

DESIGNED BY H.L.M.
DRAWN BY H.L.M.
CHECKED BY J.H.a. cm
Ernest N. Webb R.E. 9576
RECOMMENDED BY G.R. Schrak ASSISTANT CITY ENGINEER
APPROVED BY J.M. Artmeb DIRECTOR OF PUBLIC WORKS
DATE Oct. 6, 1961

R-485 A

SHEET 1 OF 1