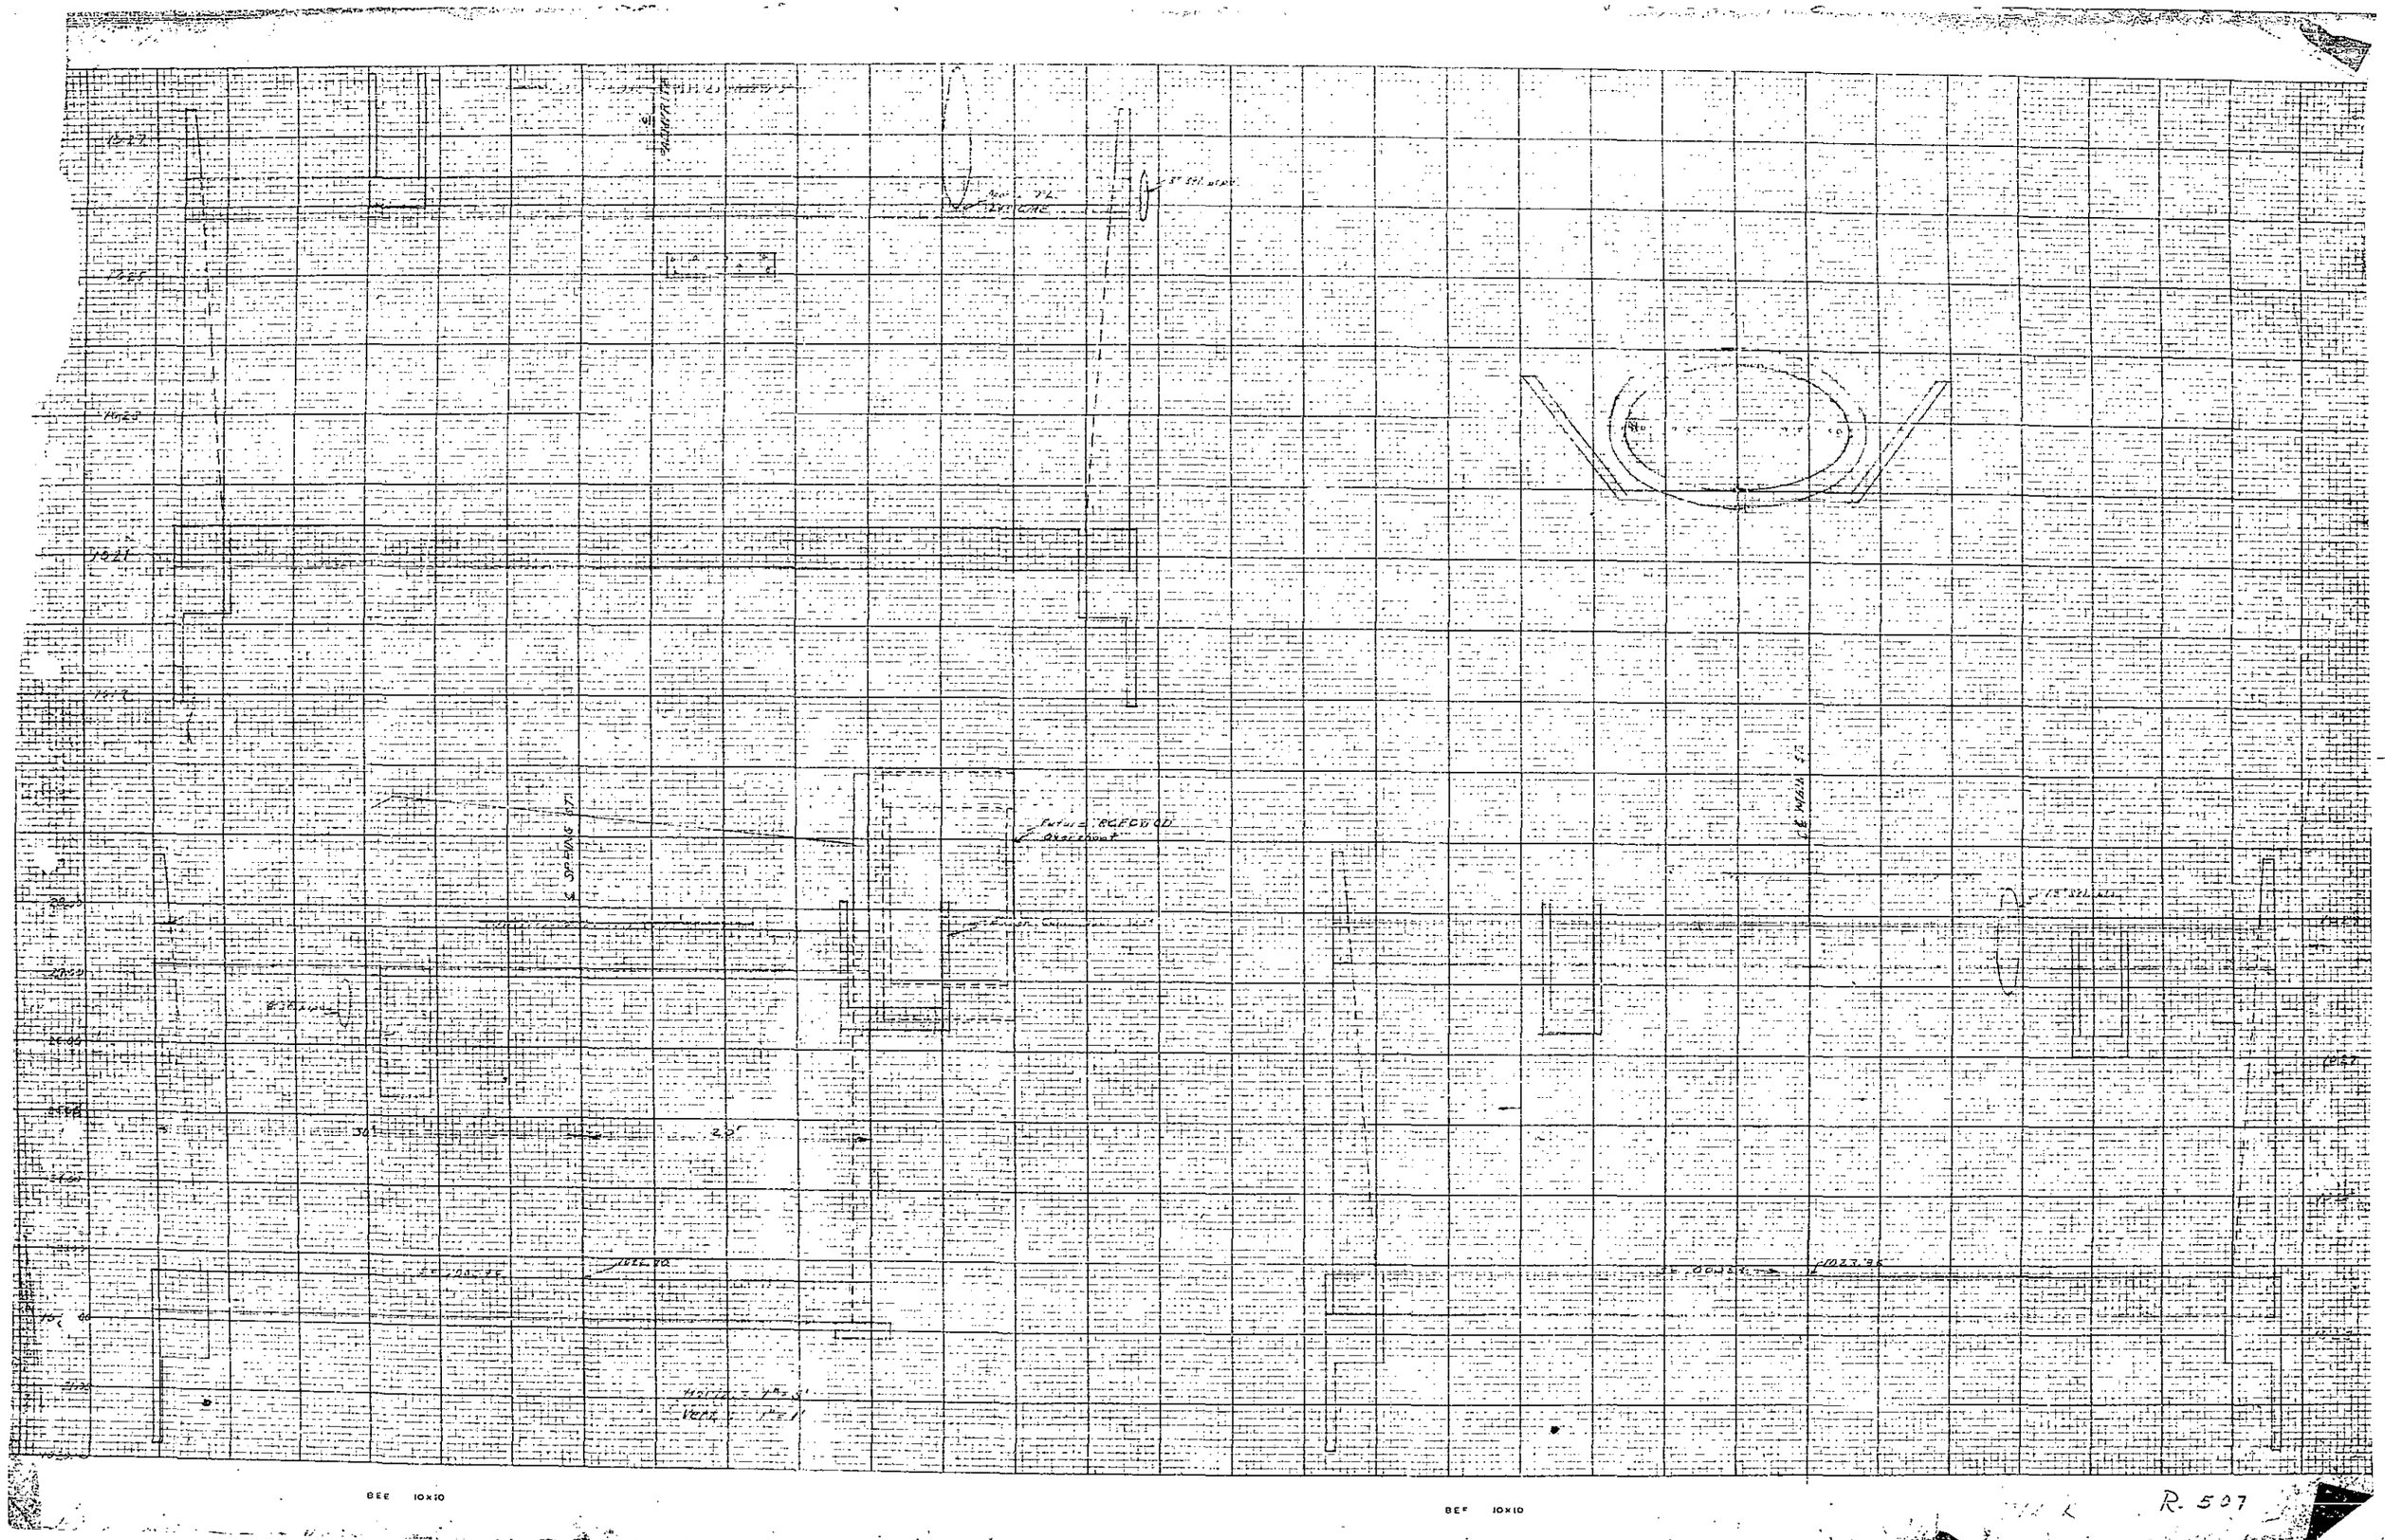

R. 507

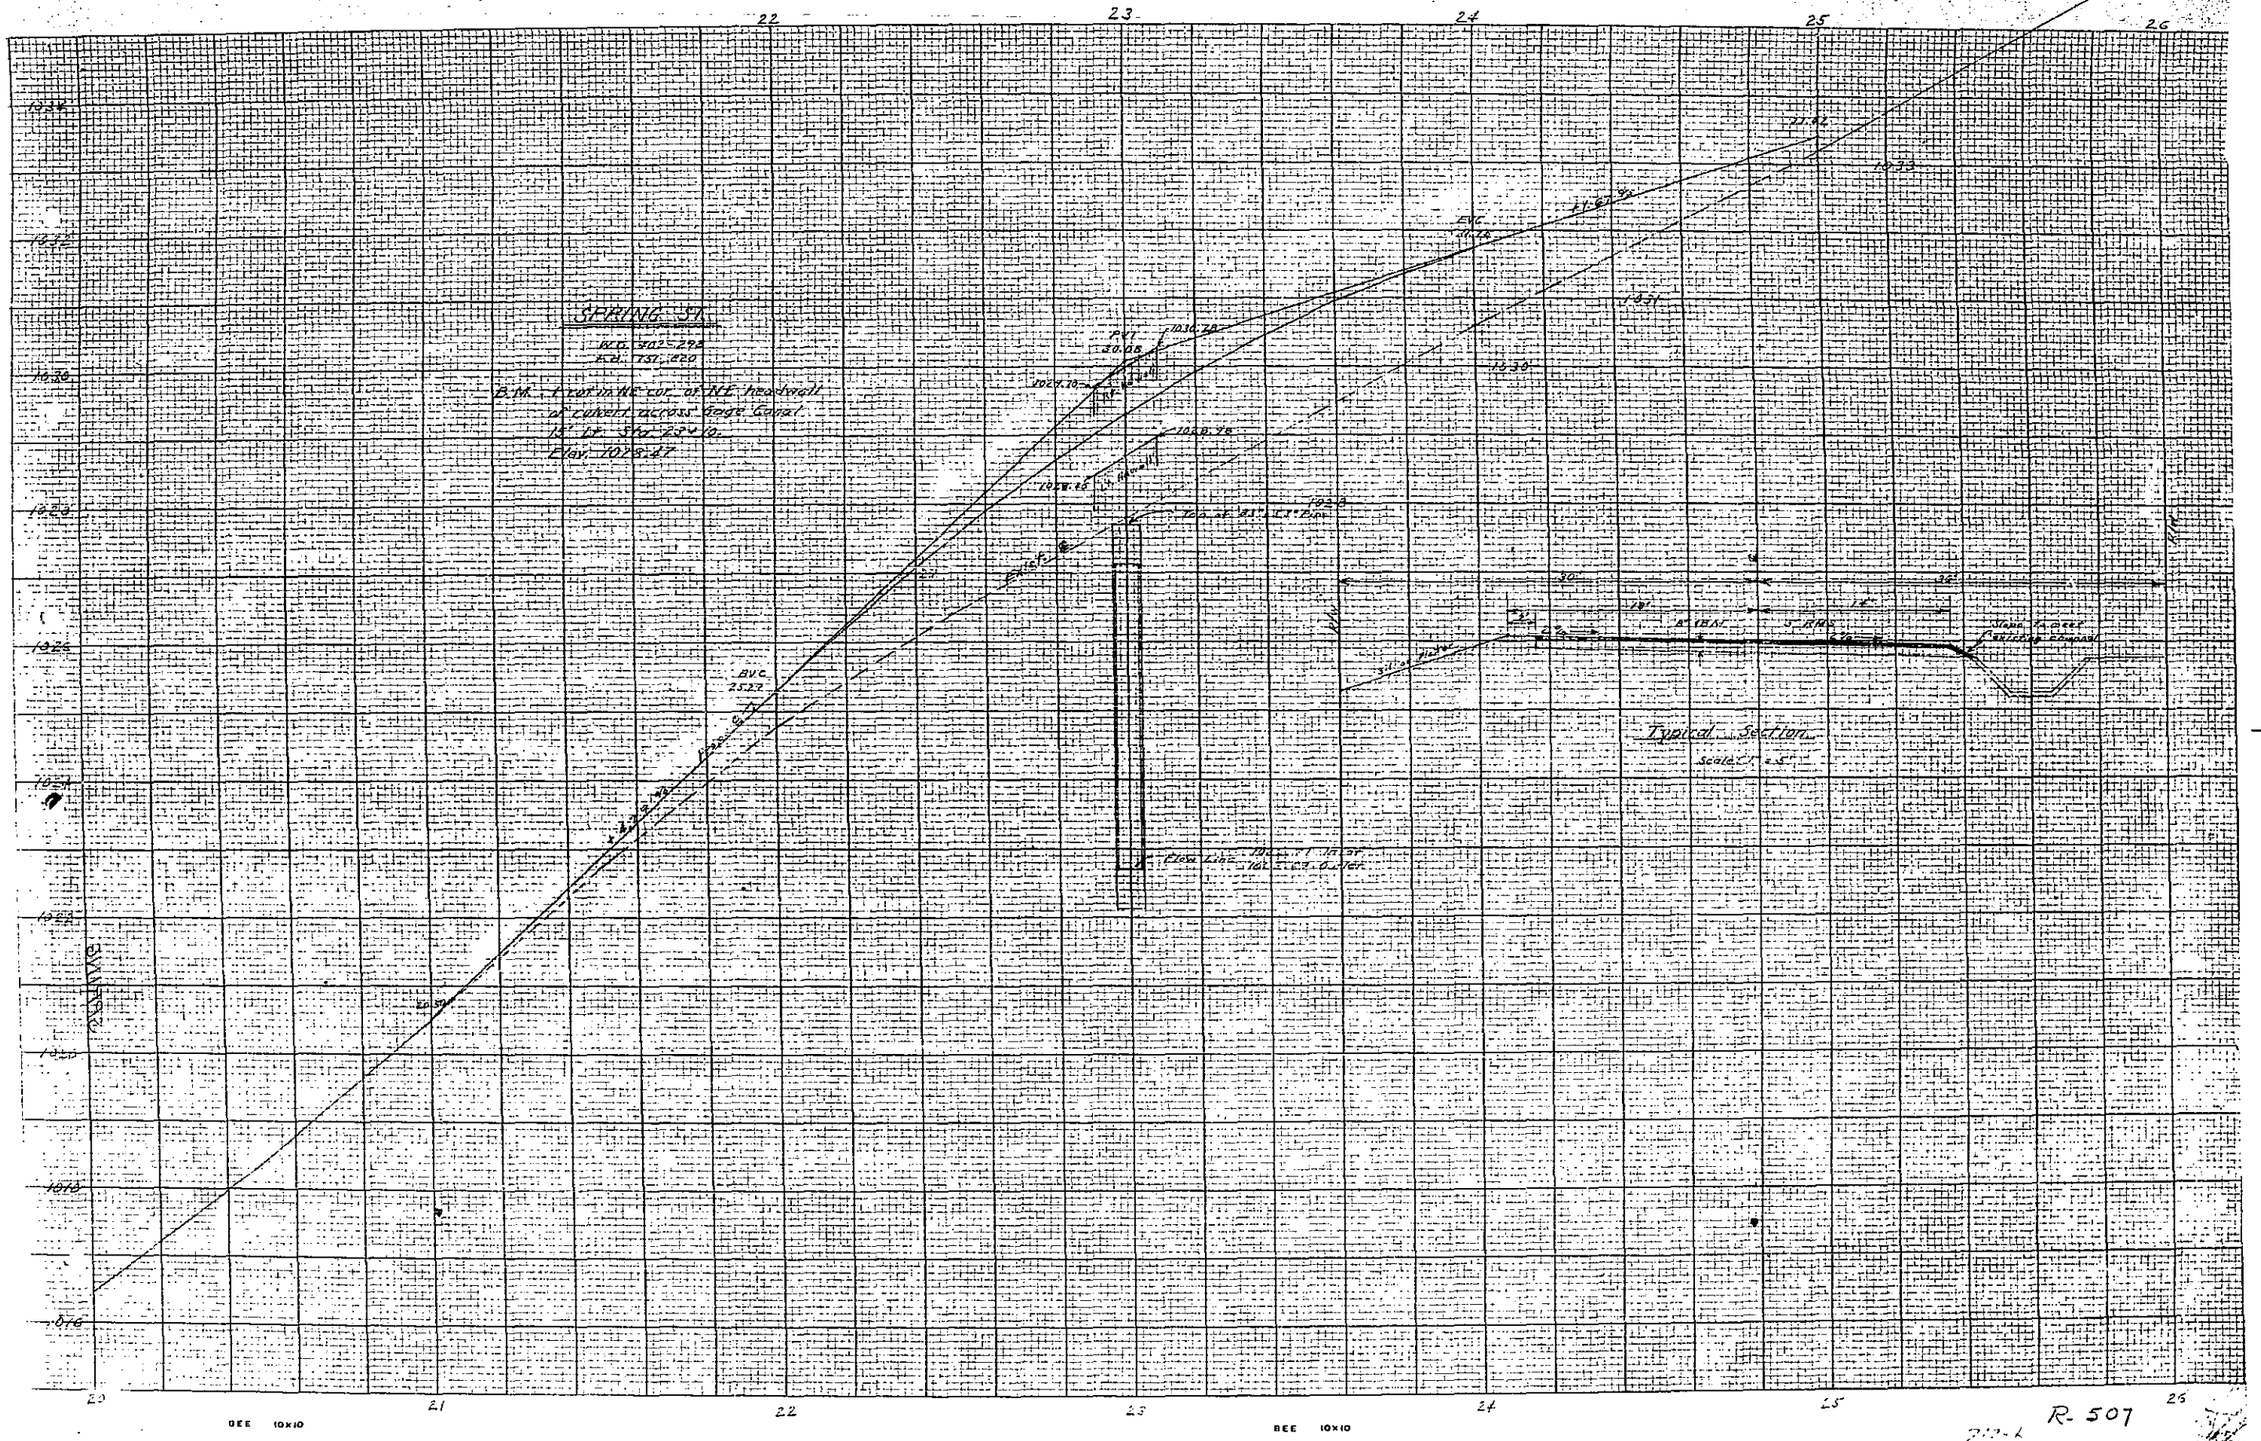
SPRING ST.
W.G. 702-292
E.B. 751-820
B.M. 1 cut in NE cor. of NE headwall of culvert across Gage Canal 15' Lt. Sta. 23+10.
Elev. 1078.47
Typical Section
Scale 1" = 5'
BVC 25.27
PVI 30.08
EVC 31.74
Flow Line
Slope to meet existing Compound
BEE 10x10
BEE 10x10

R-507

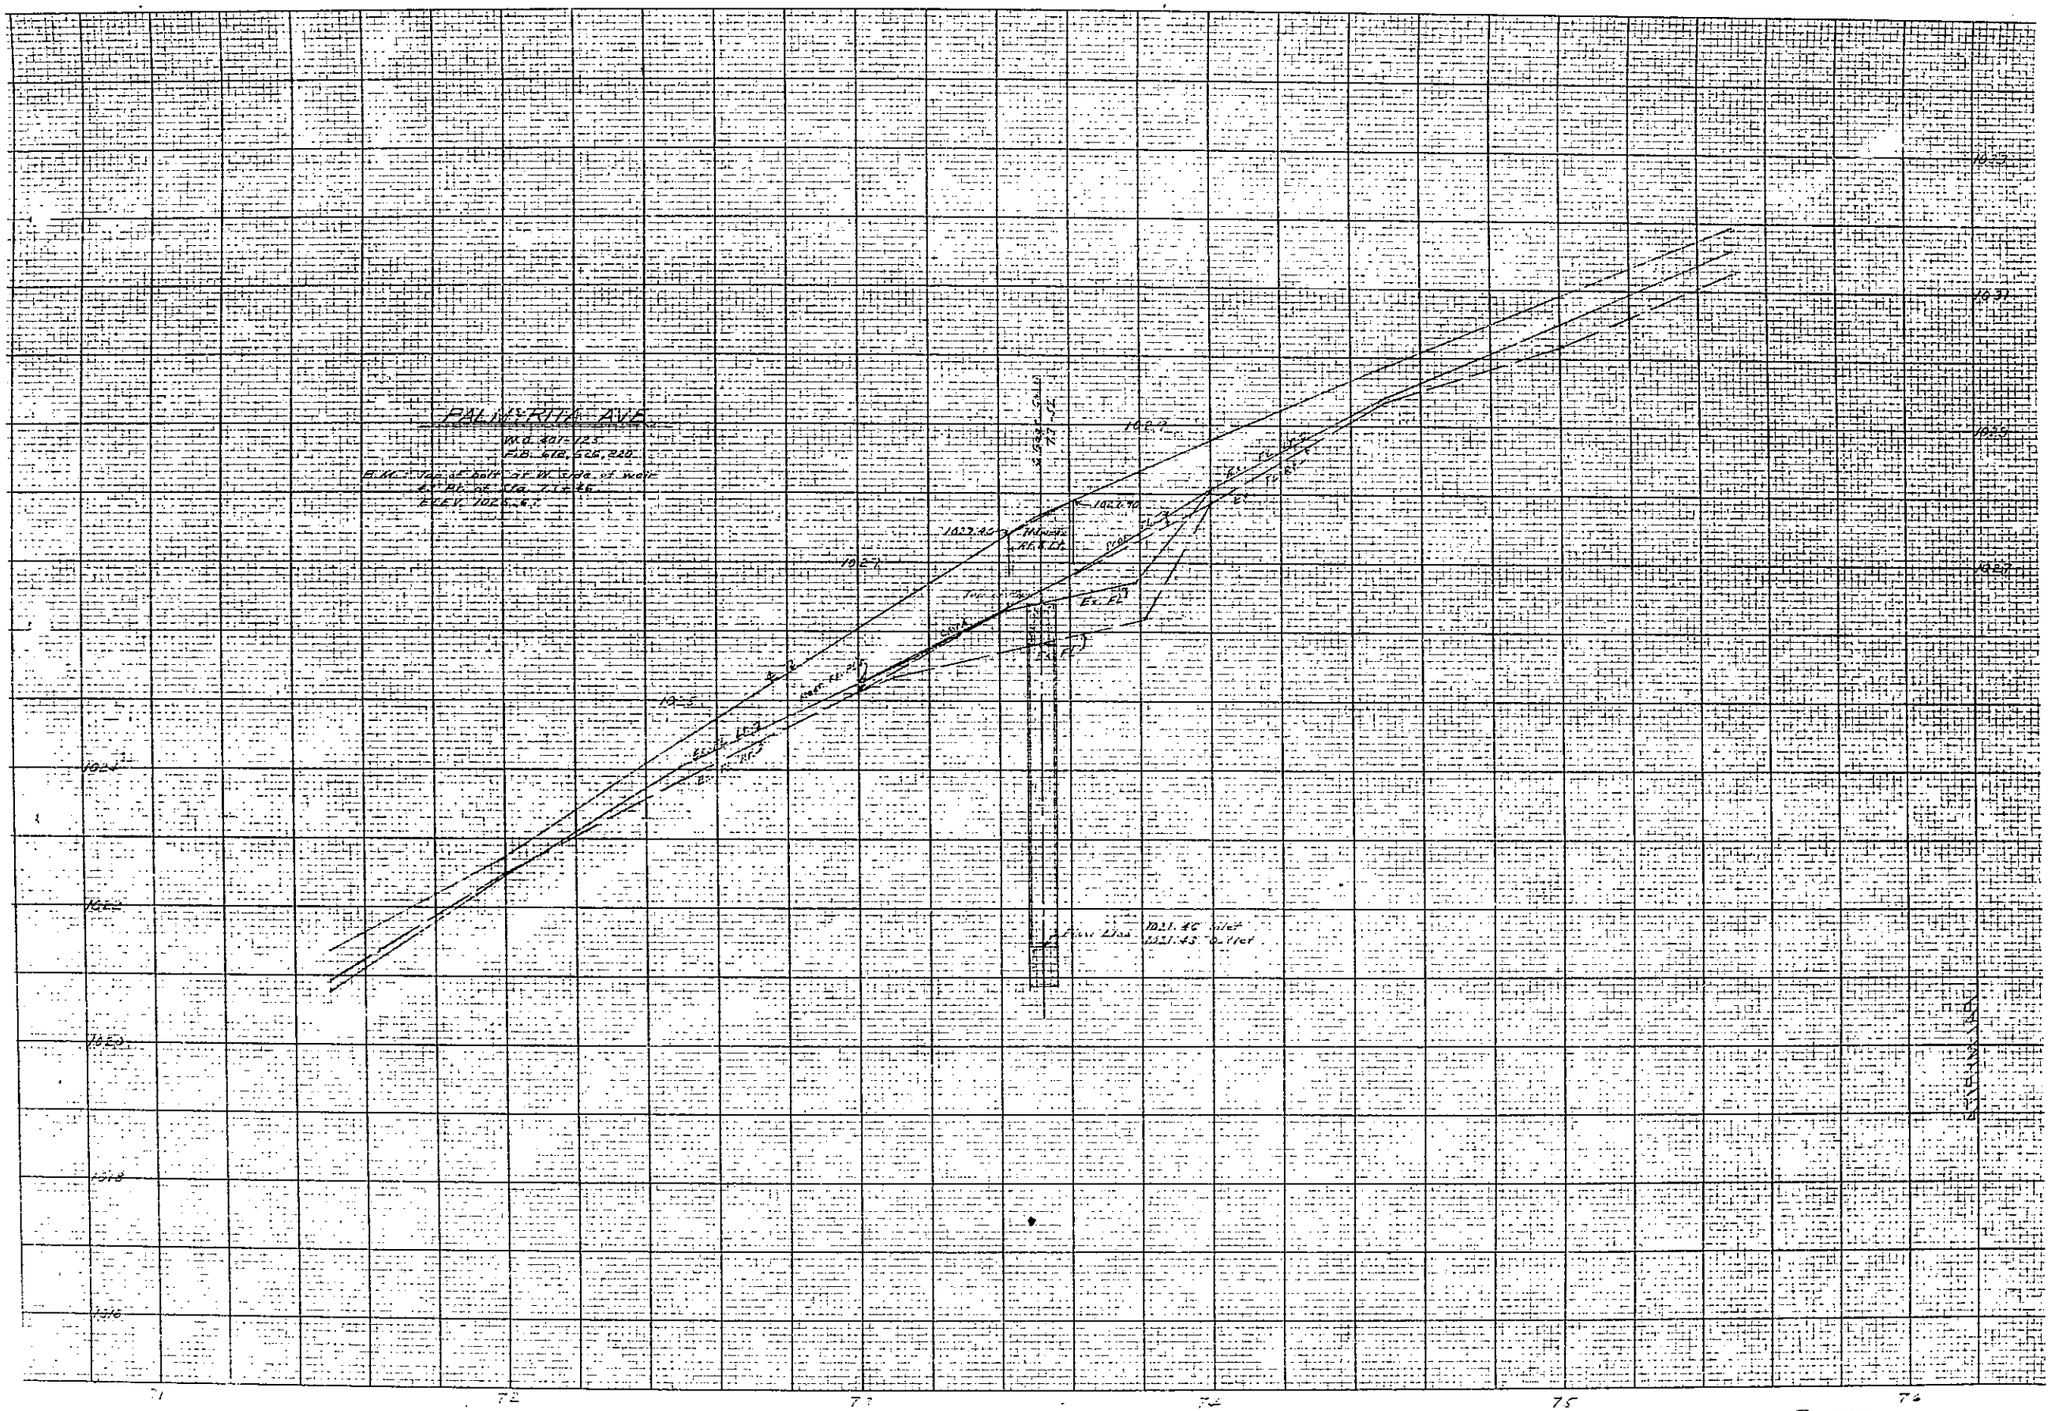

BEE 10X10

BEE 10X10 R-507

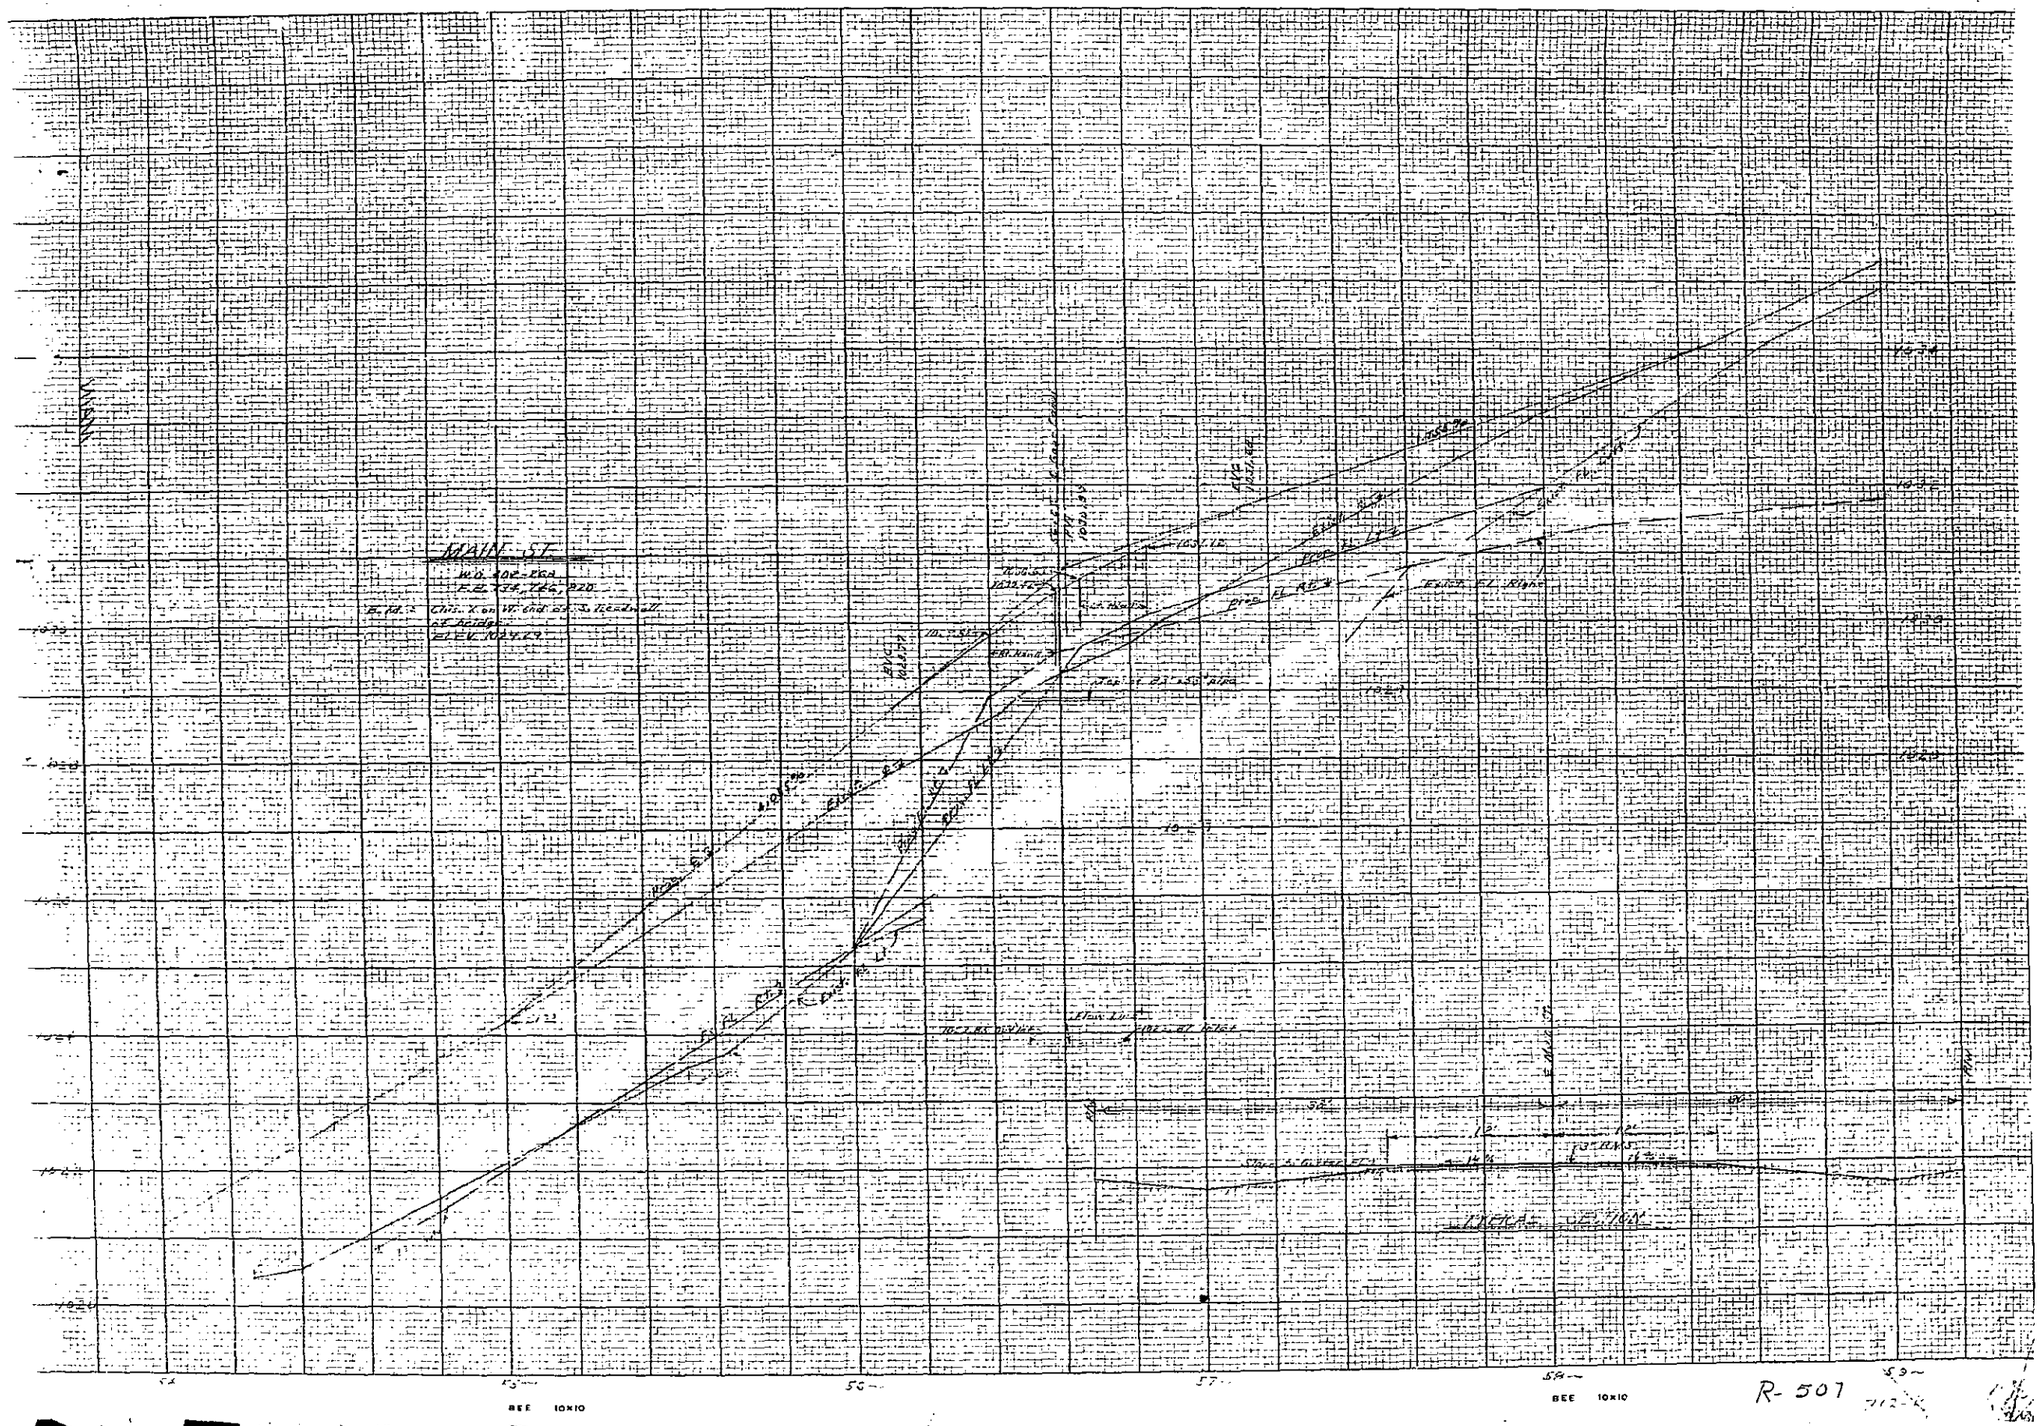
MAIN ST.
W.O. 402-268
F.E. 734, 766, 820
Exist. Fl. Right
Prop. Fl. Rt.
Exist. Fl. Right
Flow Line
Flow Line
Stage of Gutter Fl.
Stage of Gutter Fl.
BEE 10X10
BEE 10X10

R-507

R. 507

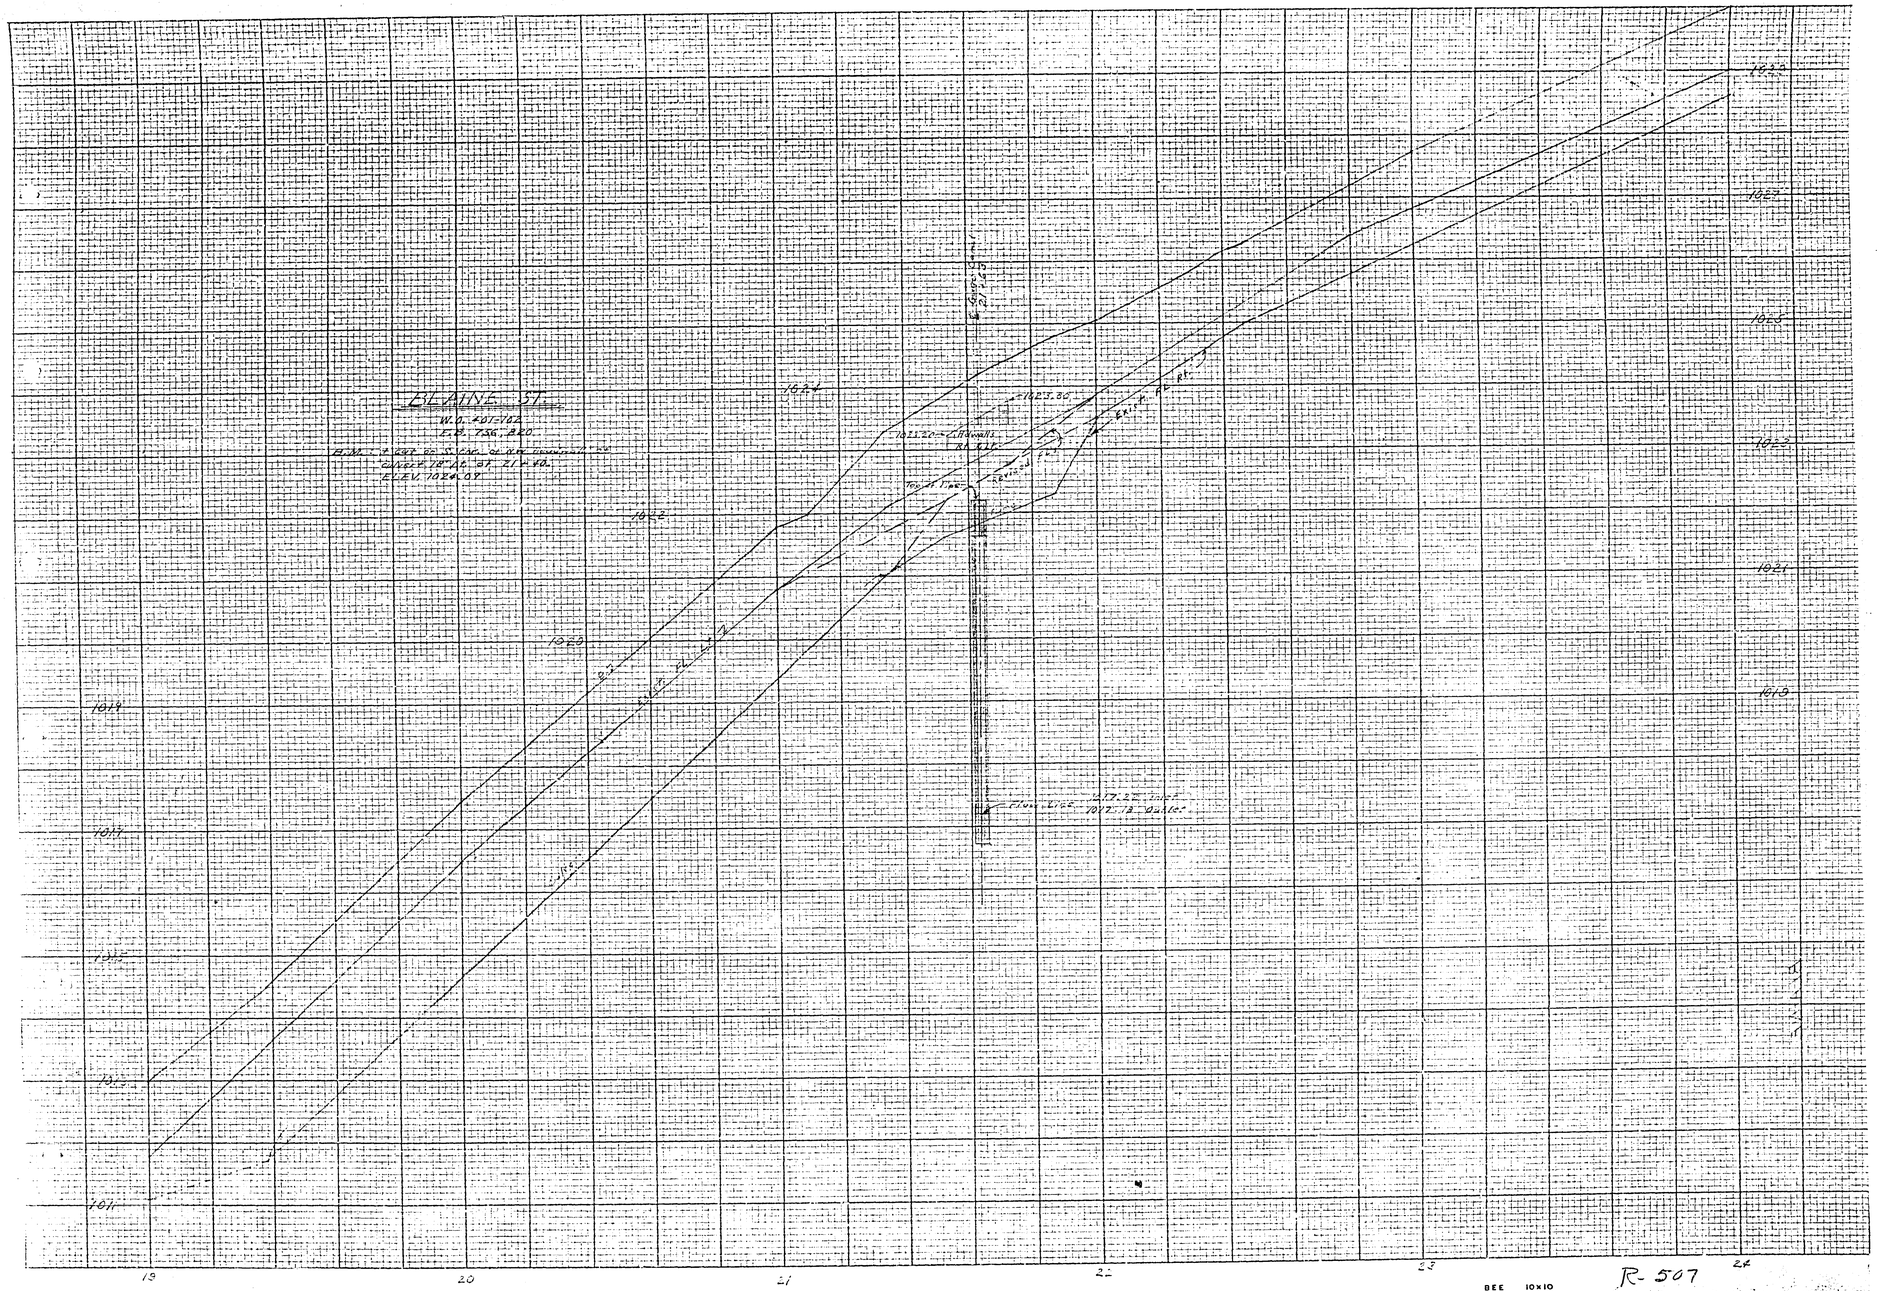
BLAINE ST.
W.O. 401-102
E.B. 756, 820
ELEV. 1024.09
1024
1023
1022
1021
1020
1019
1018
1017
1016
1015
1014
1013
1012
1011
19
20
21
22
23
24
BEE 10x10
BEE 10x10
R-507

Sheet 1 of 2

APPROVED _____ 1959
GAGE CANAL CO.

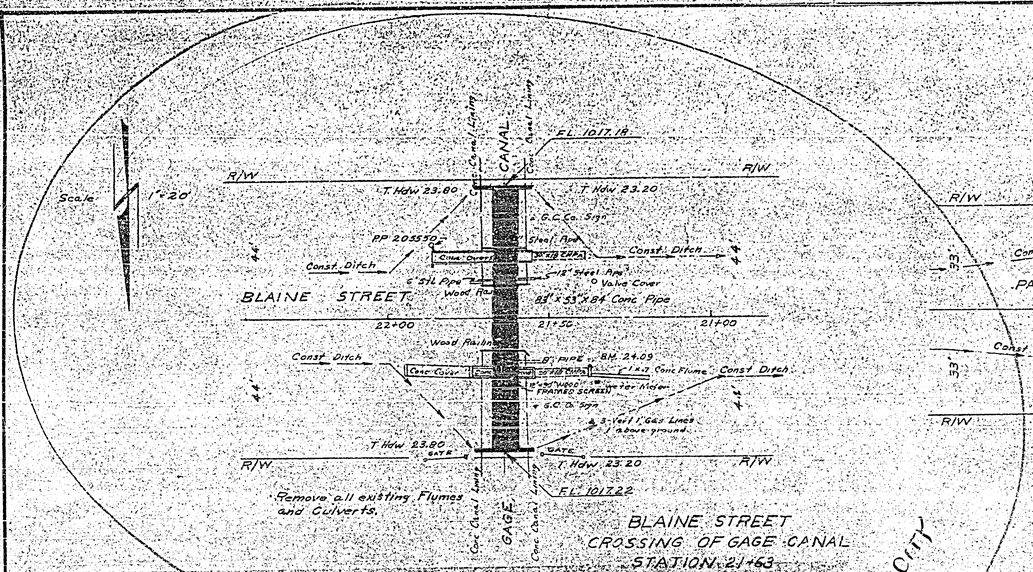

BLAINE STREET
CROSSING OF GAGE CANAL
STATION 21+63

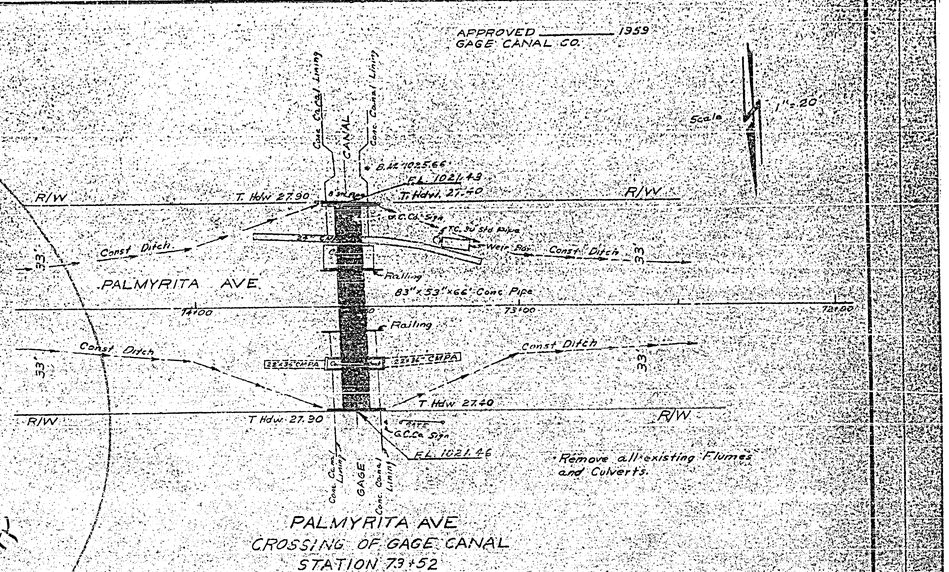

PALMYRITA AVE
CROSSING OF GAGE CANAL
STATION 73+52

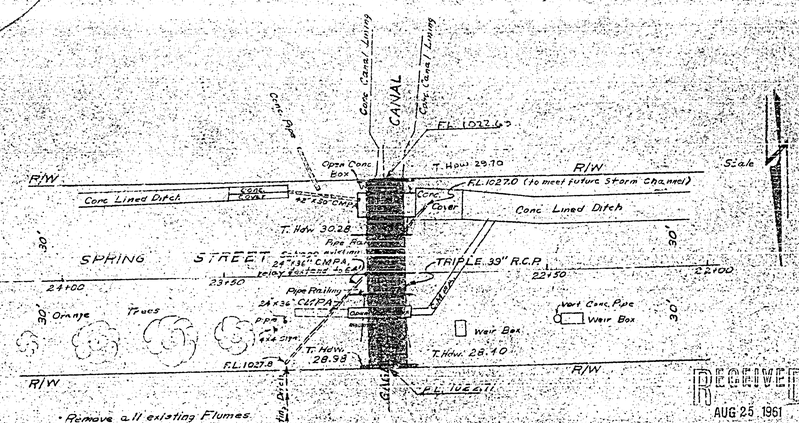

SPRING STREET
CROSSING OF GAGE CANAL
STATION 23+00

RECEIVED
AUG 25 1961
DEPT OF PUBLIC WORKS

LO-HED PIPE CROSSINGS
GAGE CANAL
A.C. Keith, County Surveyor & Road Comm.
Riverside County
October 1959

K-507

APPROVED _____ 1959
GAGE CANAL CO.

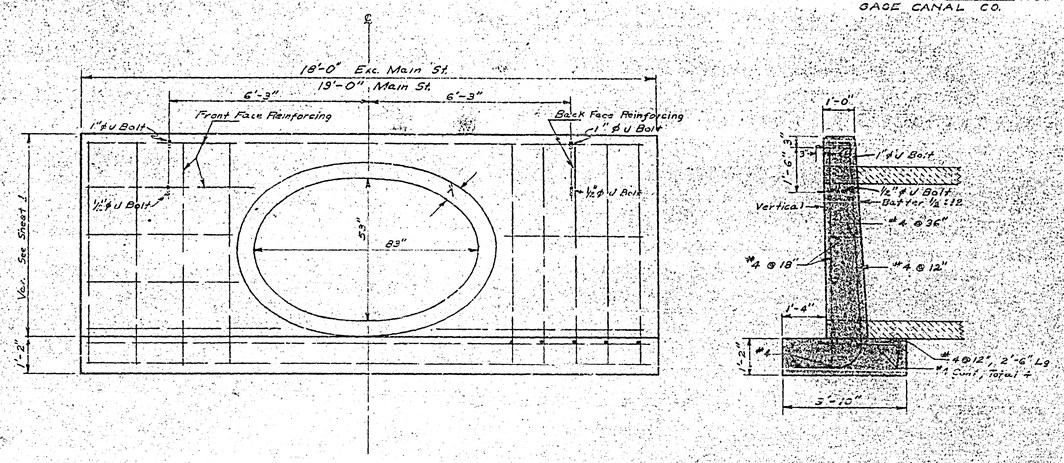

TYPICAL HEADWALL DETAIL

SCALE ½"=1'-0"