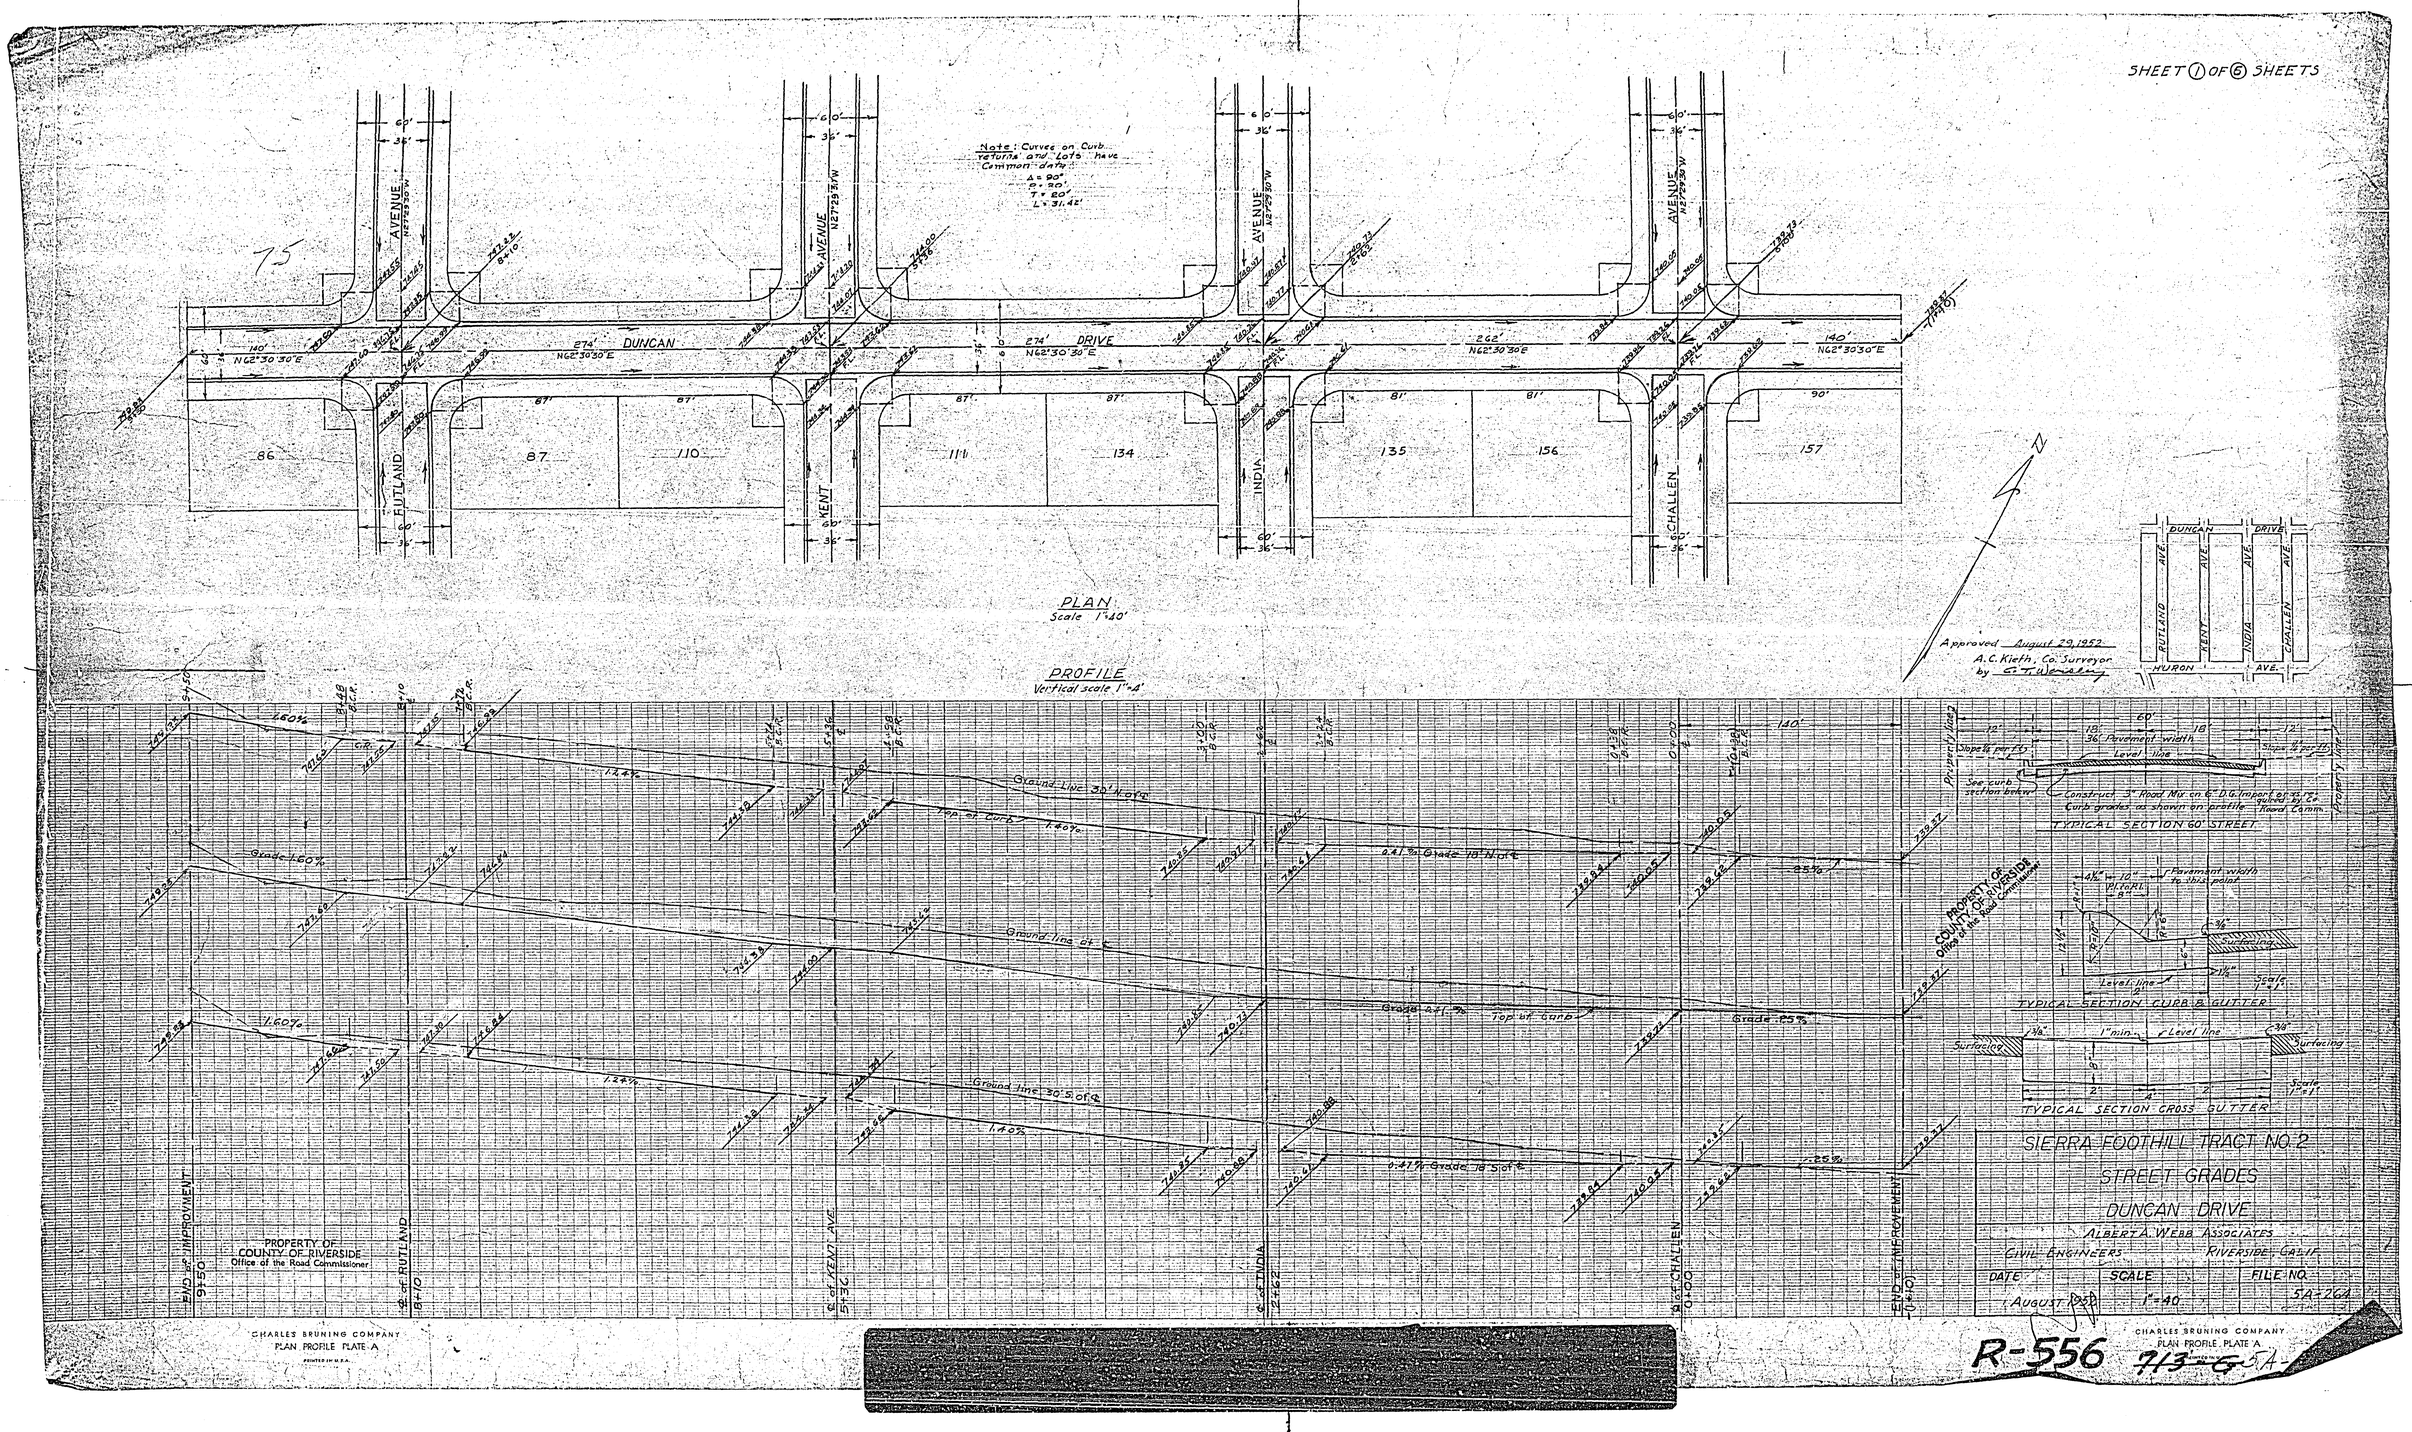
SHEET 1 OF 6 SHEETS
Note: Curves on Curb returns and Lots have Common data:
Δ = 90°
R = 20'
T = 20'
L = 31.42'
DUNCAN DRIVE
RUTLAND AVENUE
KENT AVENUE
INDIA AVENUE
CHALLEN AVENUE
86
87
110
111
134
135
156
157
PLAN
Scale 1"=40'
PROFILE
Vertical scale 1"=4'
Ground line 30' N of ℄
Top of Curb
Grade 1.60%
Ground line at ℄
Grade 0.41%
Grade .25%
Ground line 30' S of ℄
Grade 18' S of ℄
END of IMPROVEMENT
℄ of RUTLAND
℄ of KENT AVE
℄ of INDIA
℄ of CHALLEN
END of IMPROVEMENT
PROPERTY OF COUNTY OF RIVERSIDE
Office of the Road Commissioner
Approved August 29, 1952
A. C. Kieth, Co. Surveyor
by C. T. Wensley
TYPICAL SECTION 60' STREET
TYPICAL SECTION CURB & GUTTER
TYPICAL SECTION CROSS GUTTER
SIERRA FOOTHILL TRACT NO. 2
STREET GRADES
DUNCAN DRIVE
ALBERT A. WEBB ASSOCIATES
CIVIL ENGINEERS
RIVERSIDE, CALIF.
DATE
SCALE
FILE NO.
1 AUGUST 1952
1"=40
5A-264
CHARLES BRUNING COMPANY
PLAN PROFILE PLATE A
R-556
713-G 5A

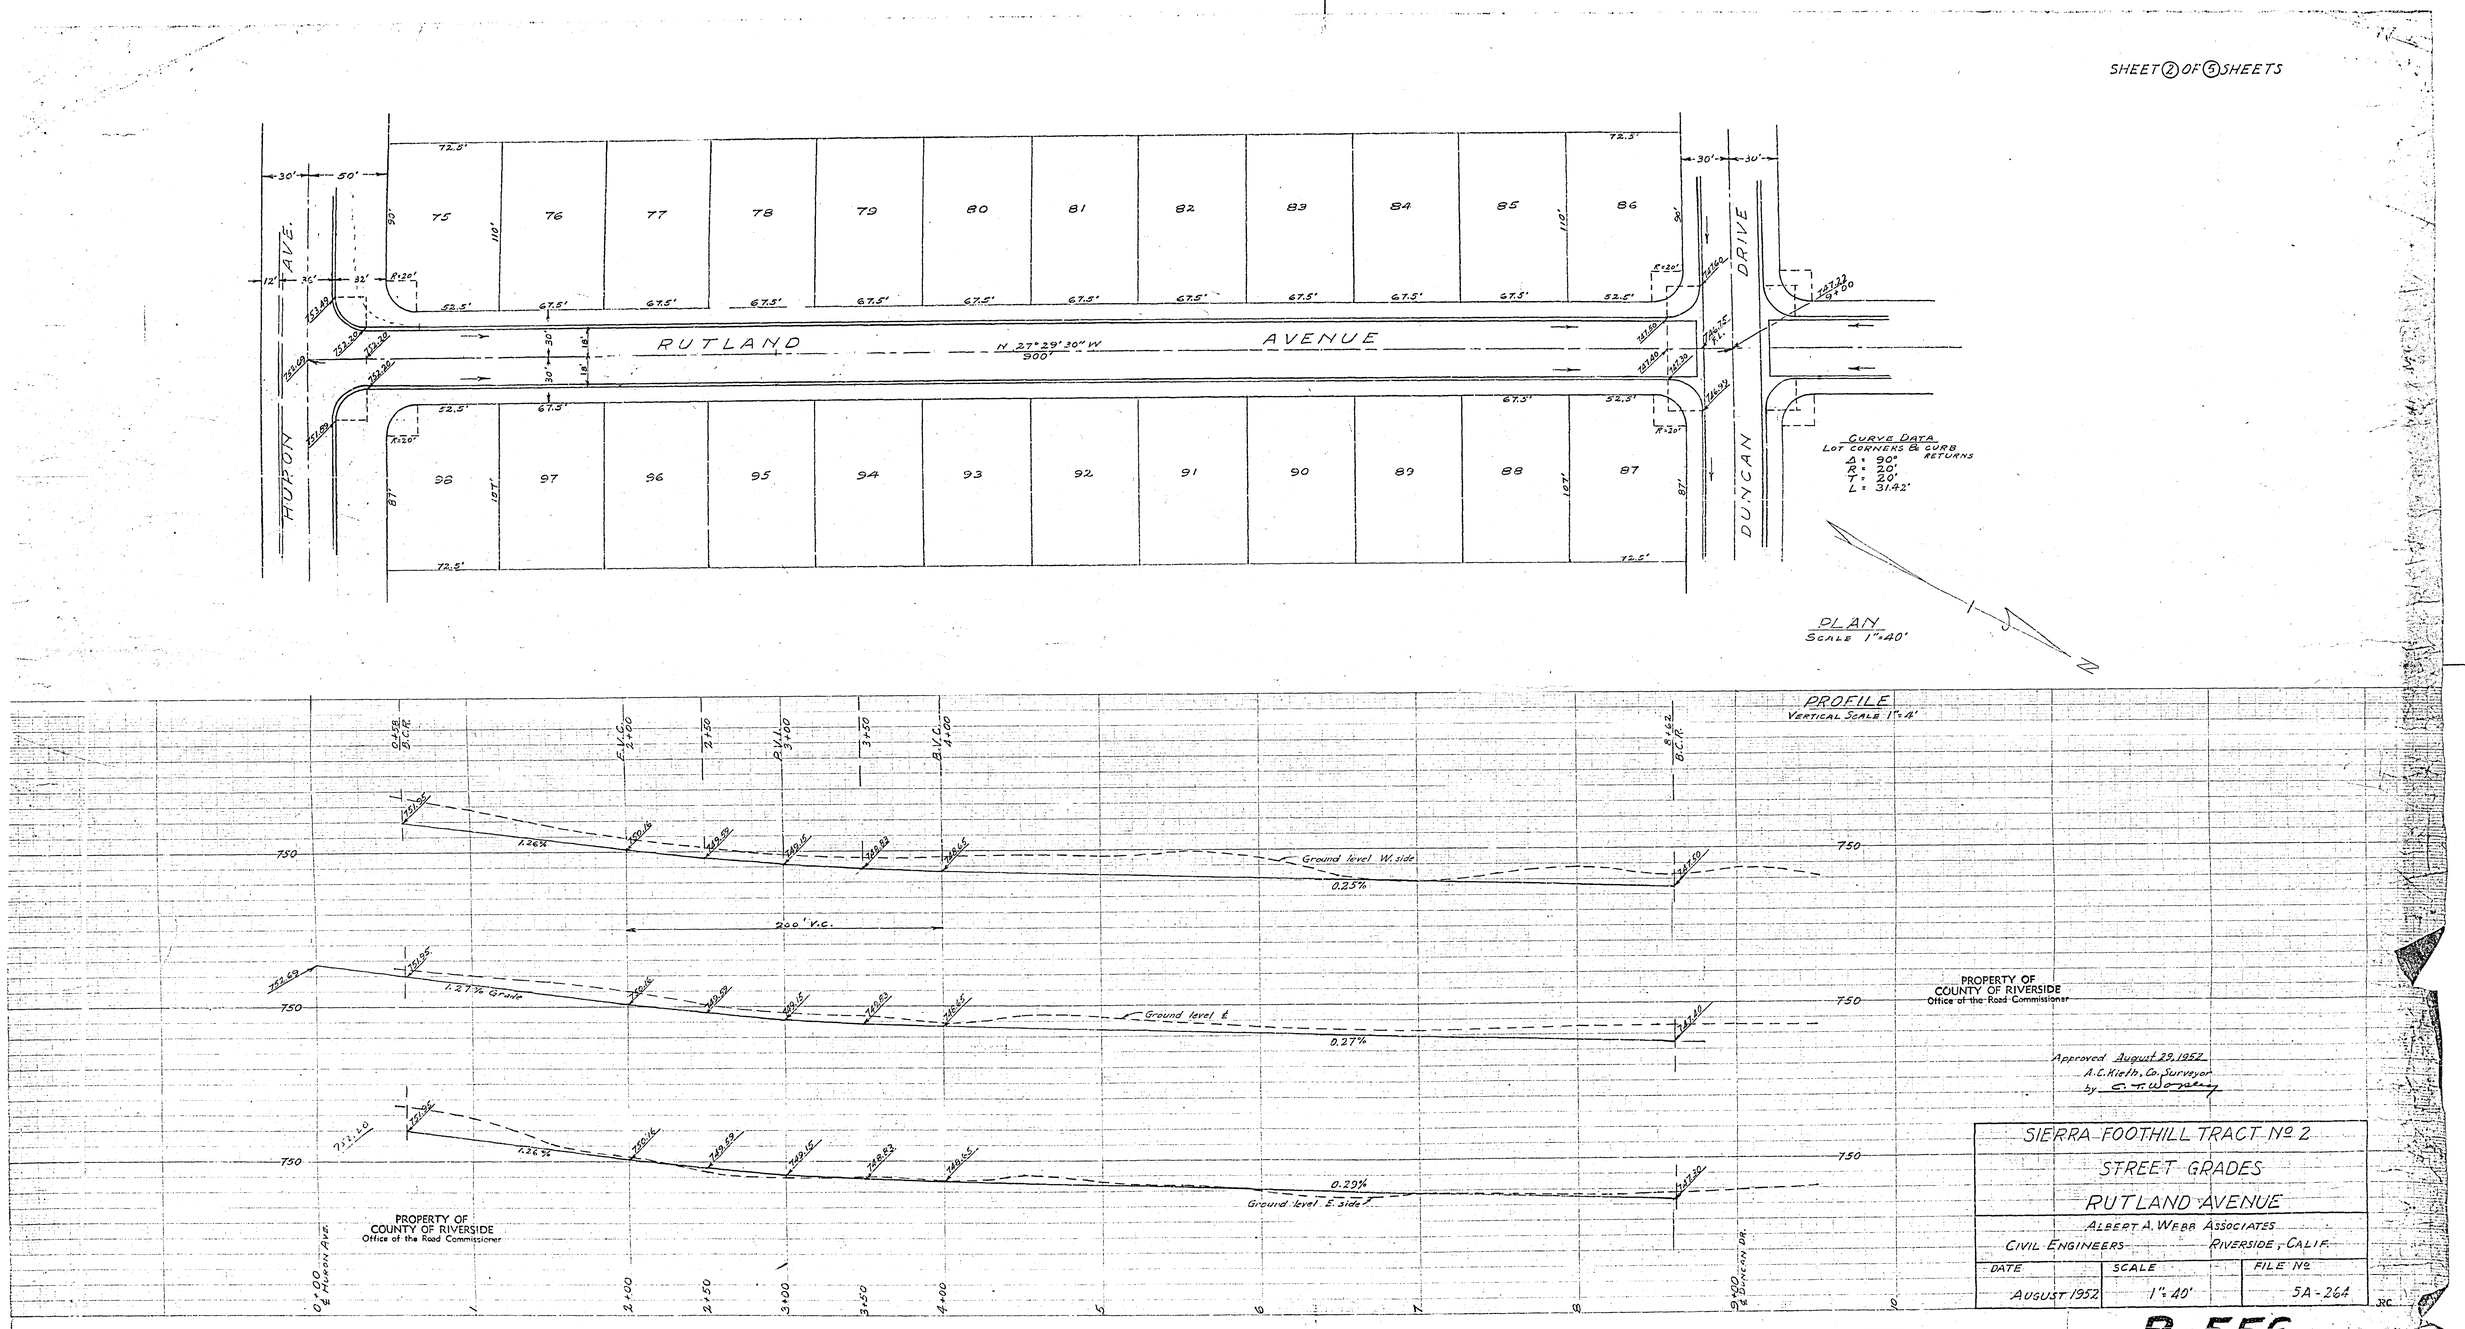

Approved August 29, 1952
A.C. Kieth, Co. Surveyor
by C. T. Worsley

SIERRA FOOTHILL TRACT No 2
STREET GRADES
RUTLAND AVENUE

ALBERT A. WEBB ASSOCIATES
CIVIL ENGINEERS — RIVERSIDE, CALIF.

DATE	SCALE	FILE No
AUGUST 1952	1"=40'	5A-264

R-556 713-8

SHEET 3 OF 5 SHEETS

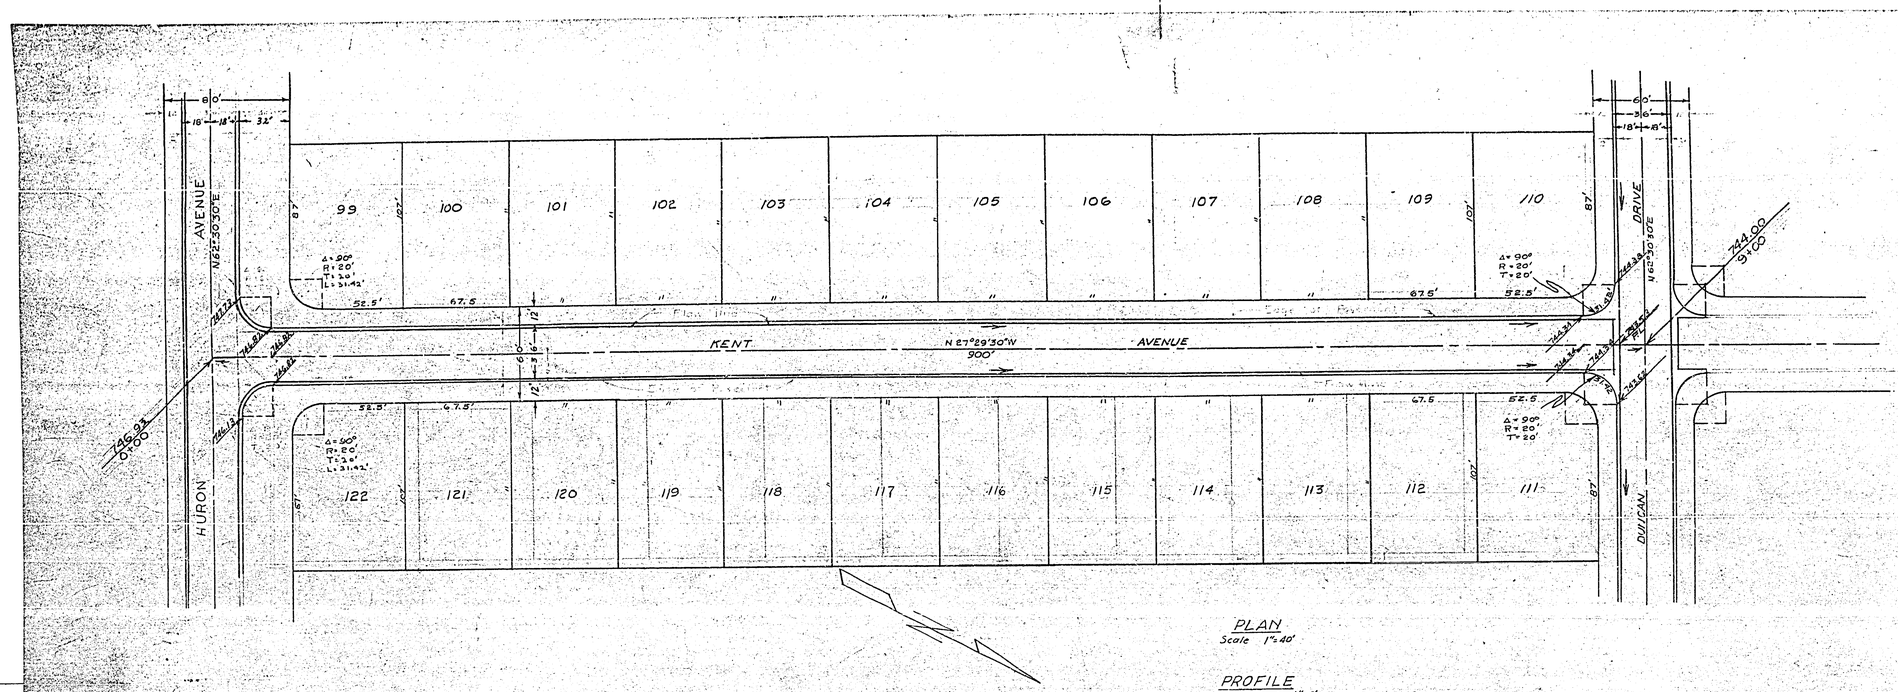

PLAN
Scale 1"=40'

PROFILE
Vertical scale 1"=4'

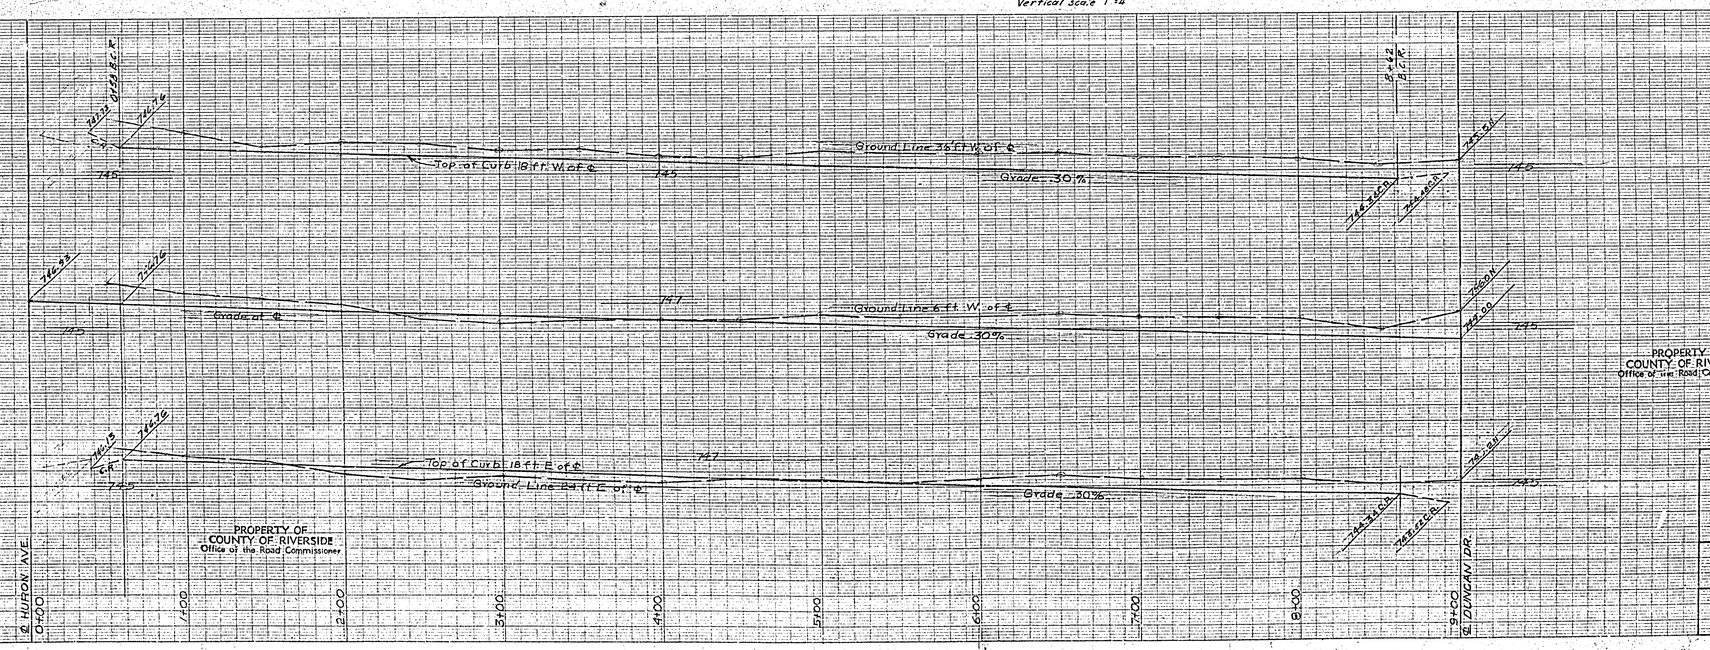

PROPERTY OF COUNTY OF RIVERSIDE
Office of the Road Commissioner

PROPERTY OF COUNTY OF RIVERSIDE
Office of the Road Commissioner

Approved August 29, 1952
A.C. Kieth, Co. Surveyor
by [illegible]

Note: For B.M. see sheet of India Avenue, see same for cross section of street

SIERRA FOOTHILL TRACT NO. 2
STREET GRADES
KENT AVENUE

ALBERT A. WEBB ASSOCIATES
CIVIL ENGINEERS — RIVERSIDE, CALIF.

DATE	SCALE	FILE NO.
AUGUST 1952	1"=40	5A-264

CHARLES BRUNING COMPANY
PLAN PROFILE PLATE A
PRINTED IN U.S.A.

CHARLES BRUNING COMPANY
PLAN PROFILE PLATE A
PRINTED IN U.S.A.

R-556 713-G

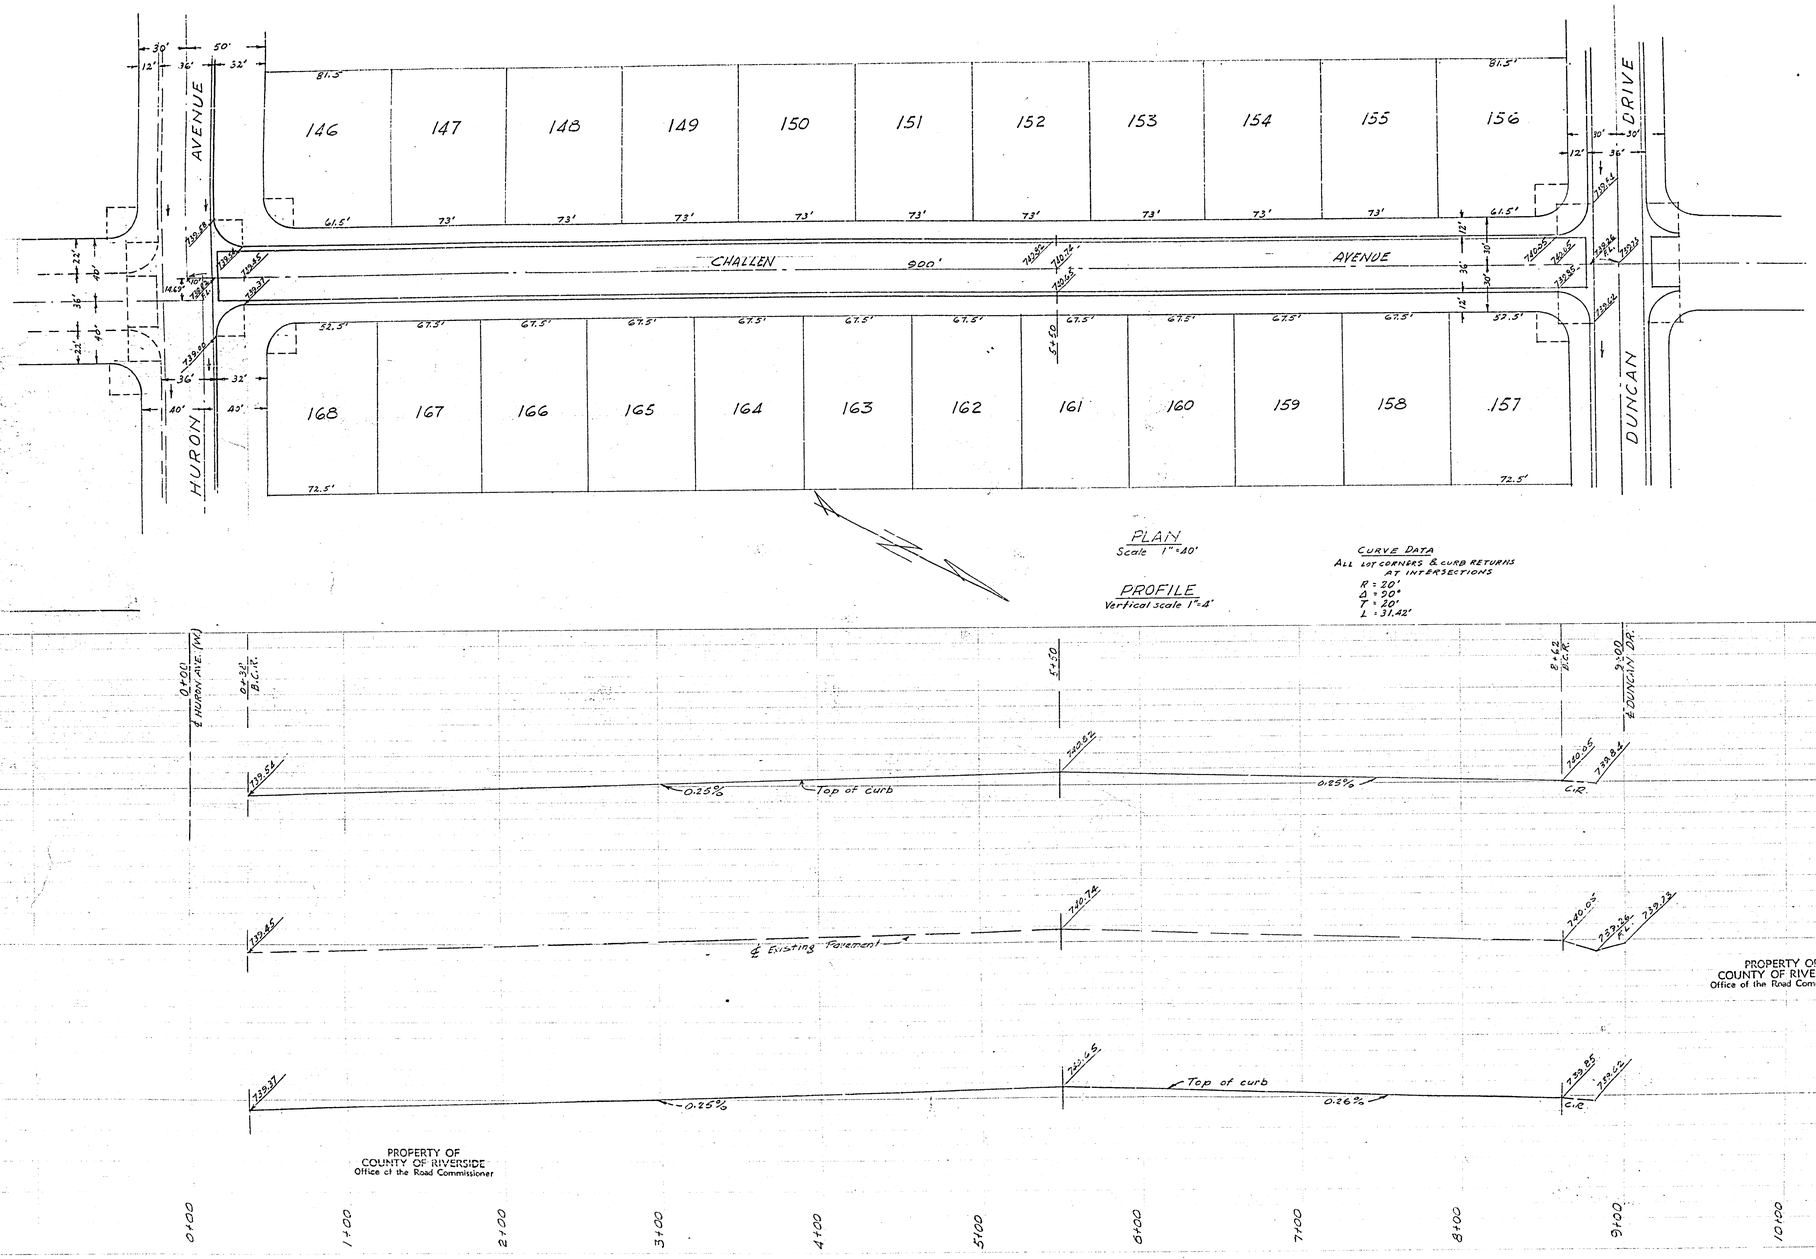

Approved August 29, 1952
A.C. Kieth, Co. Surveyor
by G.T. Wormsley

SIERRA FOOTHILL TRACT NO. 2		
STREET GRADES		
CHALLEN AVE		
ALBERT A. WEBB ASSOCIATES CIVIL ENGINEERS		
DATE AUGUST 1952	SCALE 1"=40'	FILE NO. 5A-264

713-G

R-556

SHEET 5 OF 5 SHEETS

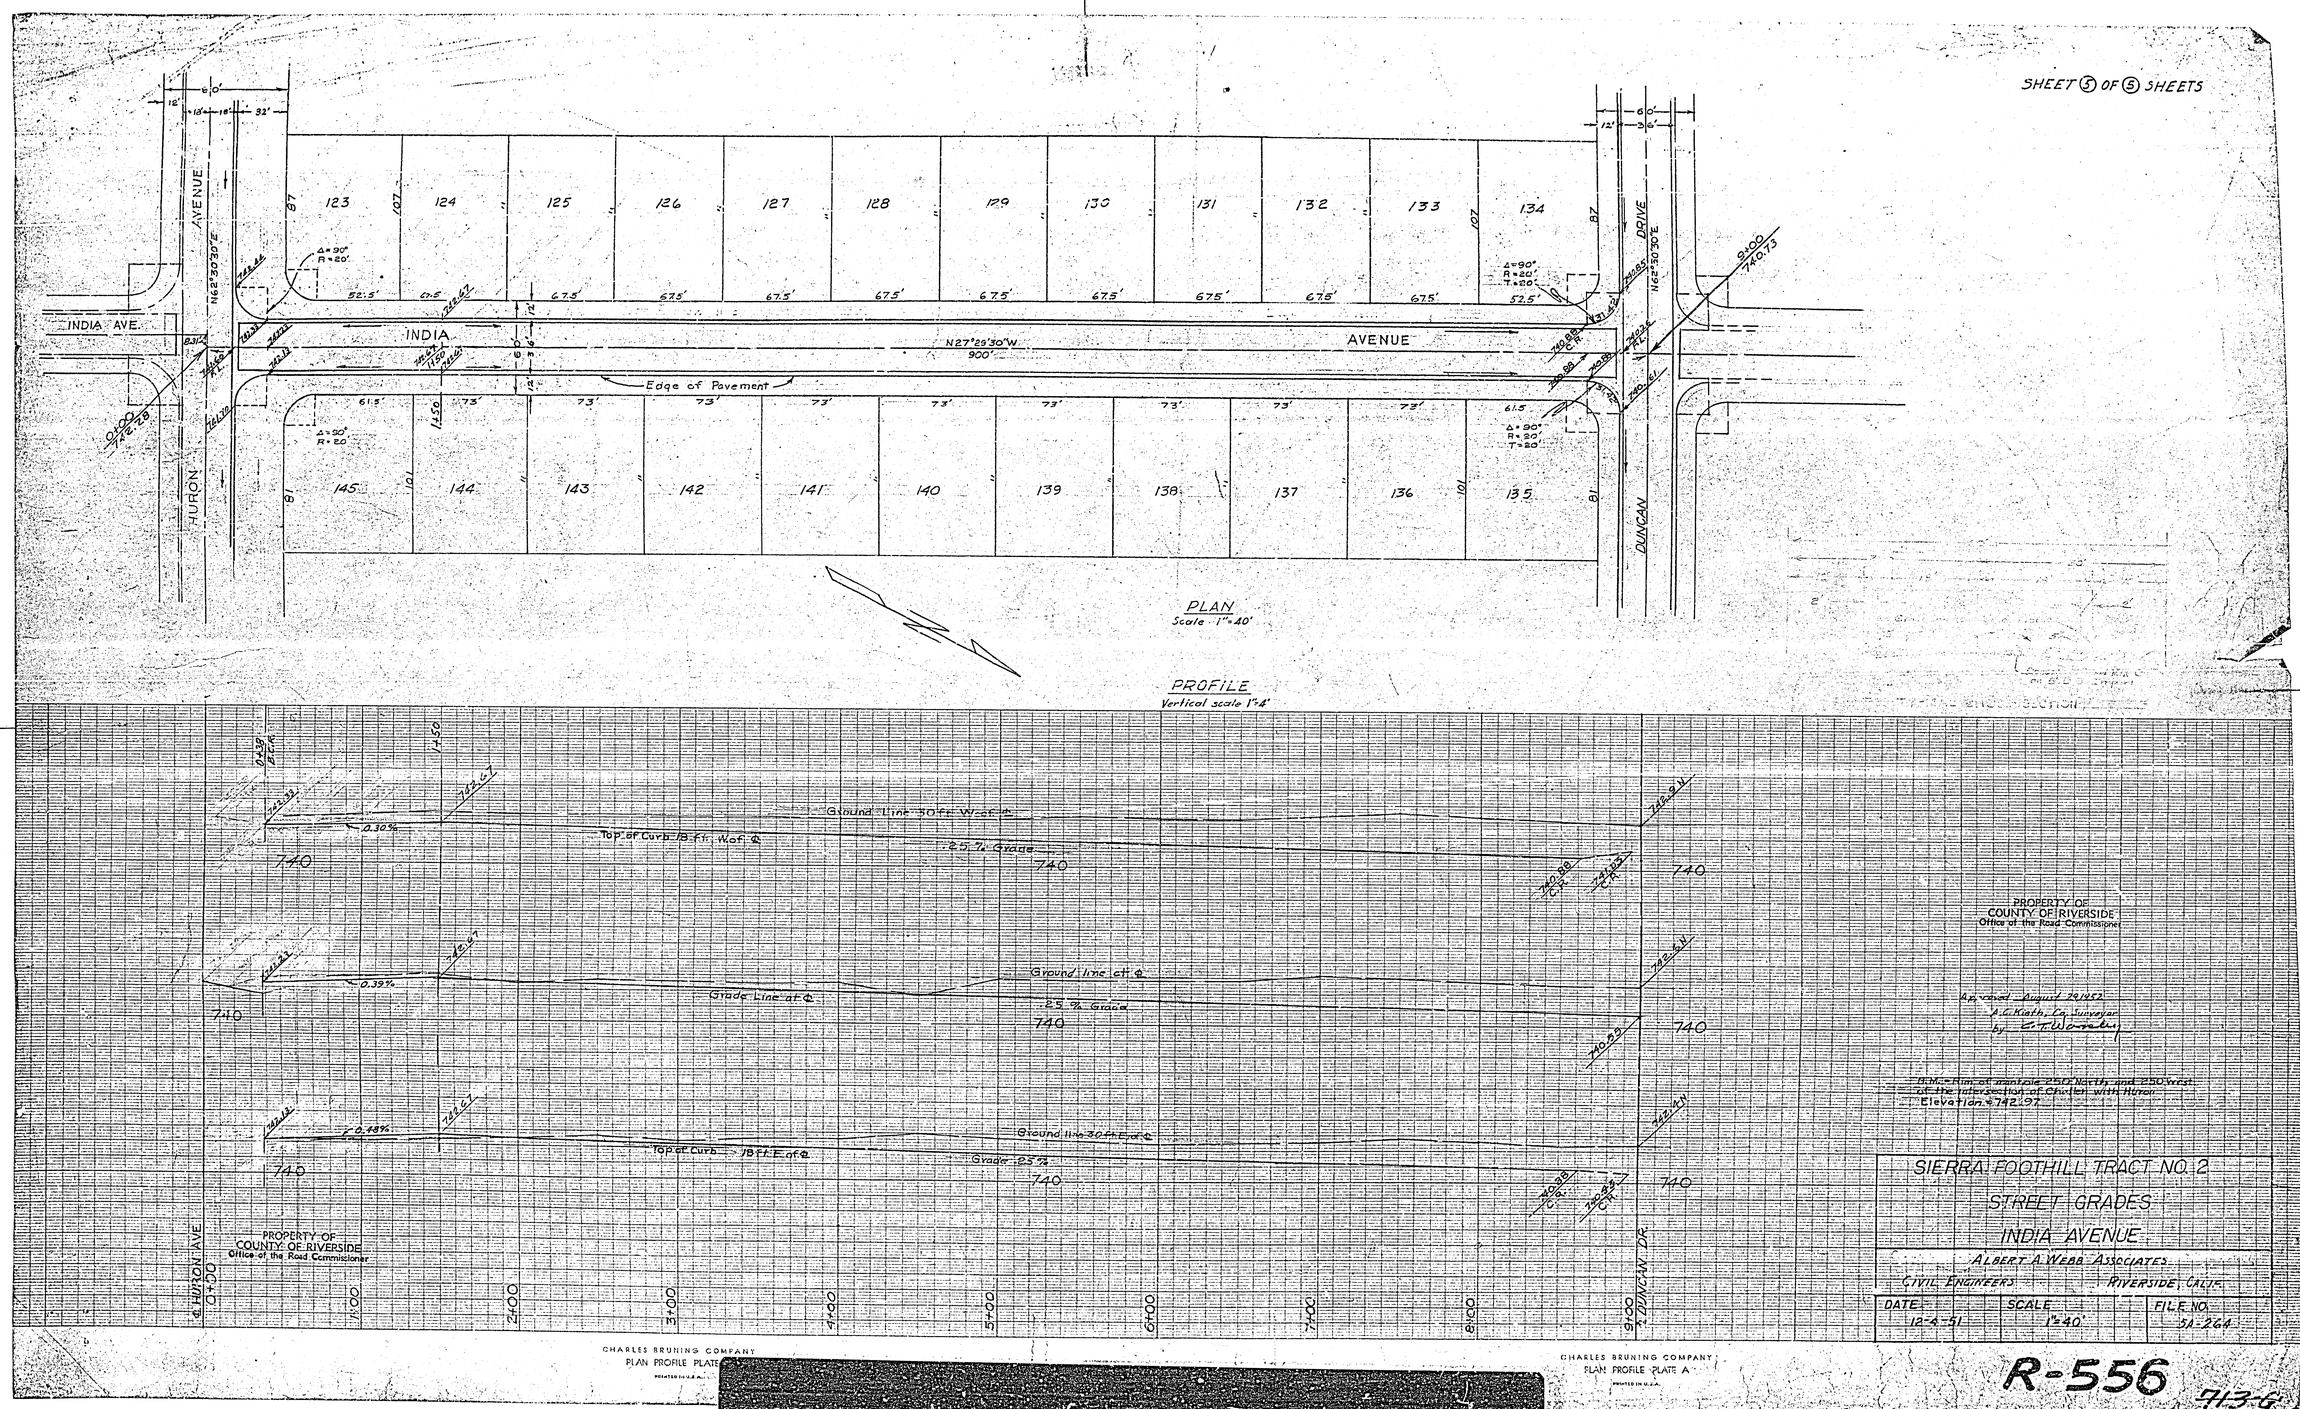

R-556

713-G