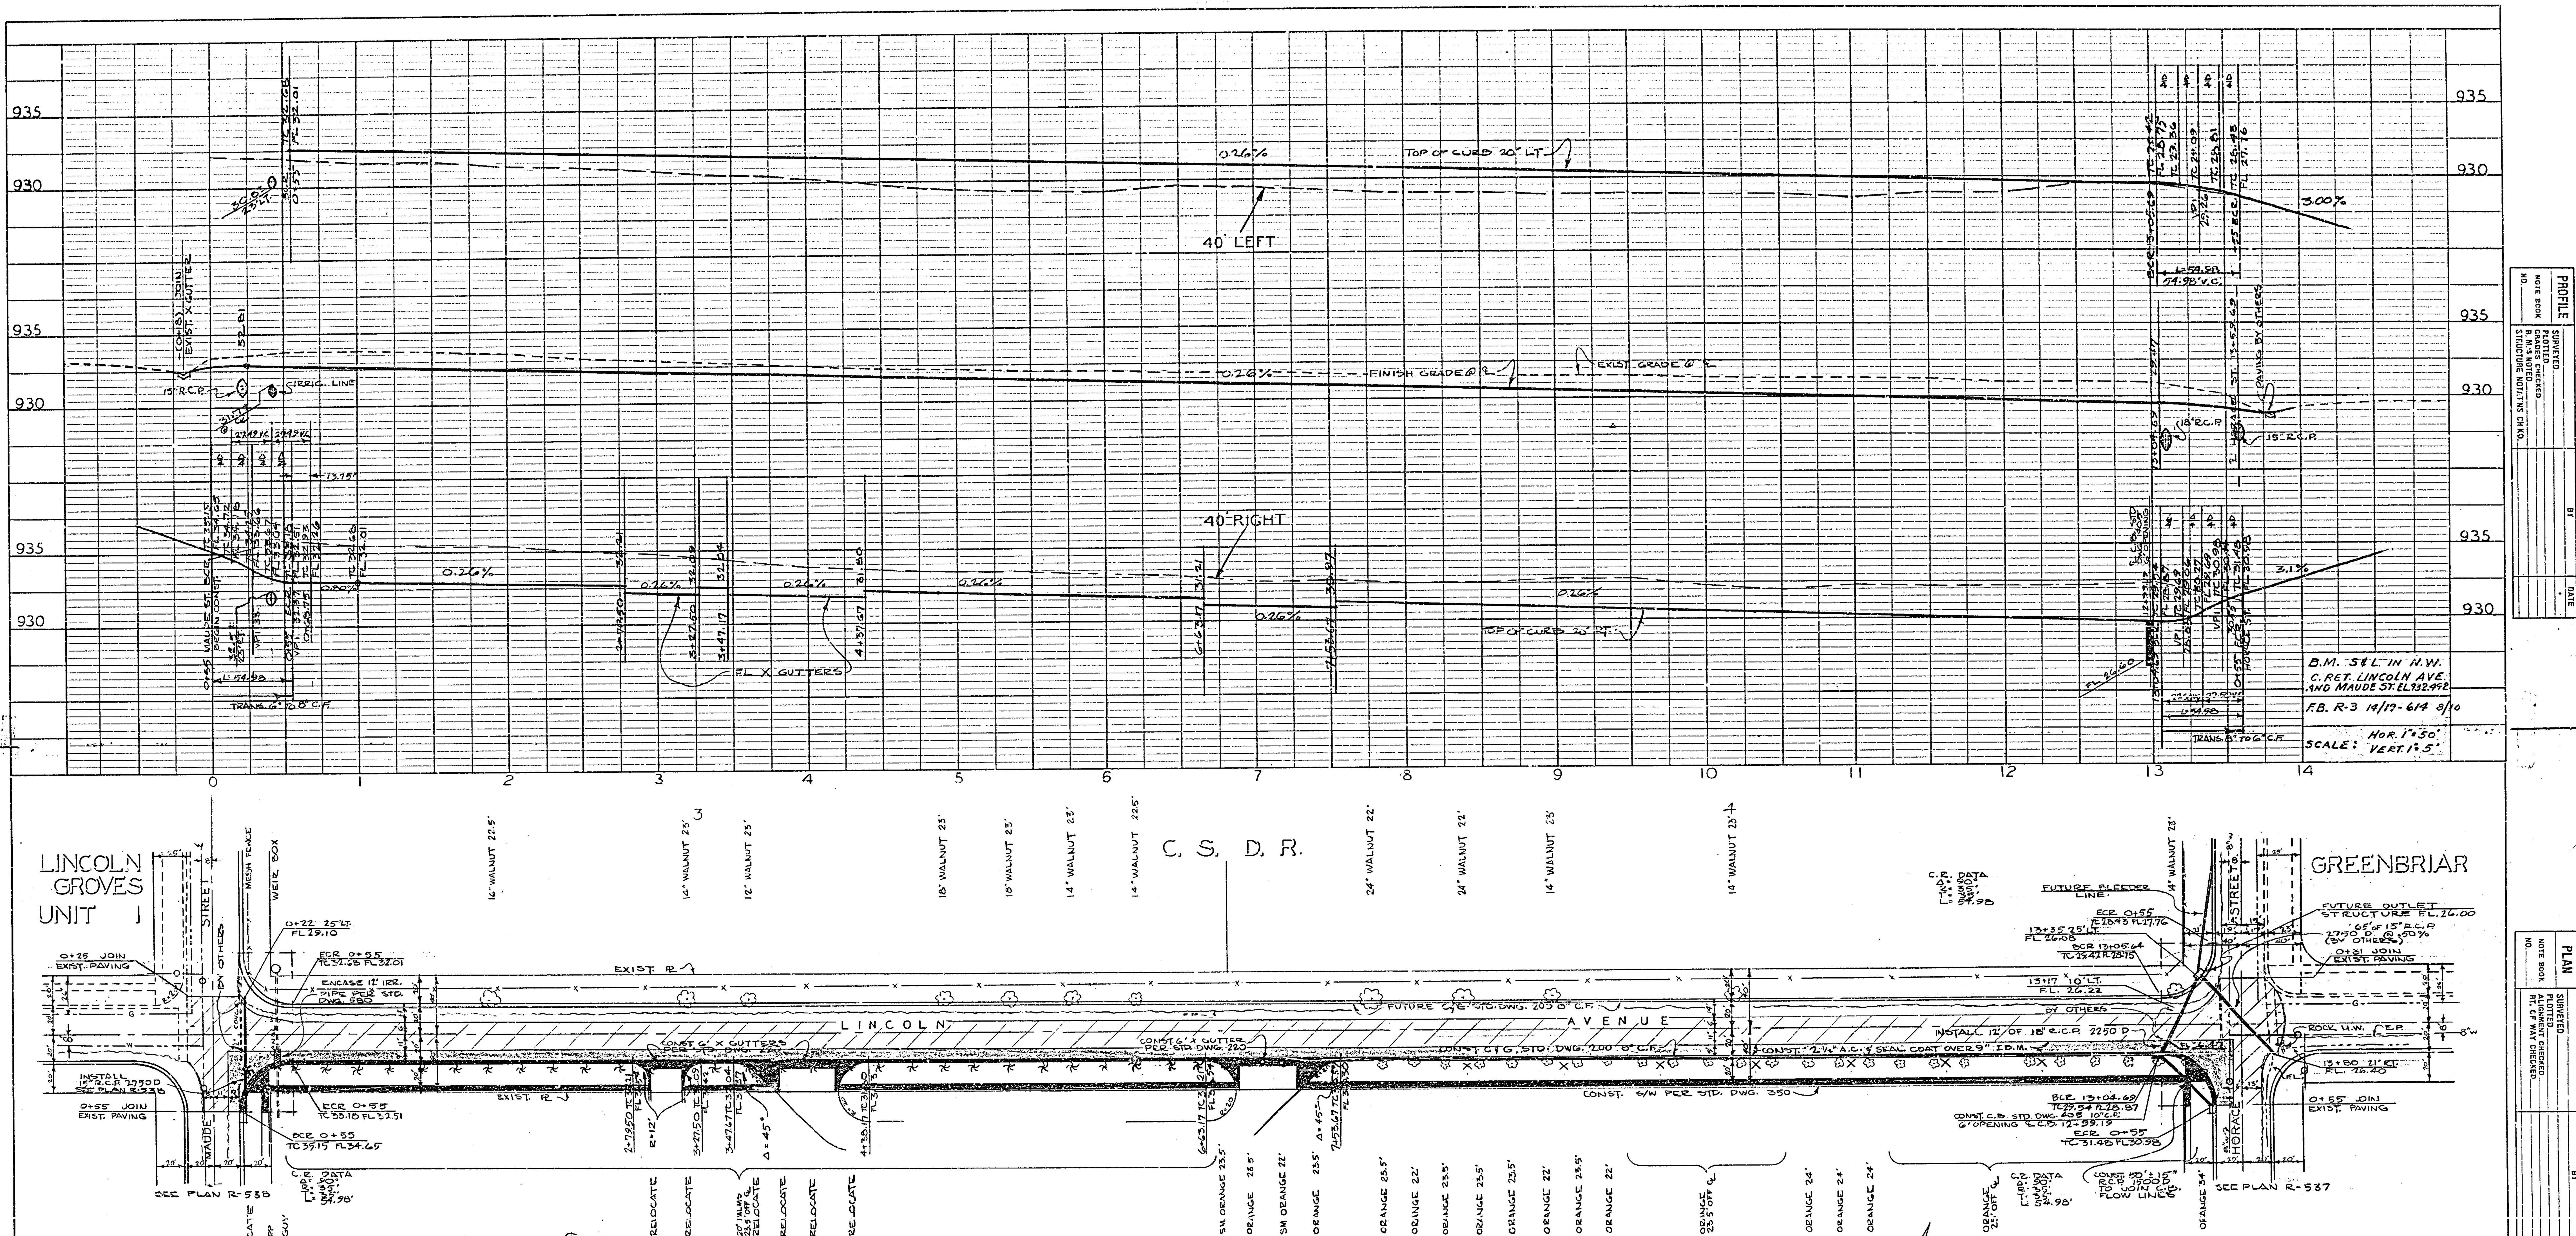

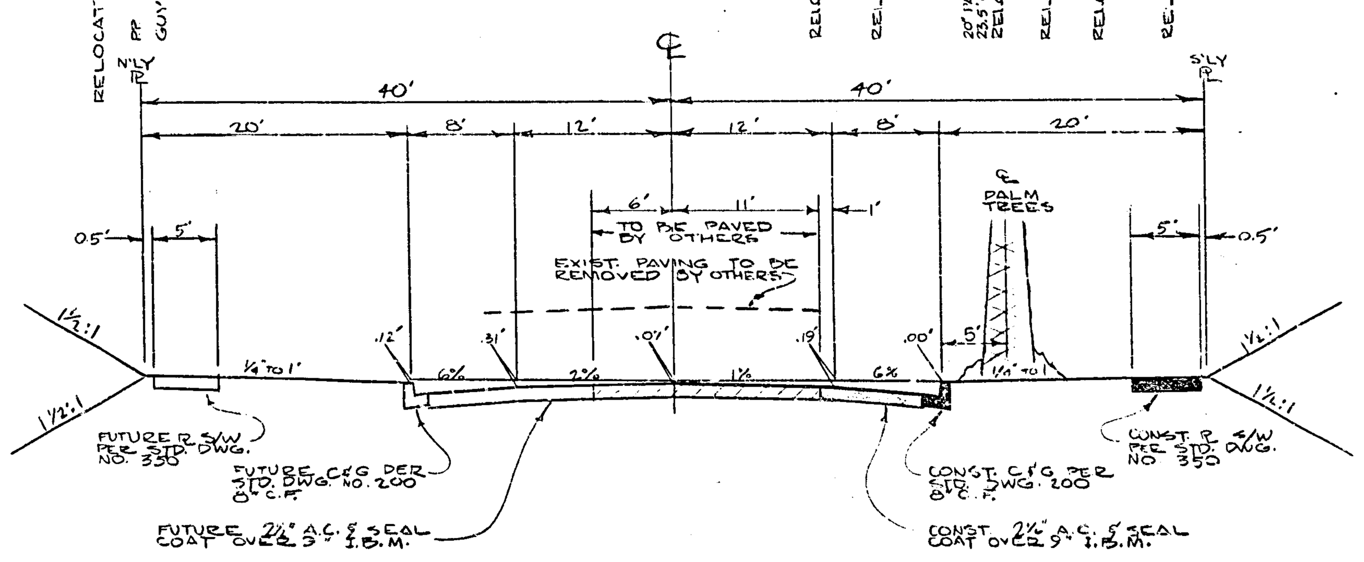

TYPICAL SECTION VERT. 1" = 5' HORIZ. 1" = 10'

NOTES:

1. ALL CONSTRUCTION SHALL BE IN ACCORDANCE WITH STANDARD DRAWINGS AND STANDARD SPECIFICATIONS NO. 461 OF THE CITY OF RIVERSIDE DEPARTMENT OF PUBLIC WORKS.
2. ALL ORANGE TREES WITHIN THE R/W ARE TO BE REMOVED.
3. 7 PALM TREES TO BE RELOCATED TO SITES MARKED X BEGINNING AT 8+38 AT 44' INTERVALS.
4. PAVING TO BE DONE BY OTHERS DENOTED BY ////
5. PRIME COAT IS REQUIRED
6. THIS PLAN TO BE USED IN CONJUNCTION WITH PLANS R-537, R-538, & R-576

APPROVED BY Ellis L. Kinding, Park Supt — PARK & RECREATION DIRECTOR
DATE 3-2-62

REVISIONS		
MARK	DATE	DESCRIPTION

CITY OF RIVERSIDE CALIFORNIA
DEPARTMENT OF PUBLIC WORKS

LINCOLN AVENUE

MAUDE STREET TO HORACE STREET

DESIGNED BY DKB
DRAWN BY RJ
CHECKED BY cm wdg
RECOMMENDED BY A. R. Theal — ASSISTANT CITY ENGINEER
APPROVED BY [signature] — DIRECTOR OF PUBLIC WORKS
DATE 3/21/62

R-569

SHEET 1 OF 1