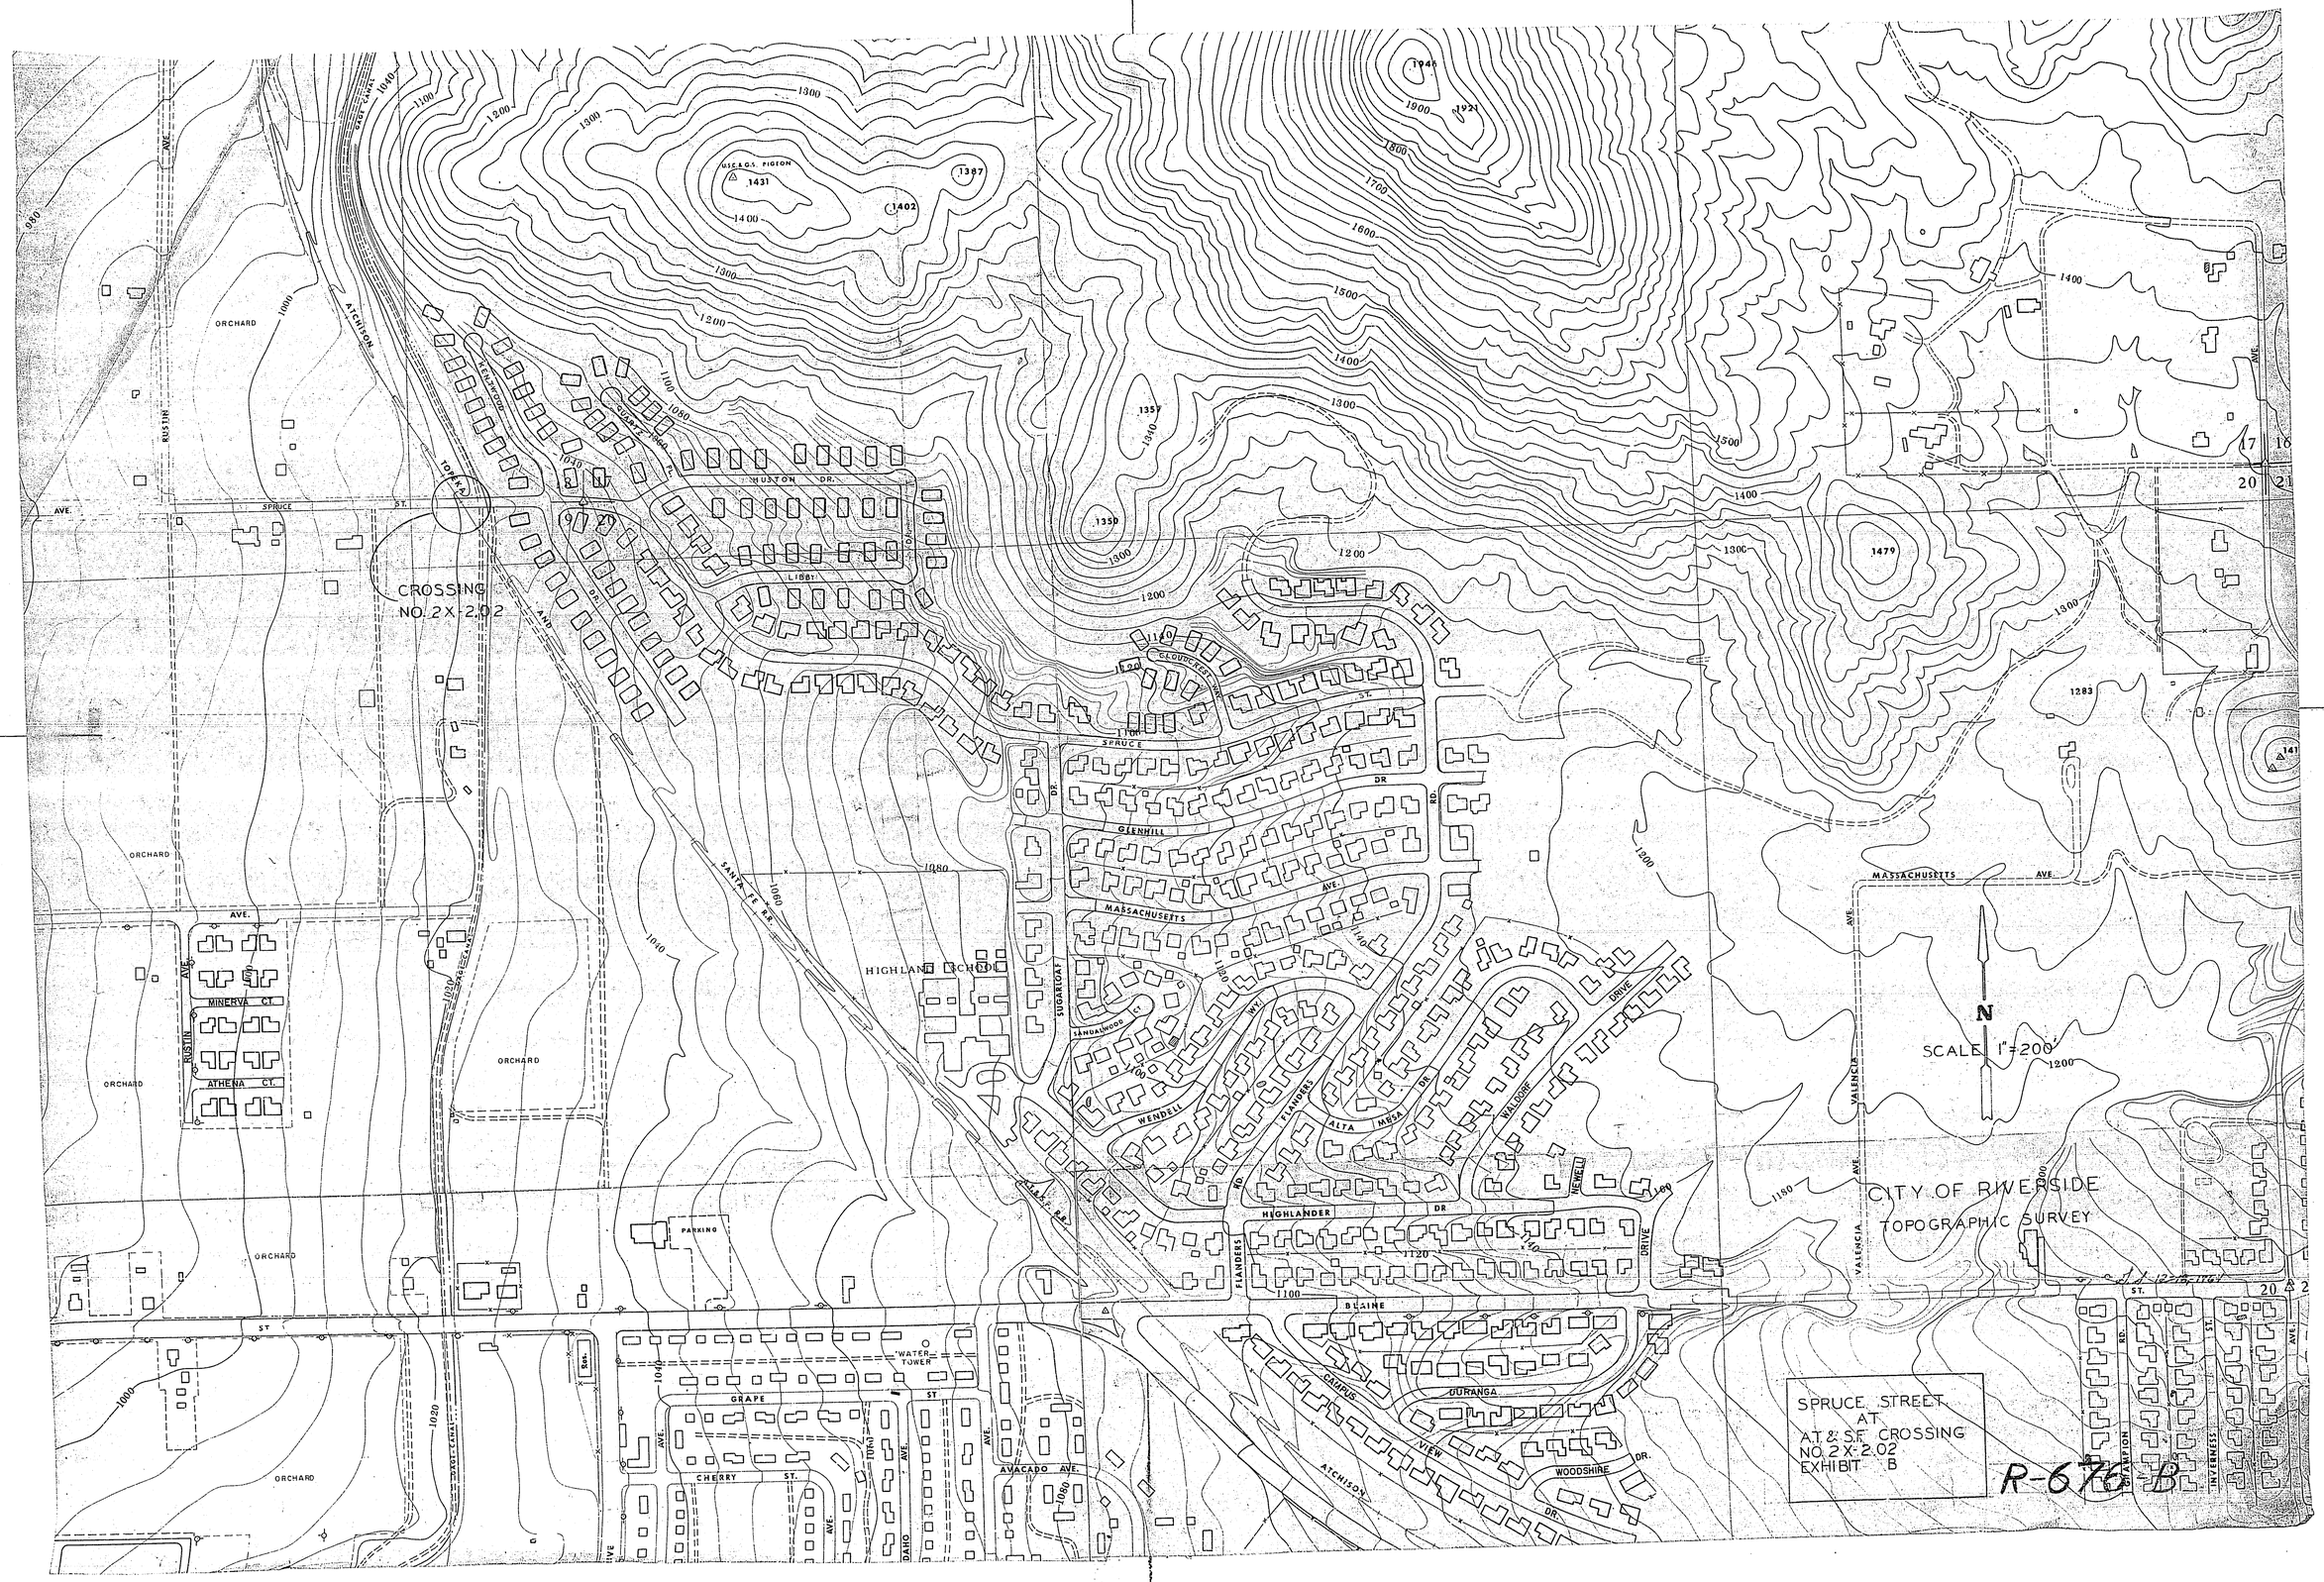
CROSSING
NO. 2X-2.02
CITY OF RIVERSIDE
TOPOGRAPHIC SURVEY
SCALE 1"=200'
N
SPRUCE STREET
AT
A.T.& S.F. CROSSING
NO. 2X-2.02
EXHIBIT B
R-676 B
ORCHARD
RUSTIN AVE.
SPRUCE ST.
ATCHISON TOPEKA AND SANTA FE R.R.
HUSTON DR.
LIBBY
GLENHILL DR.
MASSACHUSETTS AVE.
HIGHLAND SCHOOL
SUGARLOAF
WENDELL
FLANDERS
ALTA MESA DR.
WALDORF DRIVE
HIGHLANDER DR.
BLAINE
DURANGA
CAMPUS VIEW
WOODSHIRE DR.
VALENCIA AVE.
MINERVA CT.
ATHENA CT.
PARKING
WATER TOWER
GRAPE ST.
CHERRY ST.
AVACADO AVE.
DAHO AVE.
CHAMPION RD.
INVERNESS ST.
U.S.C.&G.S. PIGEON
1431
1402
1387
1357
1350
1479
1283
1921
1946