2-14

S. C. C. A.

Riverside City

2-14

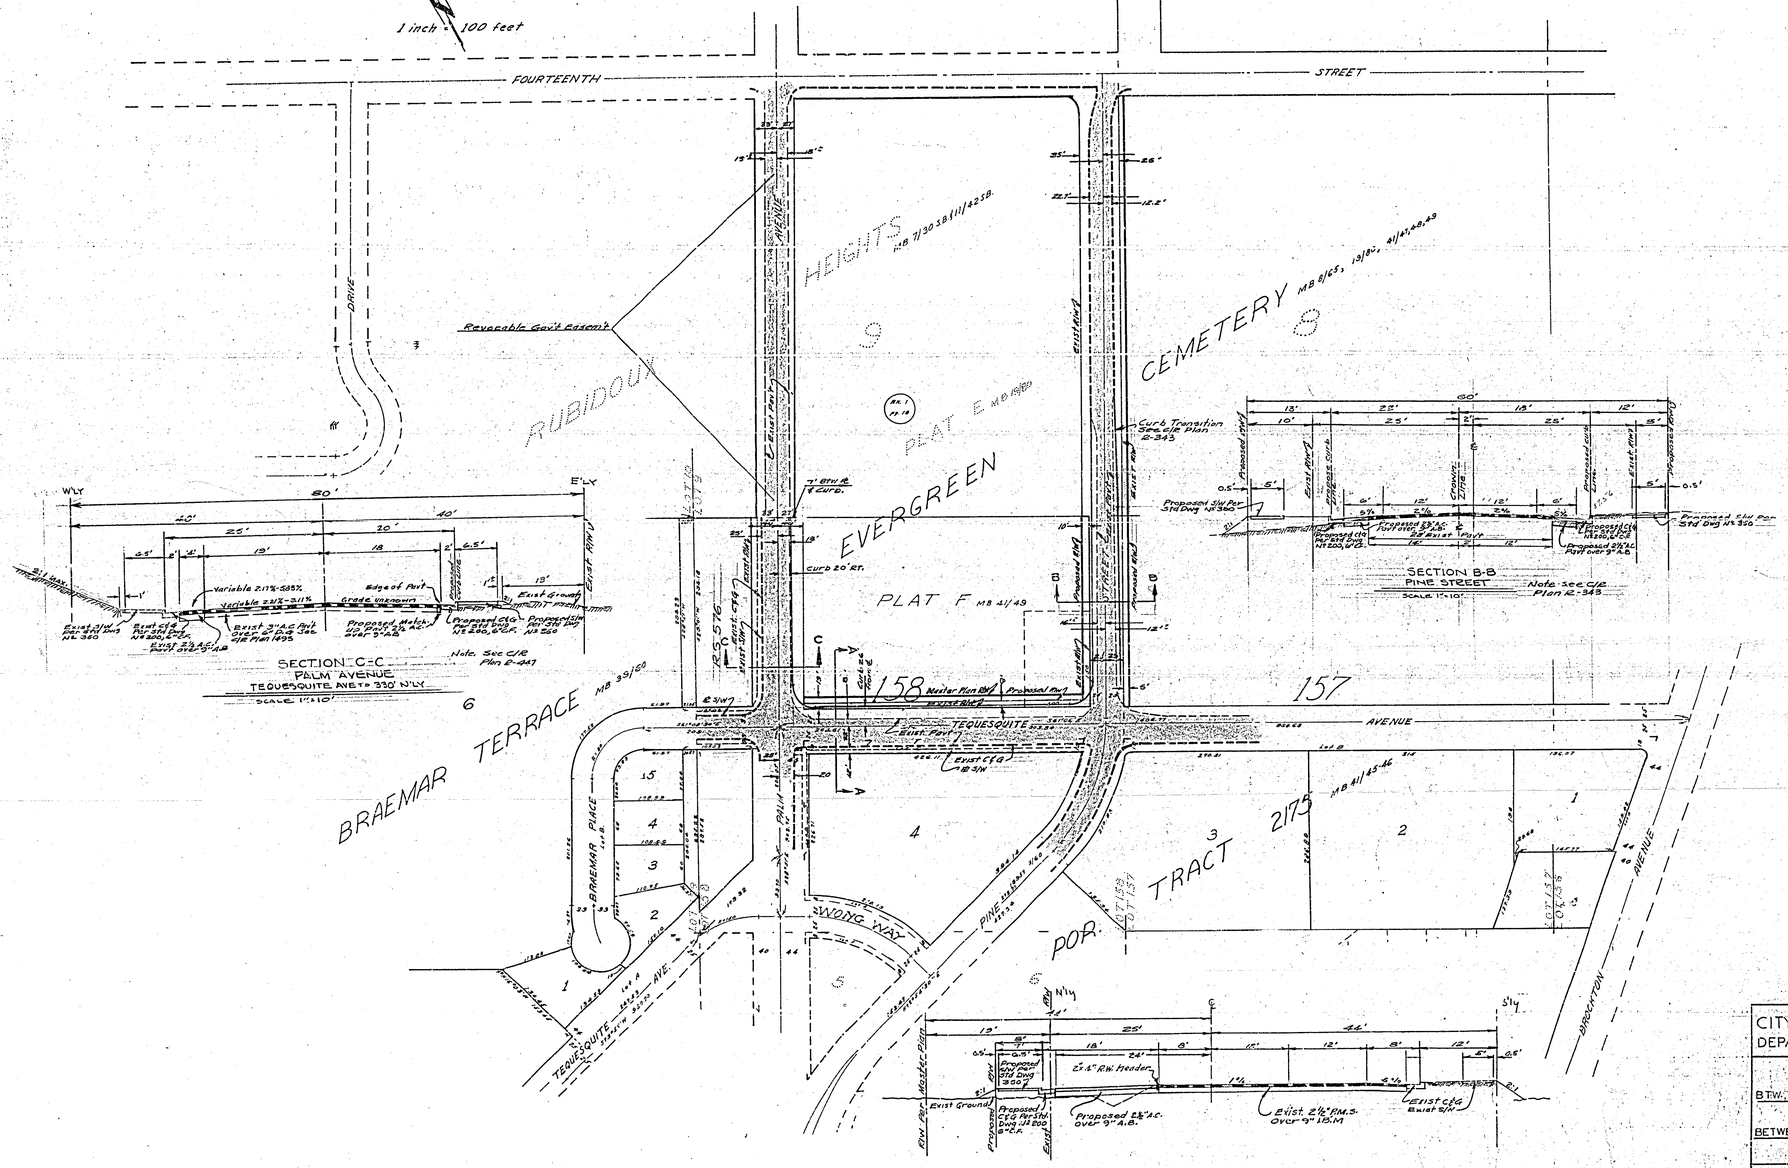

CITY OF RIVERSIDE, CALIFORNIA
DEPARTMENT OF PUBLIC WORKS.

PROPOSED IMPROVEMENTS TO
PALM AVENUE AND PINE STREET
BTW. TEQUESQUITE AVE. AND 14TH STREET
AND
TEQUESQUITE AVENUE
BETWEEN PALM AVENUE AND PINE STREET

R-760