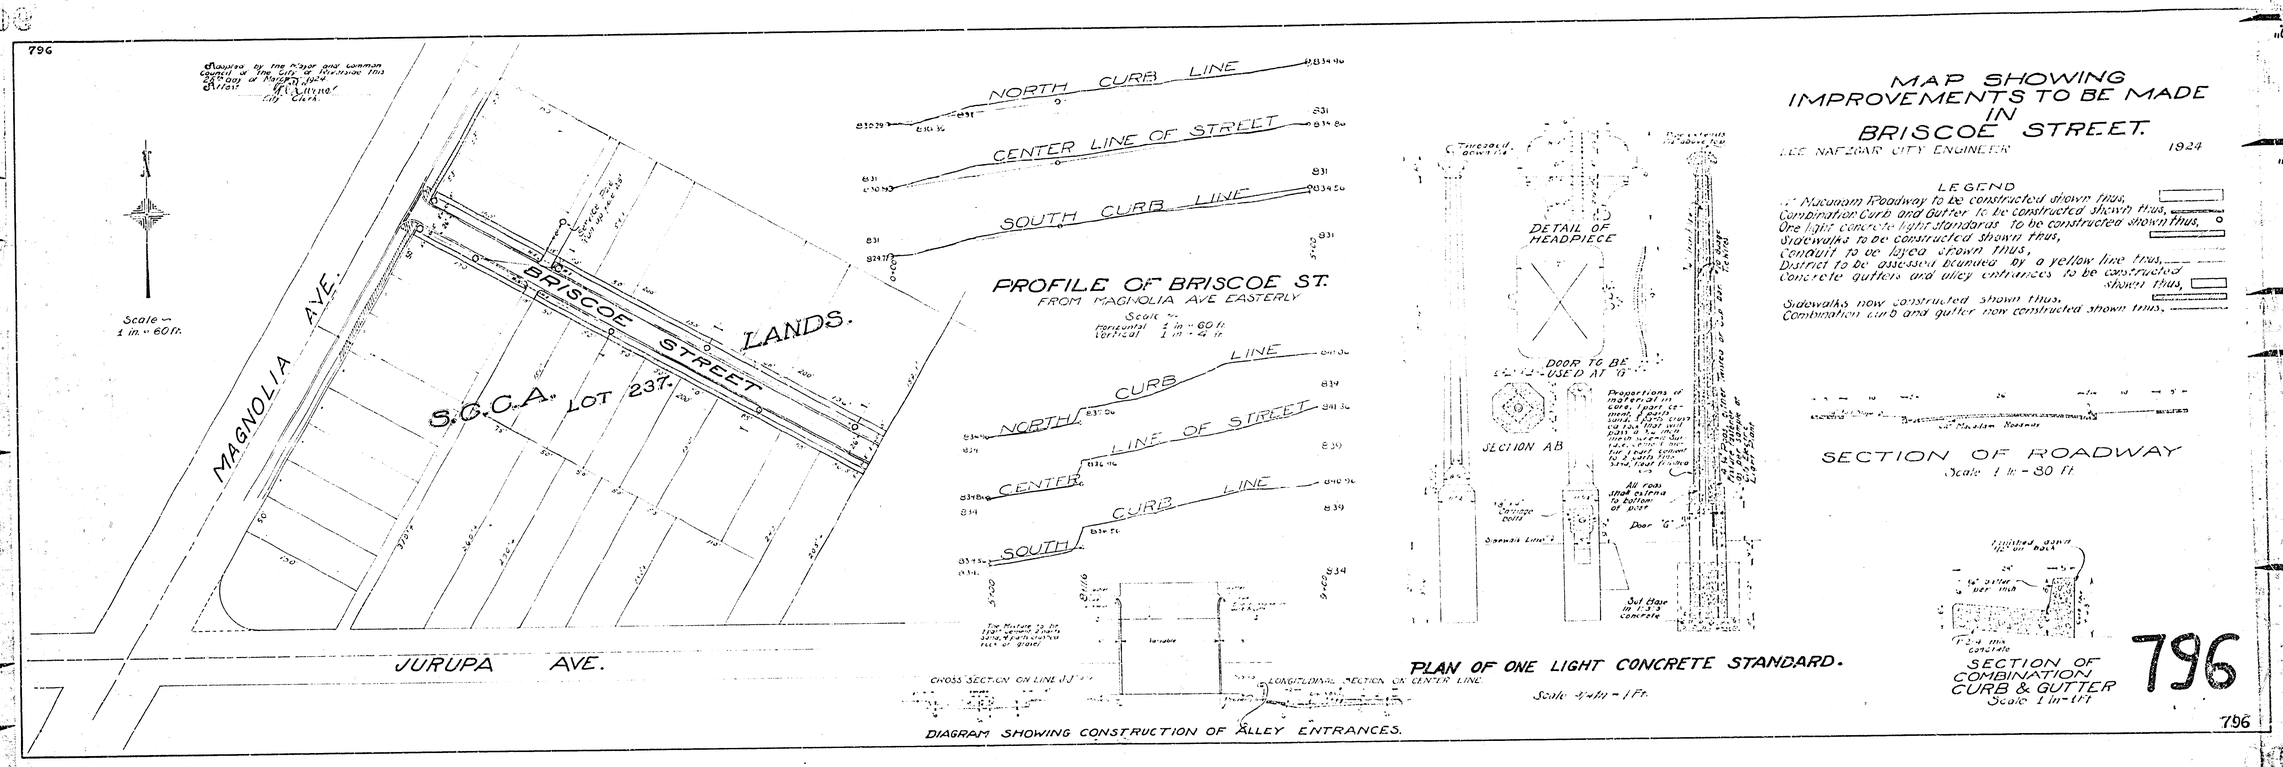

796
Adopted by the Mayor and Common Council of the City of Riverside this 26th day of March 1924
Attest
City Clerk
Scale — 1 in. = 60 ft.
MAGNOLIA AVE.
BRISCOE STREET
LANDS.
S.C.C.A. LOT 237.
JURUPA AVE.
NORTH CURB LINE
CENTER LINE OF STREET
SOUTH CURB LINE
PROFILE OF BRISCOE ST.
FROM MAGNOLIA AVE EASTERLY
Scale —
Horizontal 1 in. = 60 ft.
Vertical 1 in. = 4 ft.
CROSS SECTION ON LINE J-J
LONGITUDINAL SECTION ON CENTER LINE
DIAGRAM SHOWING CONSTRUCTION OF ALLEY ENTRANCES.
DETAIL OF HEADPIECE
DOOR TO BE USED AT "G"
SECTION AB
PLAN OF ONE LIGHT CONCRETE STANDARD.
Scale 3/4 in. = 1 Ft.
MAP SHOWING IMPROVEMENTS TO BE MADE IN BRISCOE STREET.
LEE NAFZGAR CITY ENGINEER
1924
LEGEND
Macadam Roadway to be constructed shown thus,
Combination Curb and Gutter to be constructed shown thus,
One light concrete light standards to be constructed shown thus,
Sidewalks to be constructed shown thus,
Conduit to be layed shown thus,
District to be assessed bounded by a yellow line thus,
Concrete gutters and alley entrances to be constructed shown thus,
Sidewalks now constructed shown thus,
Combination curb and gutter now constructed shown thus,
SECTION OF ROADWAY
Scale 1 in. = 30 ft.
SECTION OF COMBINATION CURB & GUTTER
Scale 1 in. = 1 Ft.
796